

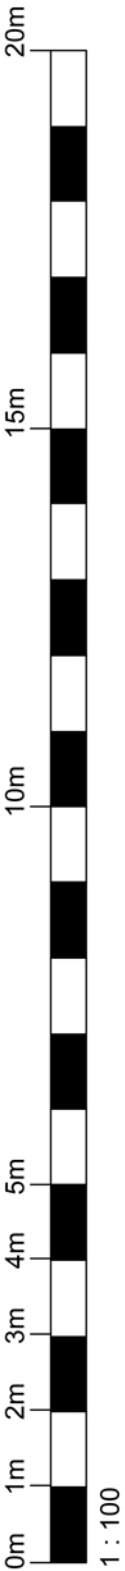


general notes:
do not scale the drawing.
all dimensions to be checked on site prior to commencement of work and any discrepancy shall be immediately reported and resolved prior to work commencing. this drawing is to be read in conjunction with all relevant drawings and specifications relating to the job whether or not indicated on the drawing. Copyright reserved to mck associates ltd. and this drawing may not be used or reproduced without prior written consent.

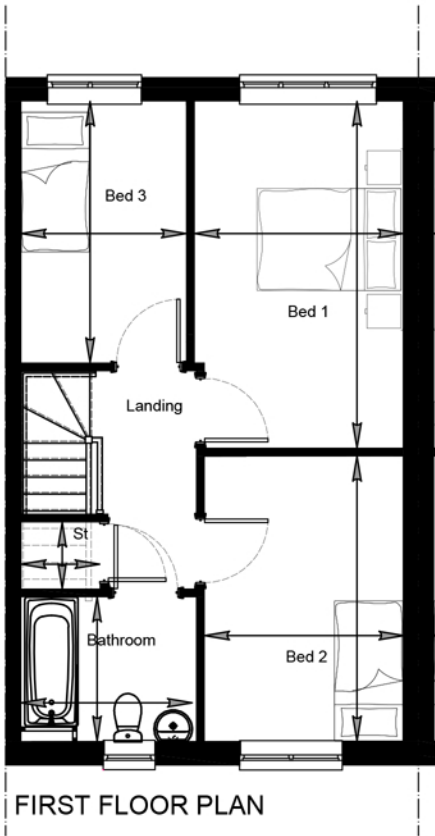

1 : 100

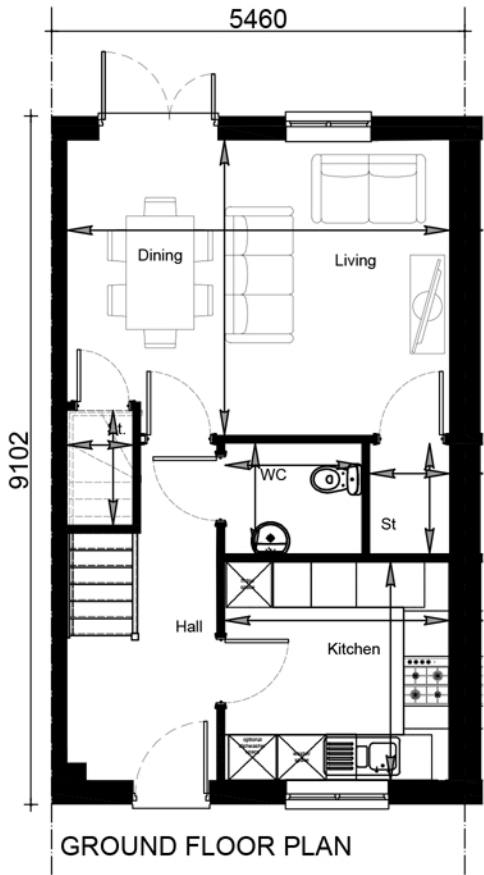

Room Dims	m				m ²	ft				ft ²	
Living / Dining	3.89	max	x	5.05		12' 9"		x	16' 7"	0	
Kitchen	2.88		x	2.96		9' 5"		x	9' 9"	0	
Store	1.04			1.45		3' 5"			4' 9"	0	
W/C	1.8		X	1.45		5' 11"			4' 9"	0	
Bedroom 1	2.75			4.58		9' 0"			15' 0"	0	
Bedroom 2	3.76			2.62		12' 4"			8' 7"	0	
Bedroom 3	2.18			3.45		7' 2"			11' 4"	0	
Bathroom	2.31	max	x	1.87	max	7' 7"	max	x	6' 2"	max	0
Store	1.04		x	0.87		3' 5"		x	2' 10"	0	
Floor Area	m ²				ft ²						
Gross Internal Area	87.88				946						
Net Internal Area	85.3				918						

PLANNING