


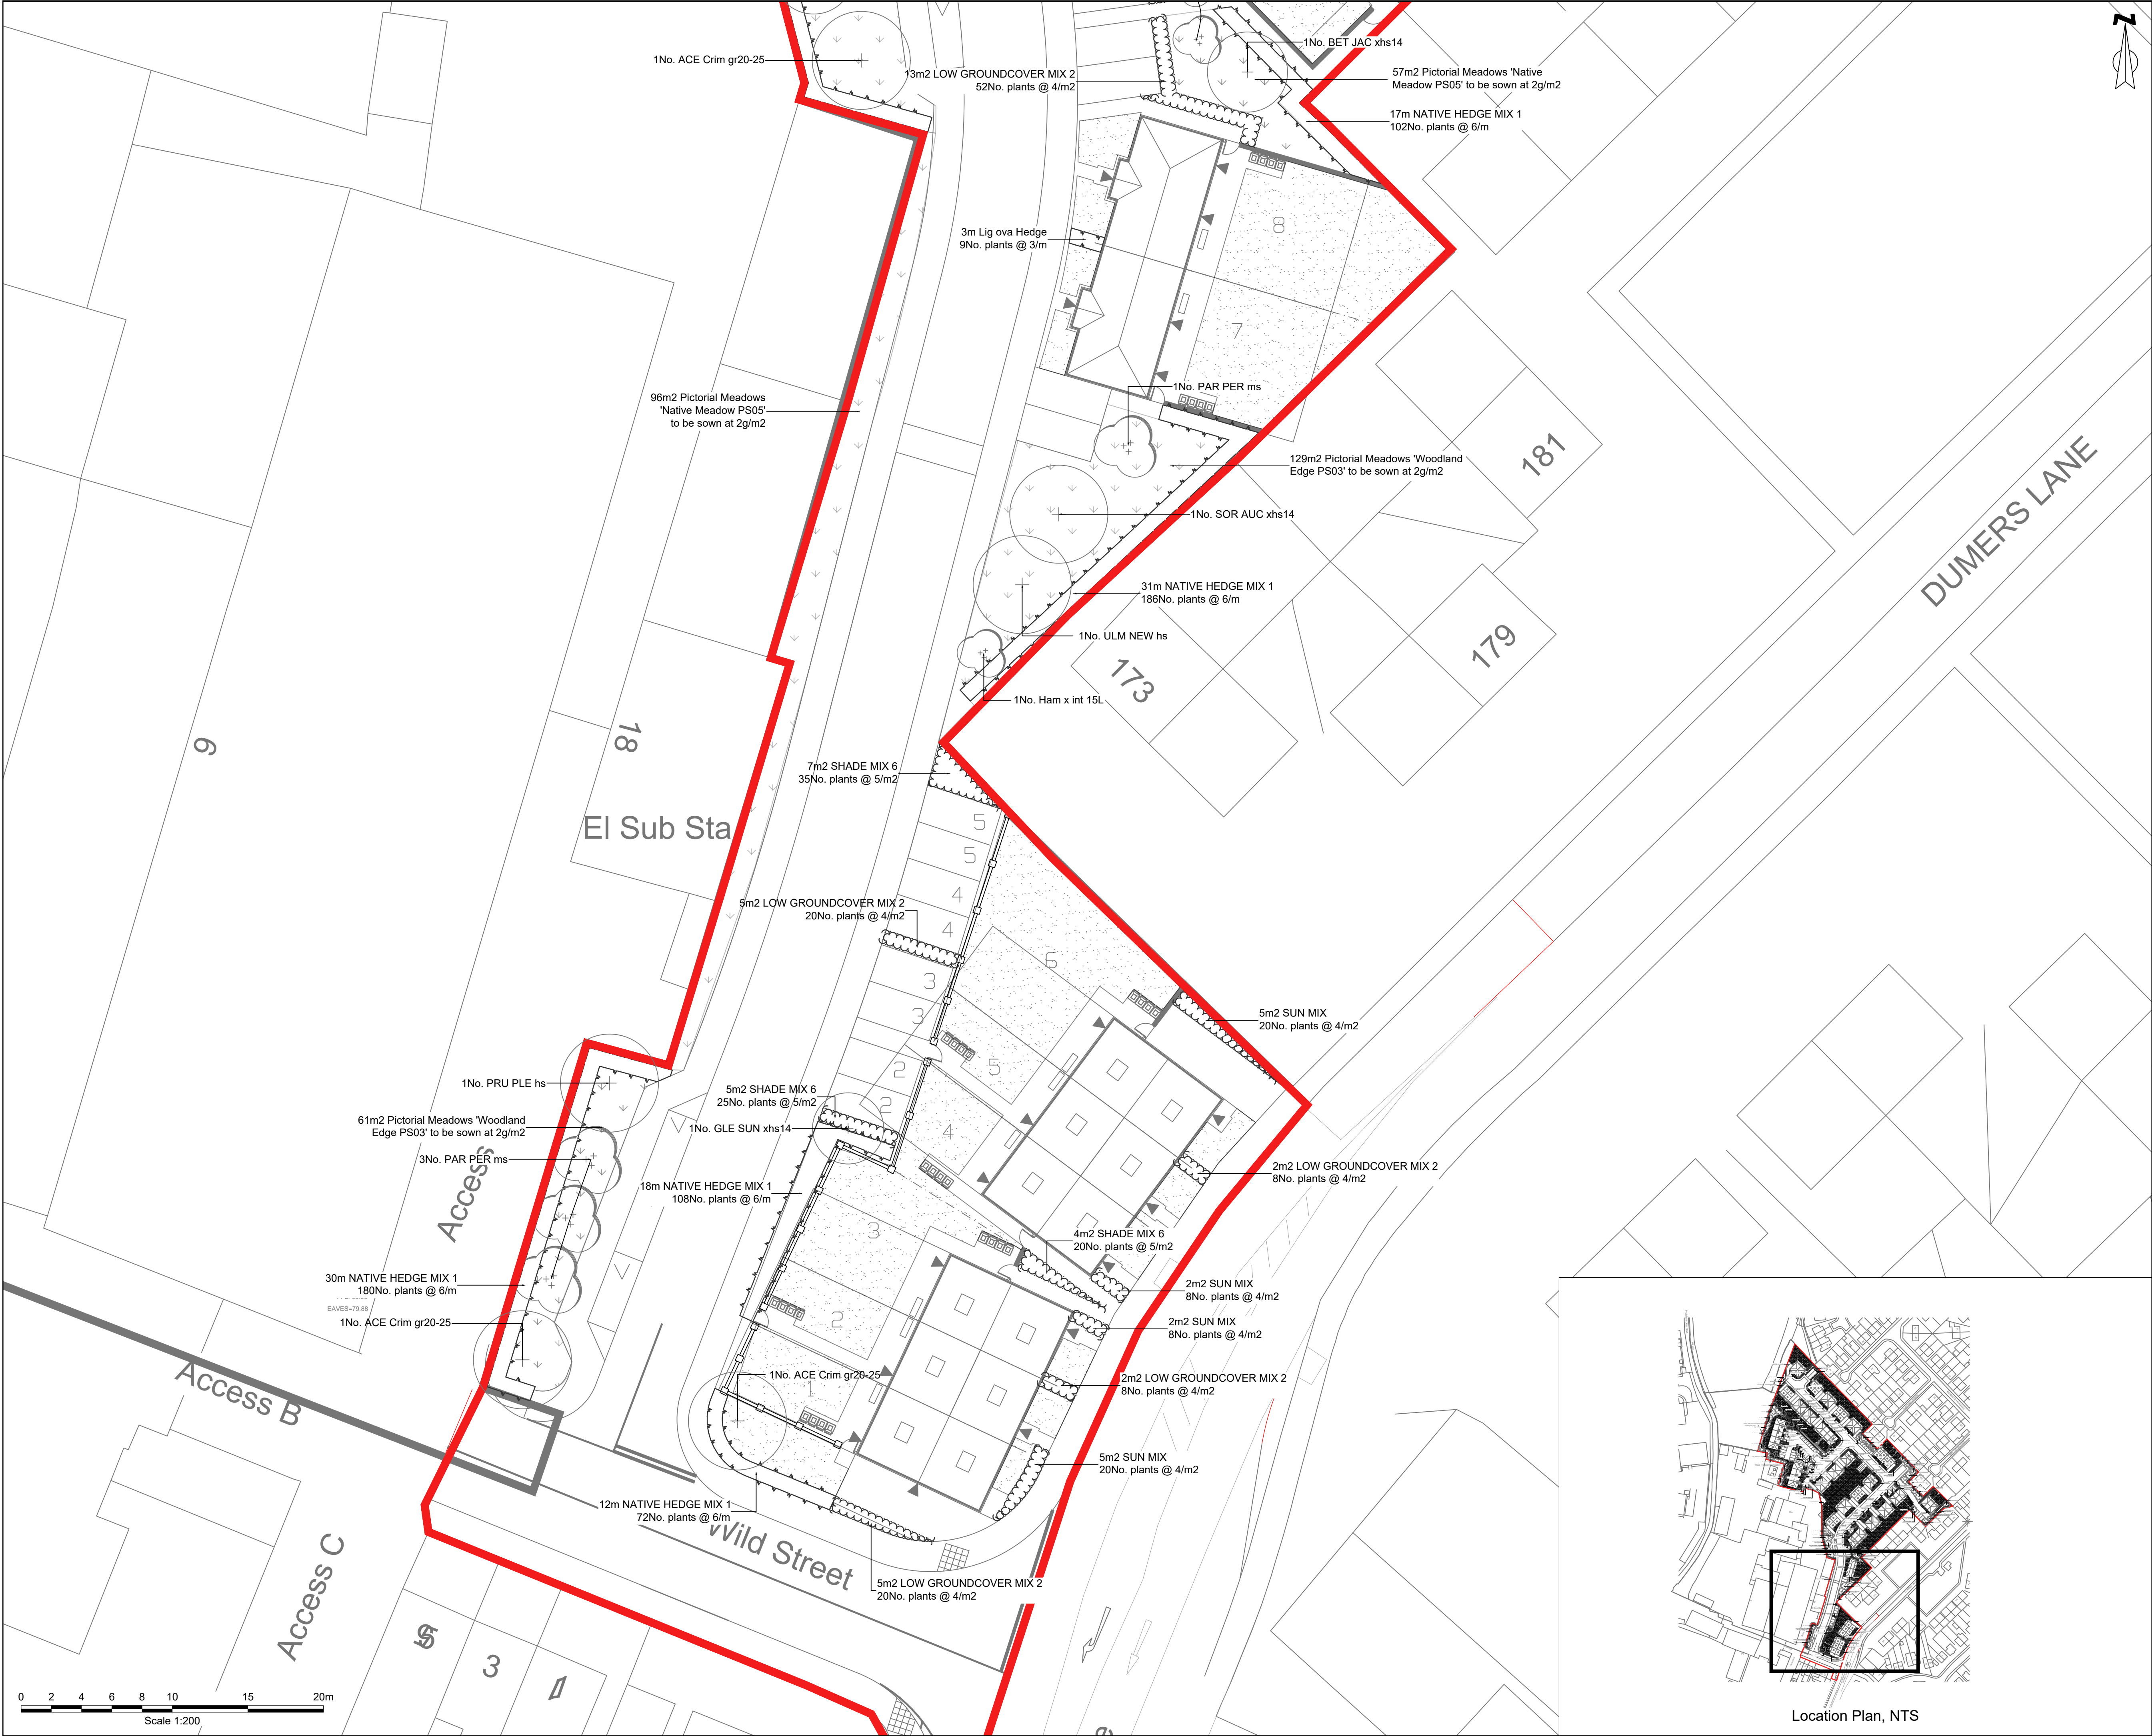

KEY:

Application Boundary

Proposed Tree
Species as indicated on the plan

Proposed Multistem Tree
Species as indicated on the plan

Proposed Hedge
Species as indicated on the plan

Proposed Native Hedge Mix
Species as indicated on the schedule

Proposed Groundcover Mix
Species as indicated on the schedule

Proposed Native Shrub Mix
Species as indicated on the schedule

Proposed Amenity Lawn
Emorsgate EL1 Flowering Lawn Mixture

Proposed Wildflower Meadow
Species as indicated on the schedule



Location Plan, NTS

PL02	15/08/24	Updated to new layout	EF	GB	GB
PL01	20/12/24	For Planning	RW	GB	GB
Rev	Date	Description	DRA	CHK	APP

Project
Dumers Lane

Client
Westchurch Homes Ltd

Drawing Title
Soft Landscape Plan - Page 4 of 4

Scale 1:200@A1	Date 20/12/24	Status For Planning
--------------------------	-------------------------	-------------------------------

DWG No.
SHF893002-ENZ-XX-XX-DR-L-45005

Revision
PL02

Bristol

01454 269 237

Manchester

0161 413 6444

Sheffield

0114 321 5151

Cardiff

02920 023 700

Cambridge

01799 542 473

Belfast

07377673948

enzygo

@enzygo

enzygo.com

hello@enzygo.com