


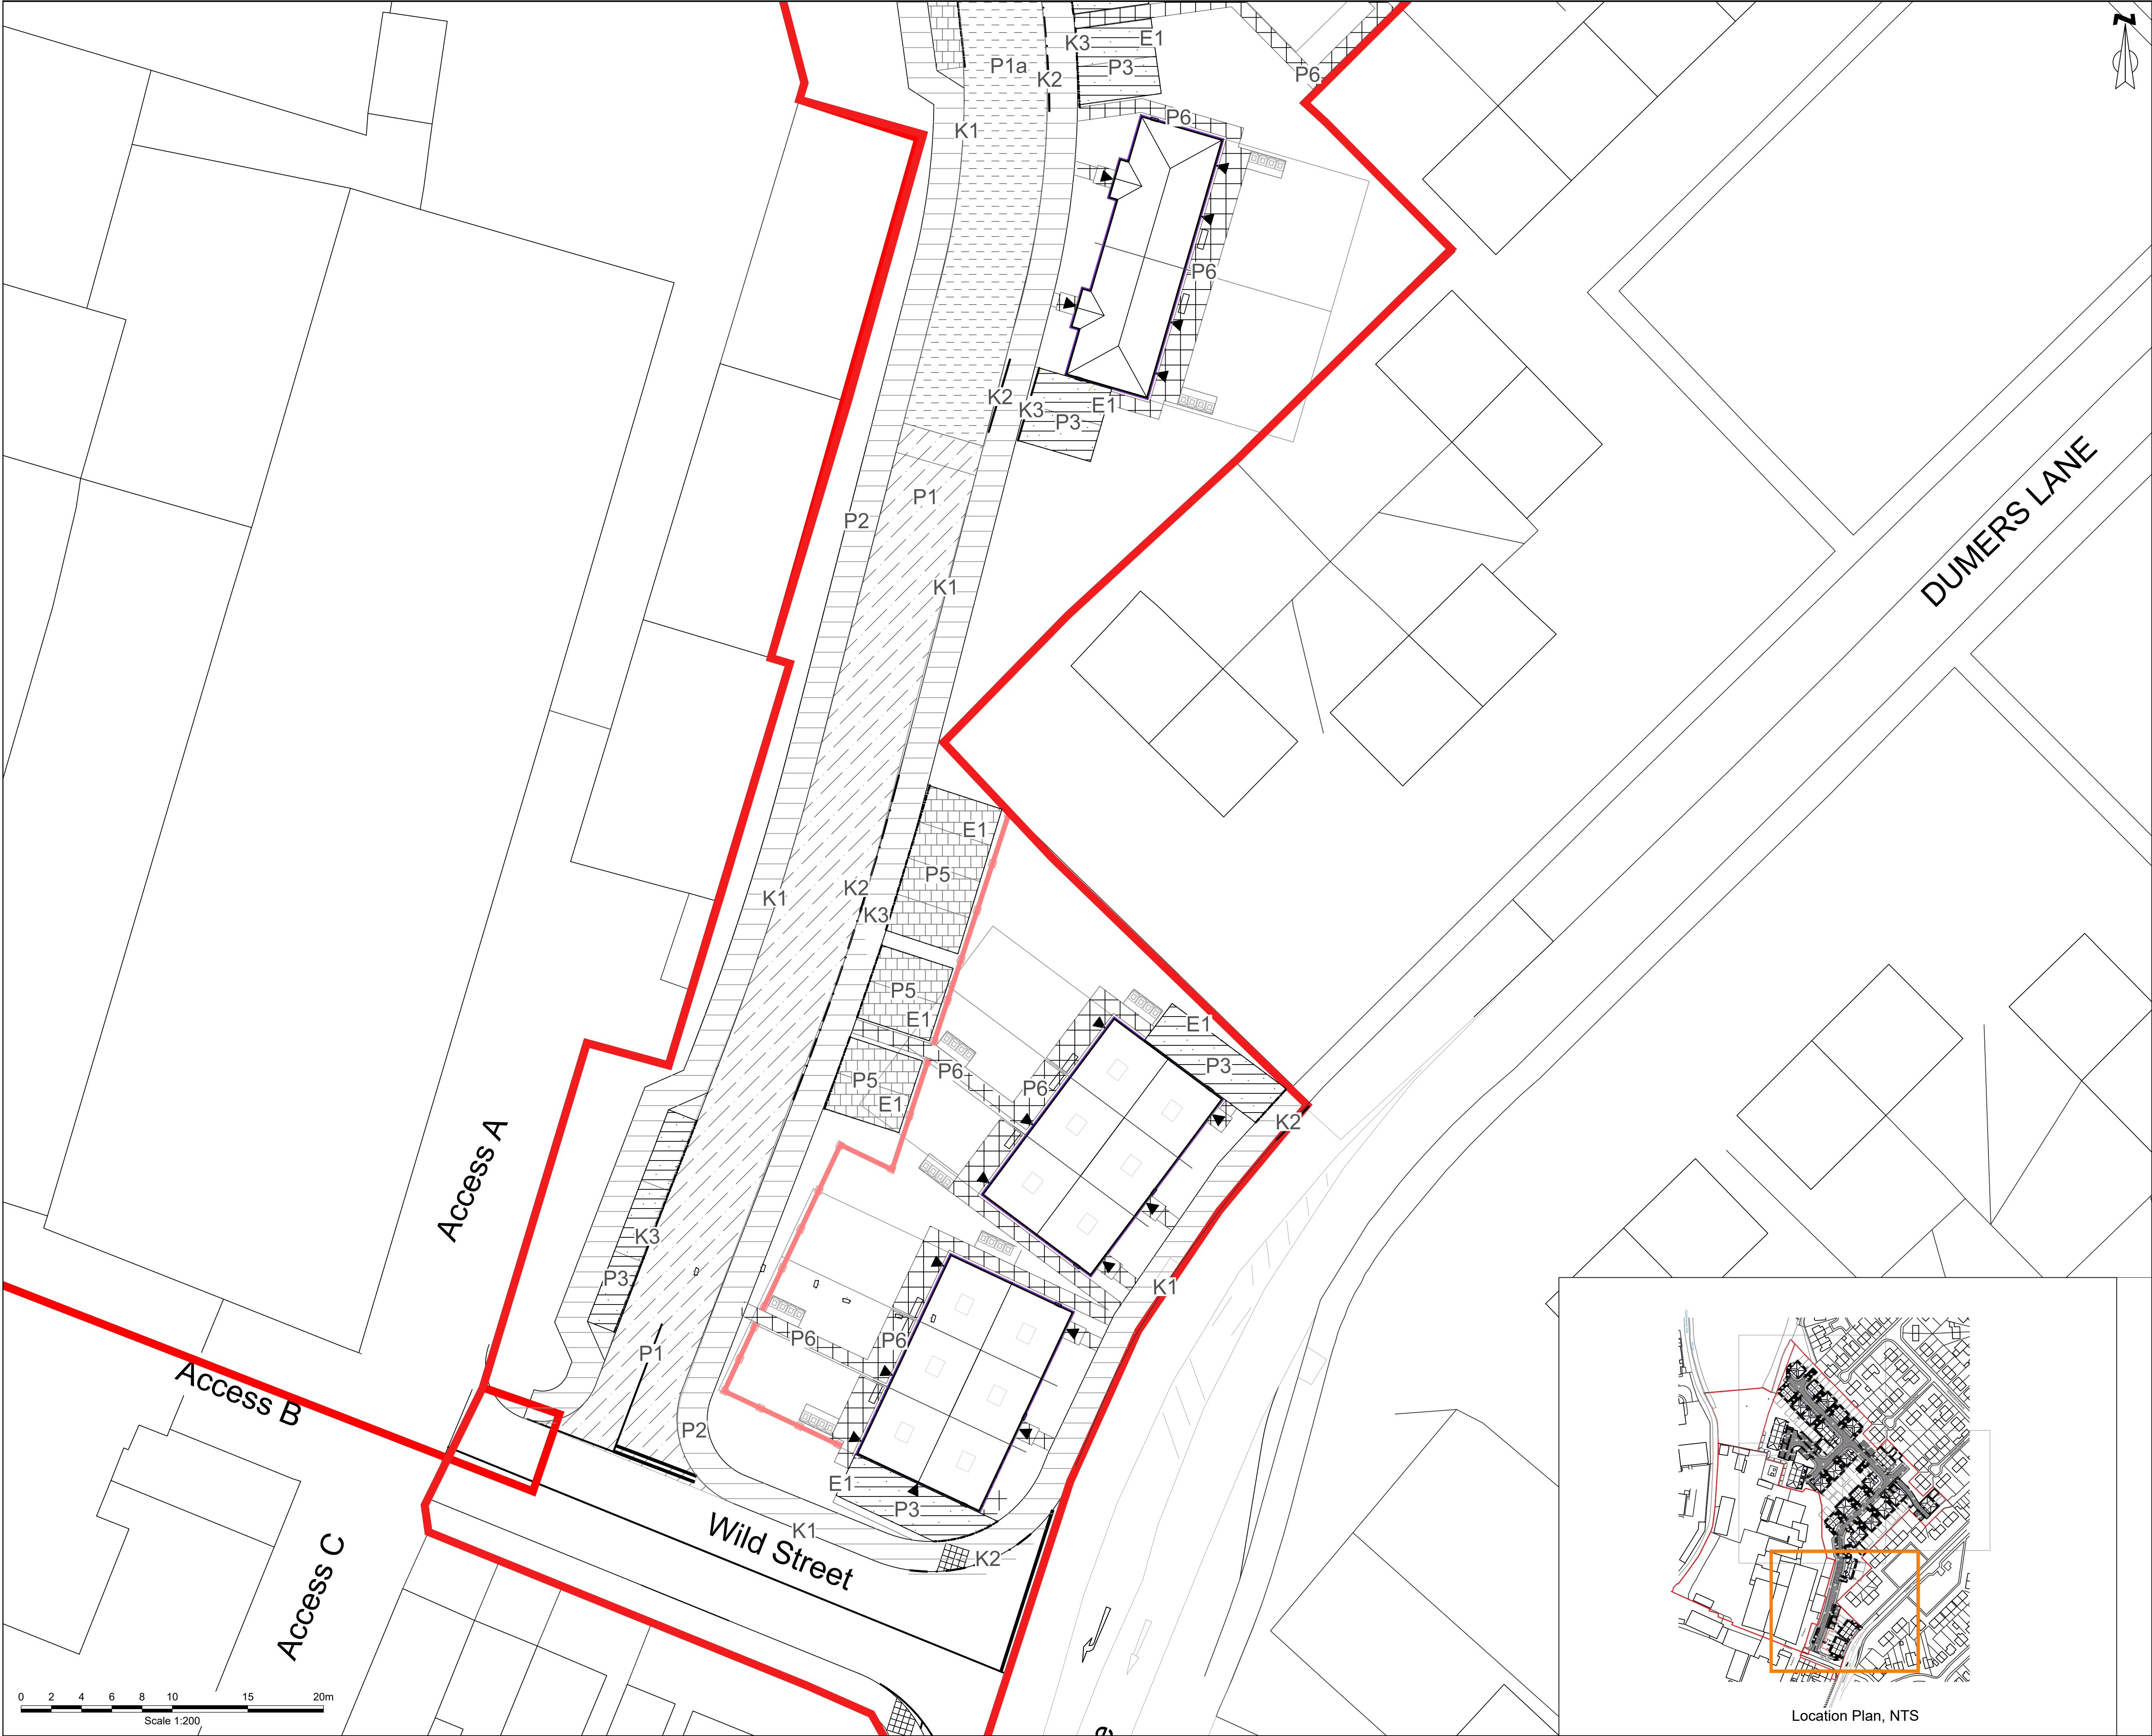

**KEY:**

- Application Boundary
- Adopted Road - Heavy duty vehicle grade macadam with BS Bullnosed concrete kerbs to engineer's detail.
- Adopted Road - Hot Rolled Asphalt, with buff gravel chippings to engineer's detail.
- Adopted Pavement - Pedestrian Grade Adoptable Macadam to engineer's detail.
- Macadam Drives & Paths - Bilmac pedestrian or vehicle grade according to location, with 150 x 150mm pin kerb edge
- Block Paved Shared Surface - Tobermore; 100 x 200 x 80mm Bracken, Pedesta Concrete Block paving (or similar approved)
- Permeable parking - Tobermore; Tegula Duo; colour: Cedar 65% Slate 35% mix with Charcoal inlay to delineate parking bays; 173x173x60mm, 208x173x60mm (or similar approved)
- Private Paths & Patios - Tobermore; 450 x 450 x 40mm buff paving flags, or similar approved
- Gravel Trim - 10-35mm Ø Loose natural gravel, 50mm depth over permeable geotextile
- Road Way Kerbs - British standard; PC Concrete HB Kerb 255 x 150 x 915mm.
- Centre drop kerb Kerbs - 125x150mm Bullnosed BS Standard PC Kerb with 25mm reveal.
- Surface Change Transition Flush Kerbs - 150x150mm BS Standard PC channel to separtae paving.
- Edging Type 1 - 150 x 50 x915mm Flat Top Edging



|               |                       |             |     |         |
|---------------|-----------------------|-------------|-----|---------|
| PL02/14/08/25 | Updated to new layout | EF          | GB  | GB      |
| PL01/20/12/24 | For Planning          | RW          | GB  | GB      |
| Rev           | Date                  | Description | DRA | CHK APP |

**Project**  
Dumers Lane

**Client**  
Westchurch Homes Ltd

**Drawing Title**  
Hard Landscape Plan - Page 4 of 4

|                           |                         |                               |
|---------------------------|-------------------------|-------------------------------|
| <b>Scale</b><br>1:200 @A1 | <b>Date</b><br>20/12/24 | <b>Status</b><br>For Planning |
|---------------------------|-------------------------|-------------------------------|

|                                                 |                         |
|-------------------------------------------------|-------------------------|
| <b>DWG No.</b><br>SHF893002-ENZ-XX-XX-DR-L-0005 | <b>Revision</b><br>PL02 |
|-------------------------------------------------|-------------------------|

Bristol  
01454 269 237  
Manchester  
0161 413 6444  
Sheffield  
0114 321 5151

Cardiff  
02920 023 700  
Cambridge  
01799 542 473  
Belfast  
07377673948

@enzygo  
enzygo.com  
hello@enzygo.com