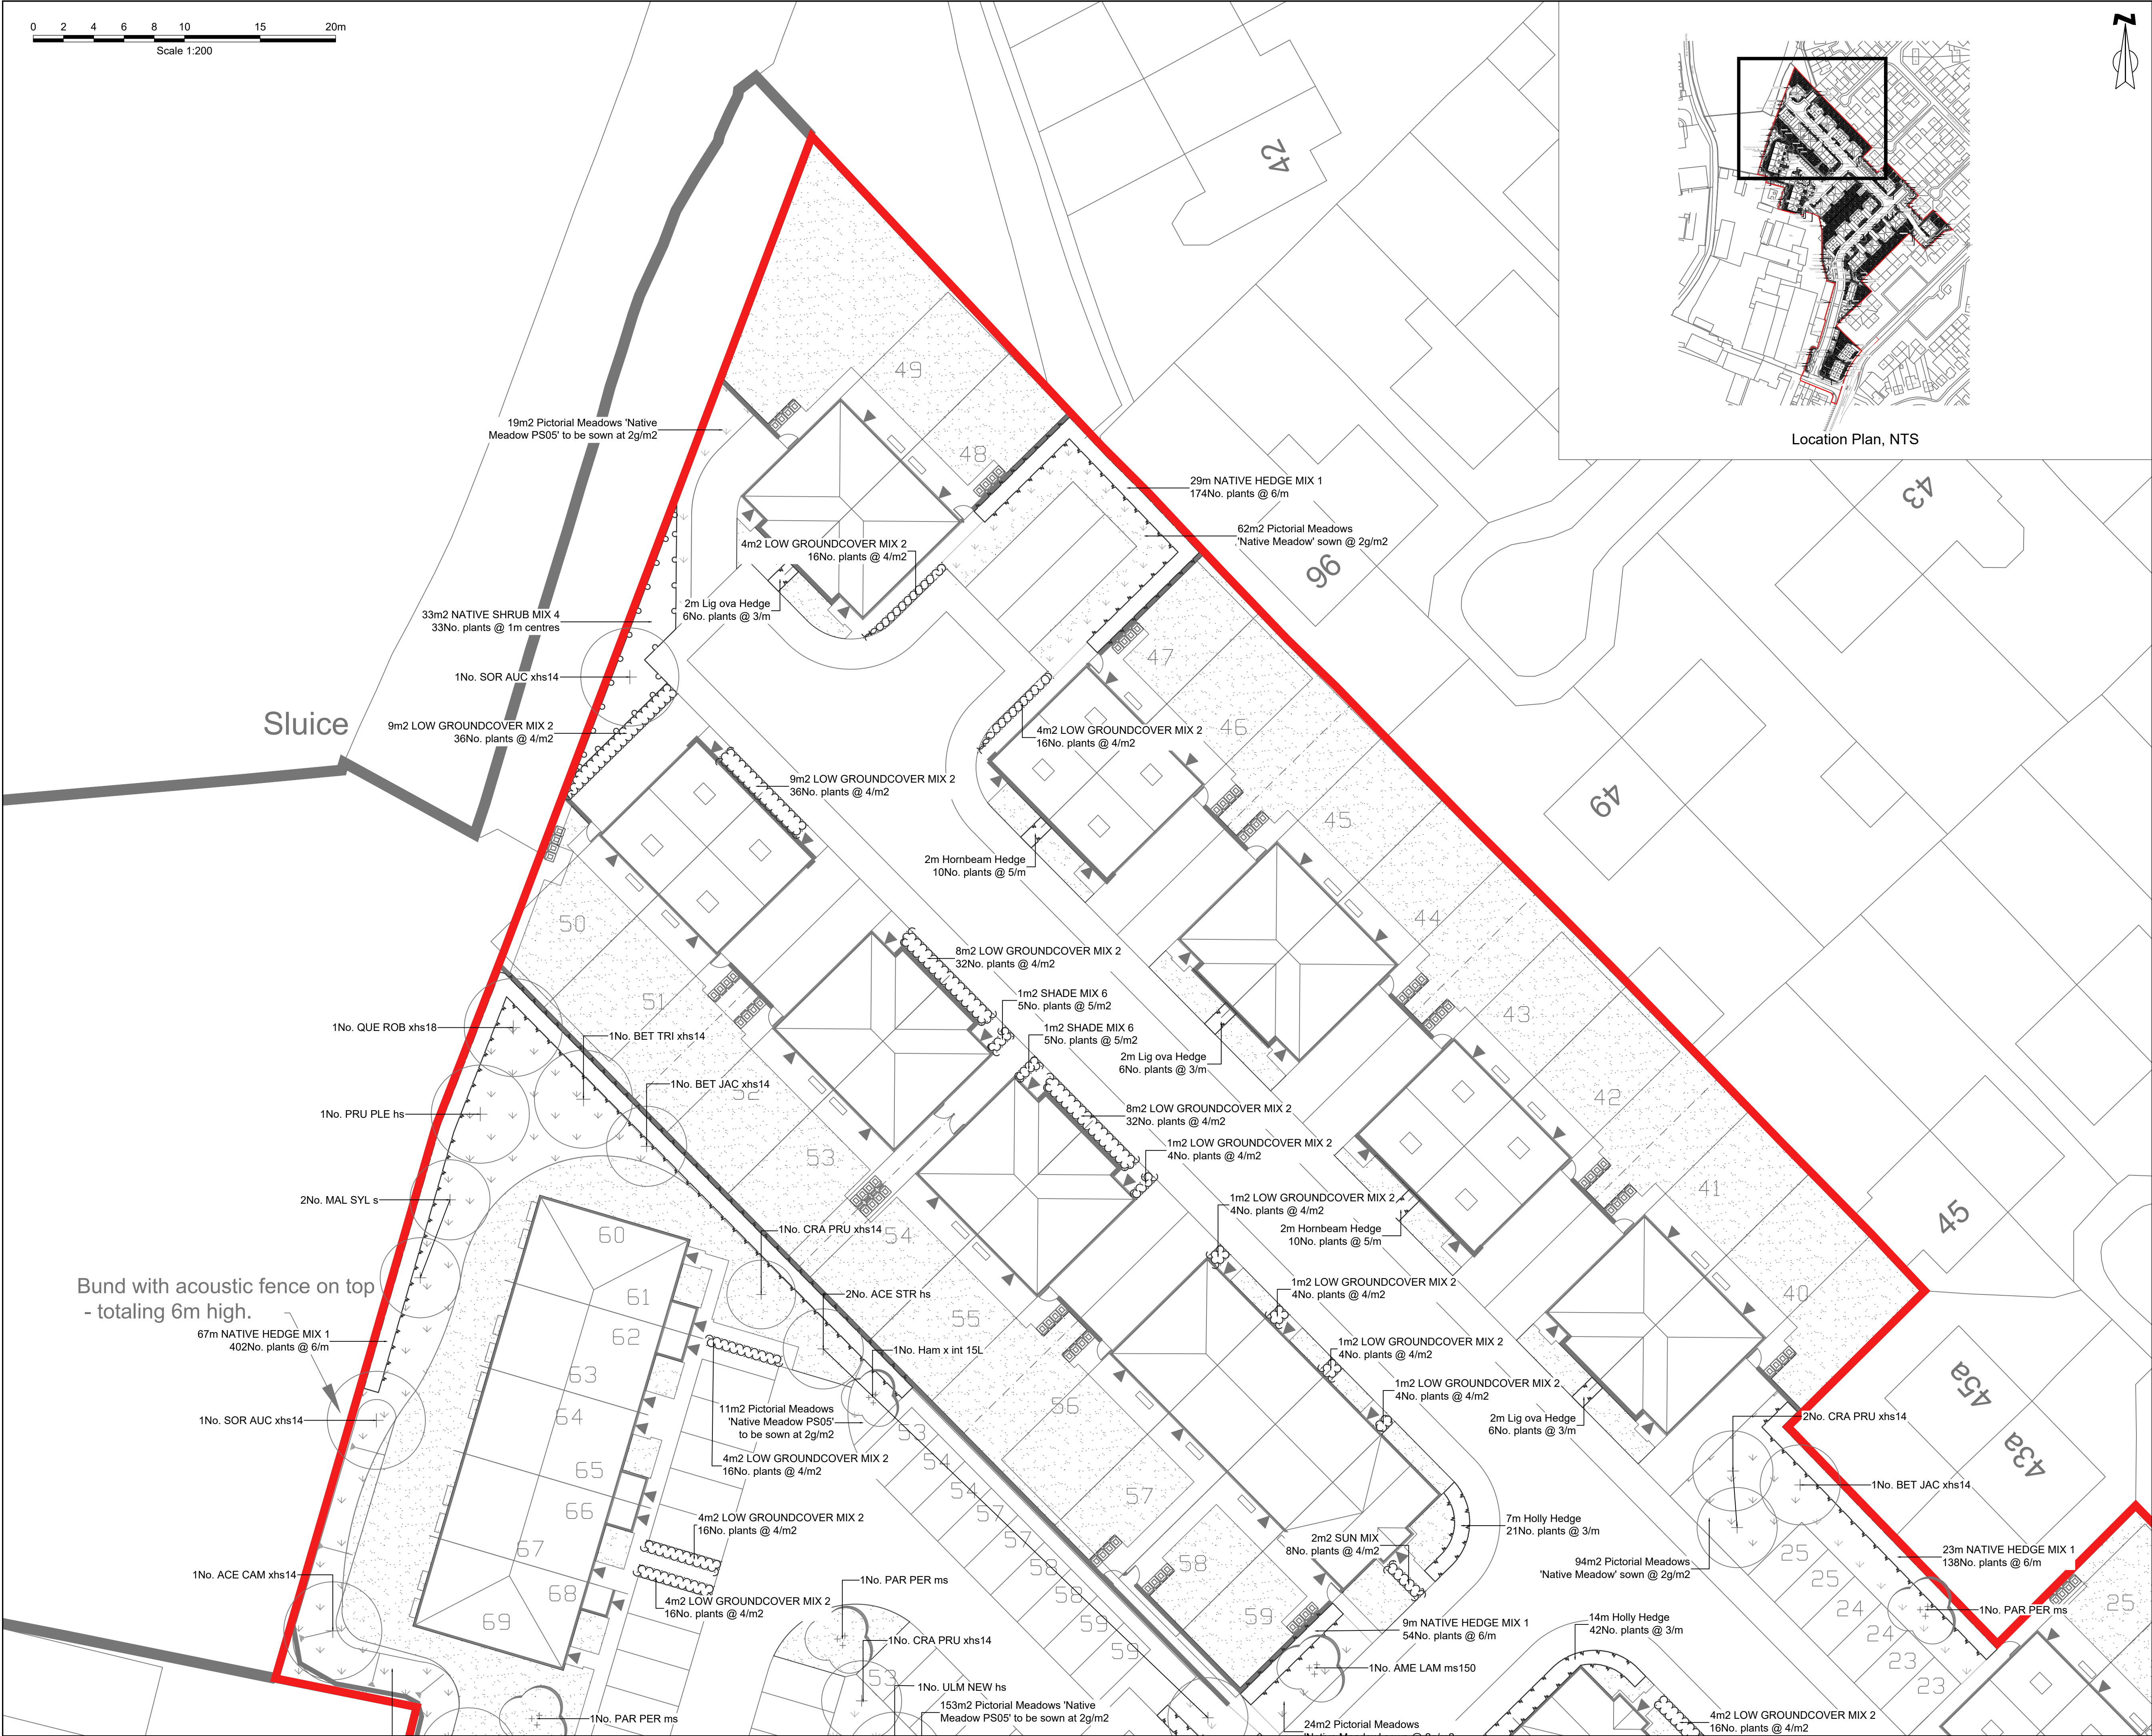


Location Plan, NTS

KEY:	
	Application Boundary
	Proposed Tree Species as indicated on the plan
	Proposed Multistem Tree Species as indicated on the plan
	Proposed Hedge Species as indicated on the plan
	Proposed Native Hedge Mix Species as indicated on the schedule
	Proposed Groundcover Mix Species as indicated on the schedule
	Proposed Native Shrub Mix Species as indicated on the schedule
	Proposed Amenity Lawn Emorsgate EL1 Flowering Lawn Mixture
	Proposed Wildflower Meadow Species as indicated on the schedule

PL02/15/08/24	Updated to new layout	EF	GB	GB
PL01/20/12/24	For Planning	RW	GB	GB
Rev	Date	Description	DRA	CHK

Project
Dumers Lane

Client
Westchurch Homes Ltd

Drawing Title
Soft Landscape Plan - Page 1 of 4

Scale	Date	Status
1:200@A1	20/12/24	For Planning

DWG No.
SHF893002-ENZ-XX-XX-DR-L-45002 PL02

Bristol 01454 269 237 Manchester 0161 413 6444 Sheffield 0114 321 5151	Cardiff 02920 023 700 Cambridge 01799 542 473 Belfast 07377673948	 @enzygo enzygo.com hello@enzygo.com
---	--	---