


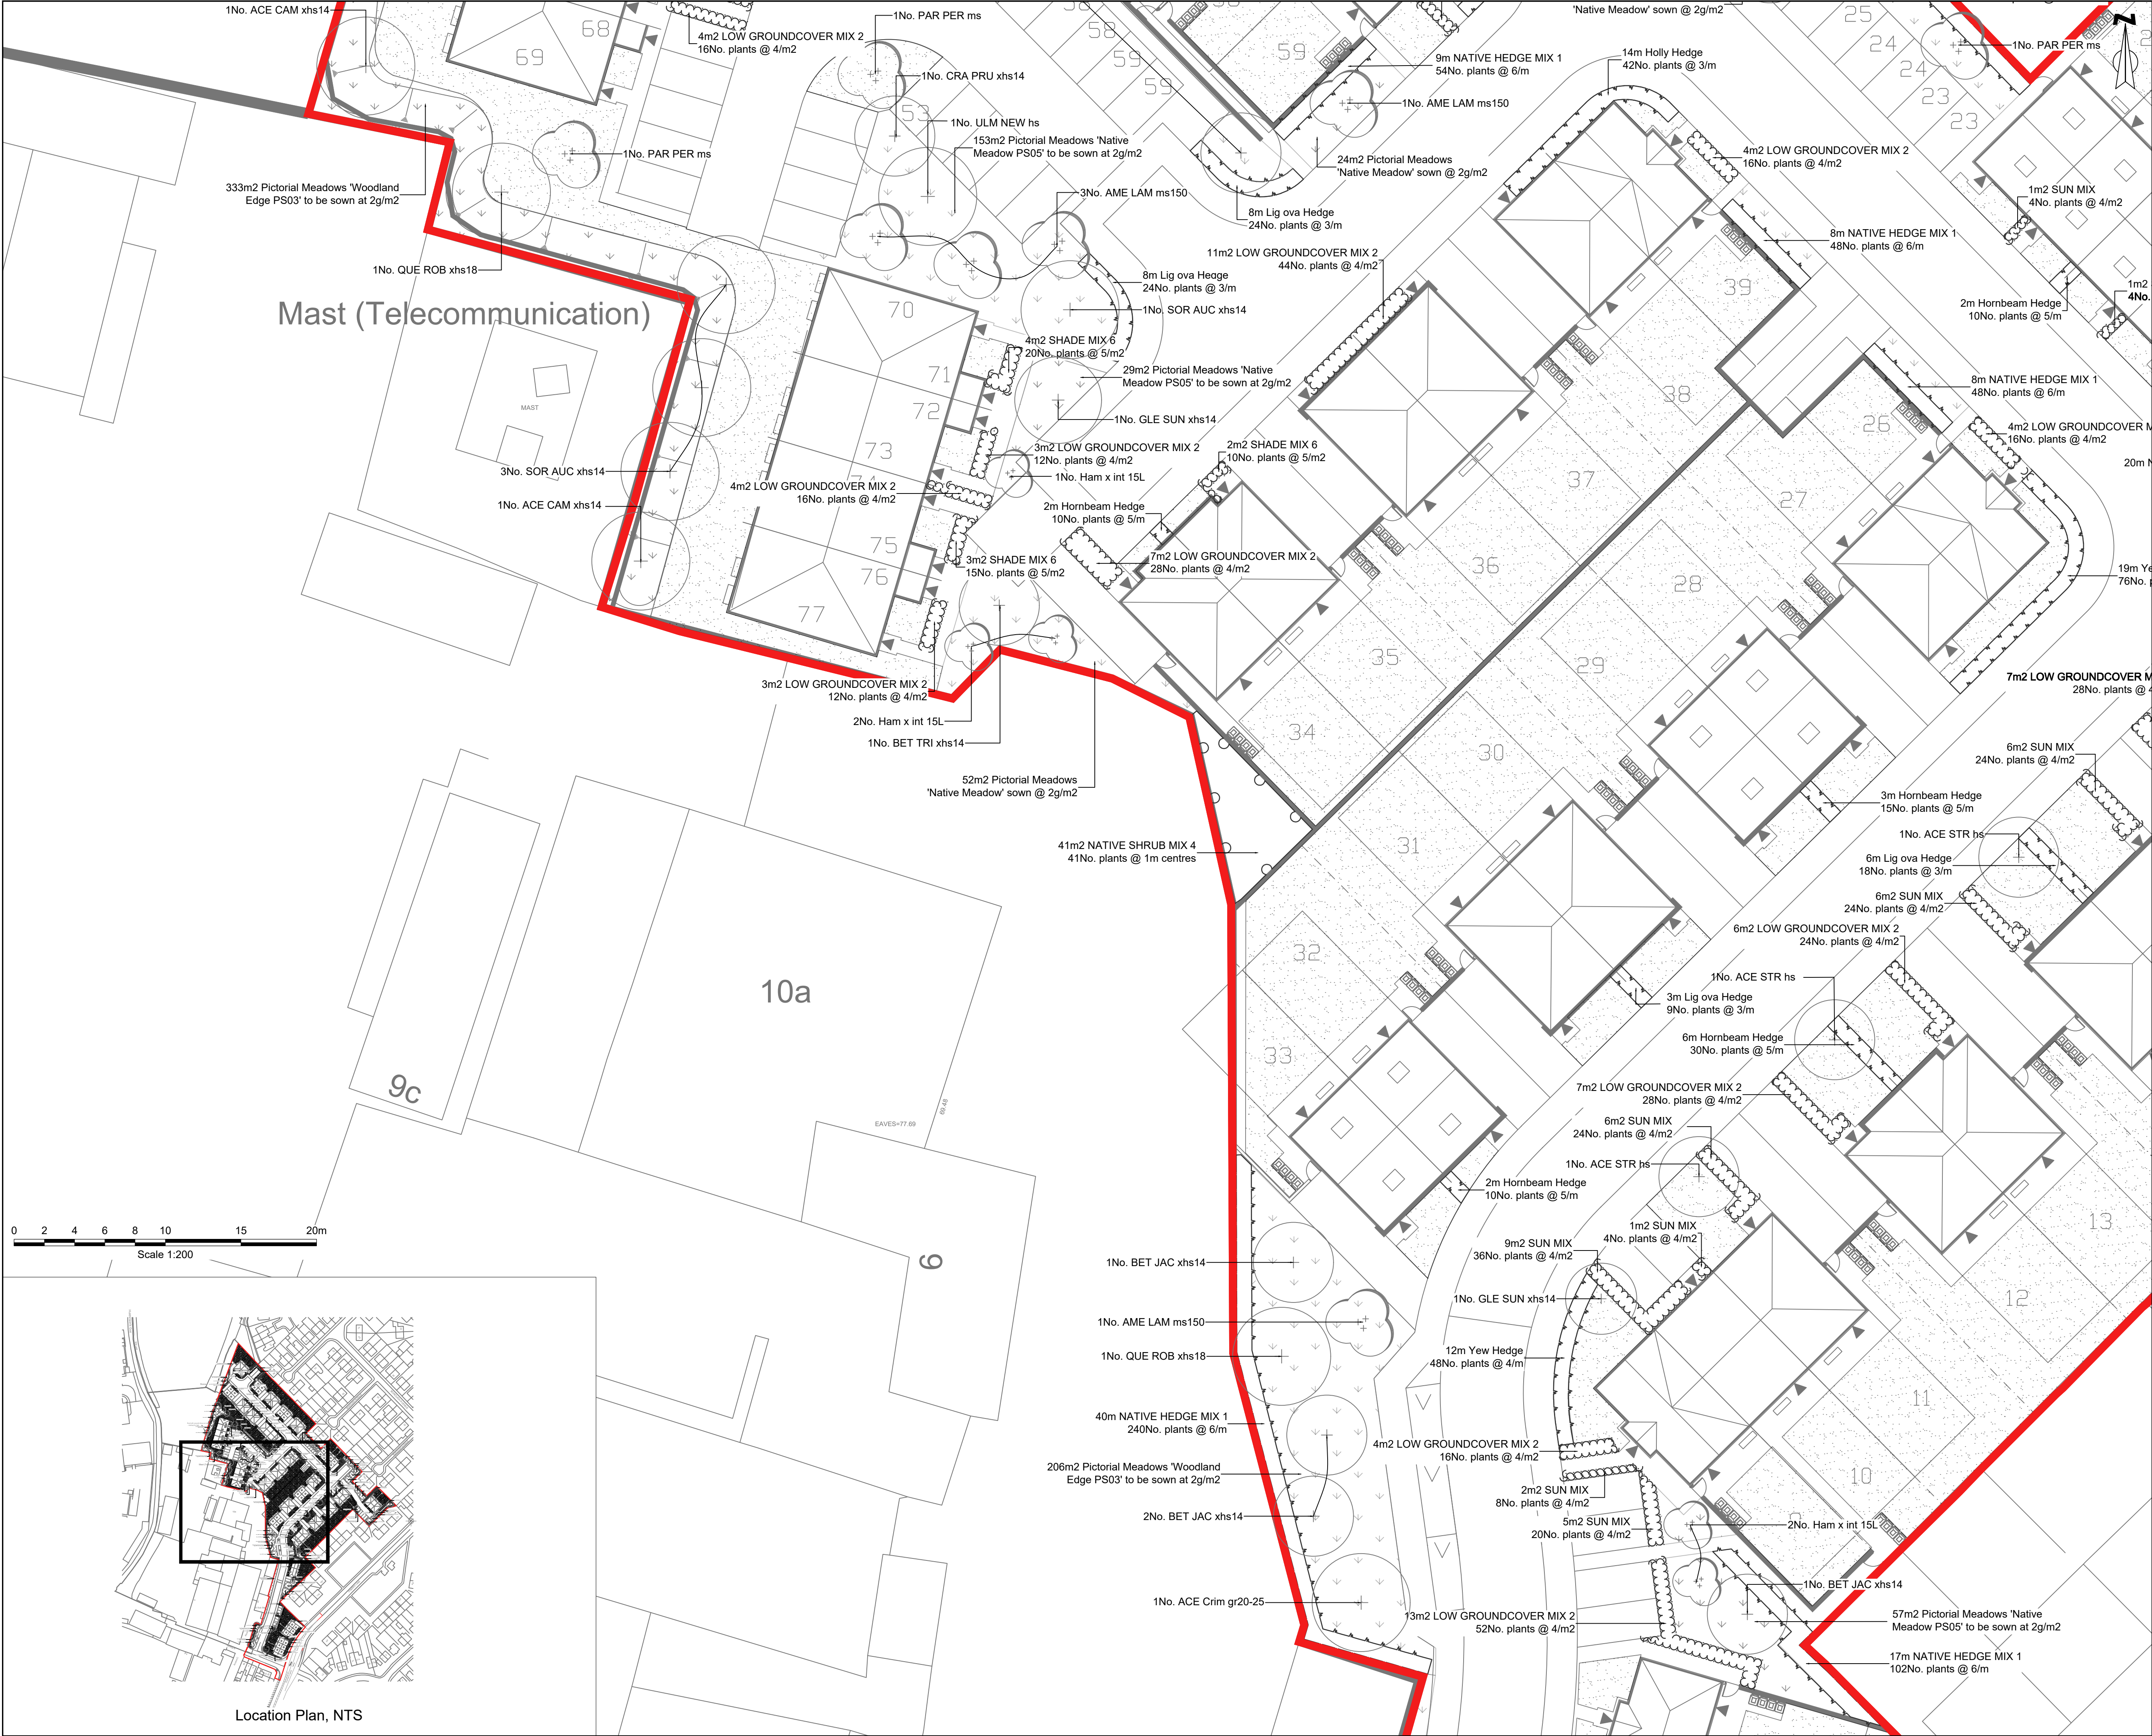

KEY:

- Application Boundary
- Proposed Tree
Species as indicated on the plan
- Proposed Multistem Tree
Species as indicated on the plan
- Proposed Hedge
Species as indicated on the plan
- Proposed Native Hedge Mix
Species as indicated on the schedule
- Proposed Groundcover Mix
Species as indicated on the schedule
- Proposed Native Shrub Mix
Species as indicated on the schedule
- Proposed Amenity Lawn
Emorsgate EL1 Flowering Lawn Mixture
- Proposed Wildflower Meadow
Species as indicated on the schedule

PL02/15/08/24	Updated to new layout	EF	GB	GB
PL01/20/12/24	For Planning	RW	GB	GB
Rev	Date	Description	DRA	CHK APP

Project
Dumers Lane

Client
Westchurch Homes Ltd

Drawing Title
Soft Landscape Plan - Page 2 of 4

Scale 1:200@A1	Date 20/12/24	Status For Planning
--------------------------	-------------------------	-------------------------------

DWG No. SHF893002-ENZ-XX-XX-DR-L-45003	Revision PL02
--	-------------------------

Bristol 01454 269 237 Manchester 0161 413 6444 Sheffield 0114 321 5151	Cardiff 02920 023 700 Cambridge 01799 542 473 Belfast 07377673948
---	--

enzygo
@enzygo
enzygo.com
hello@enzygo.com