


- KEY:**
- Application Boundary
 - Proposed Tree
Species as indicated on the plan
 - Proposed Multistem Tree
Species as indicated on the plan
 - Proposed Hedge
Species as indicated on the plan
 - Proposed Native Hedge Mix
Species as indicated on the schedule
 - Proposed Groundcover Mix
Species as indicated on the schedule
 - Proposed Native Shrub Mix
Species as indicated on the schedule
 - Proposed Amenity Lawn
Emorsgate EL1 Flowering Lawn Mixture
 - Proposed Wildflower Meadow
Species as indicated on the schedule

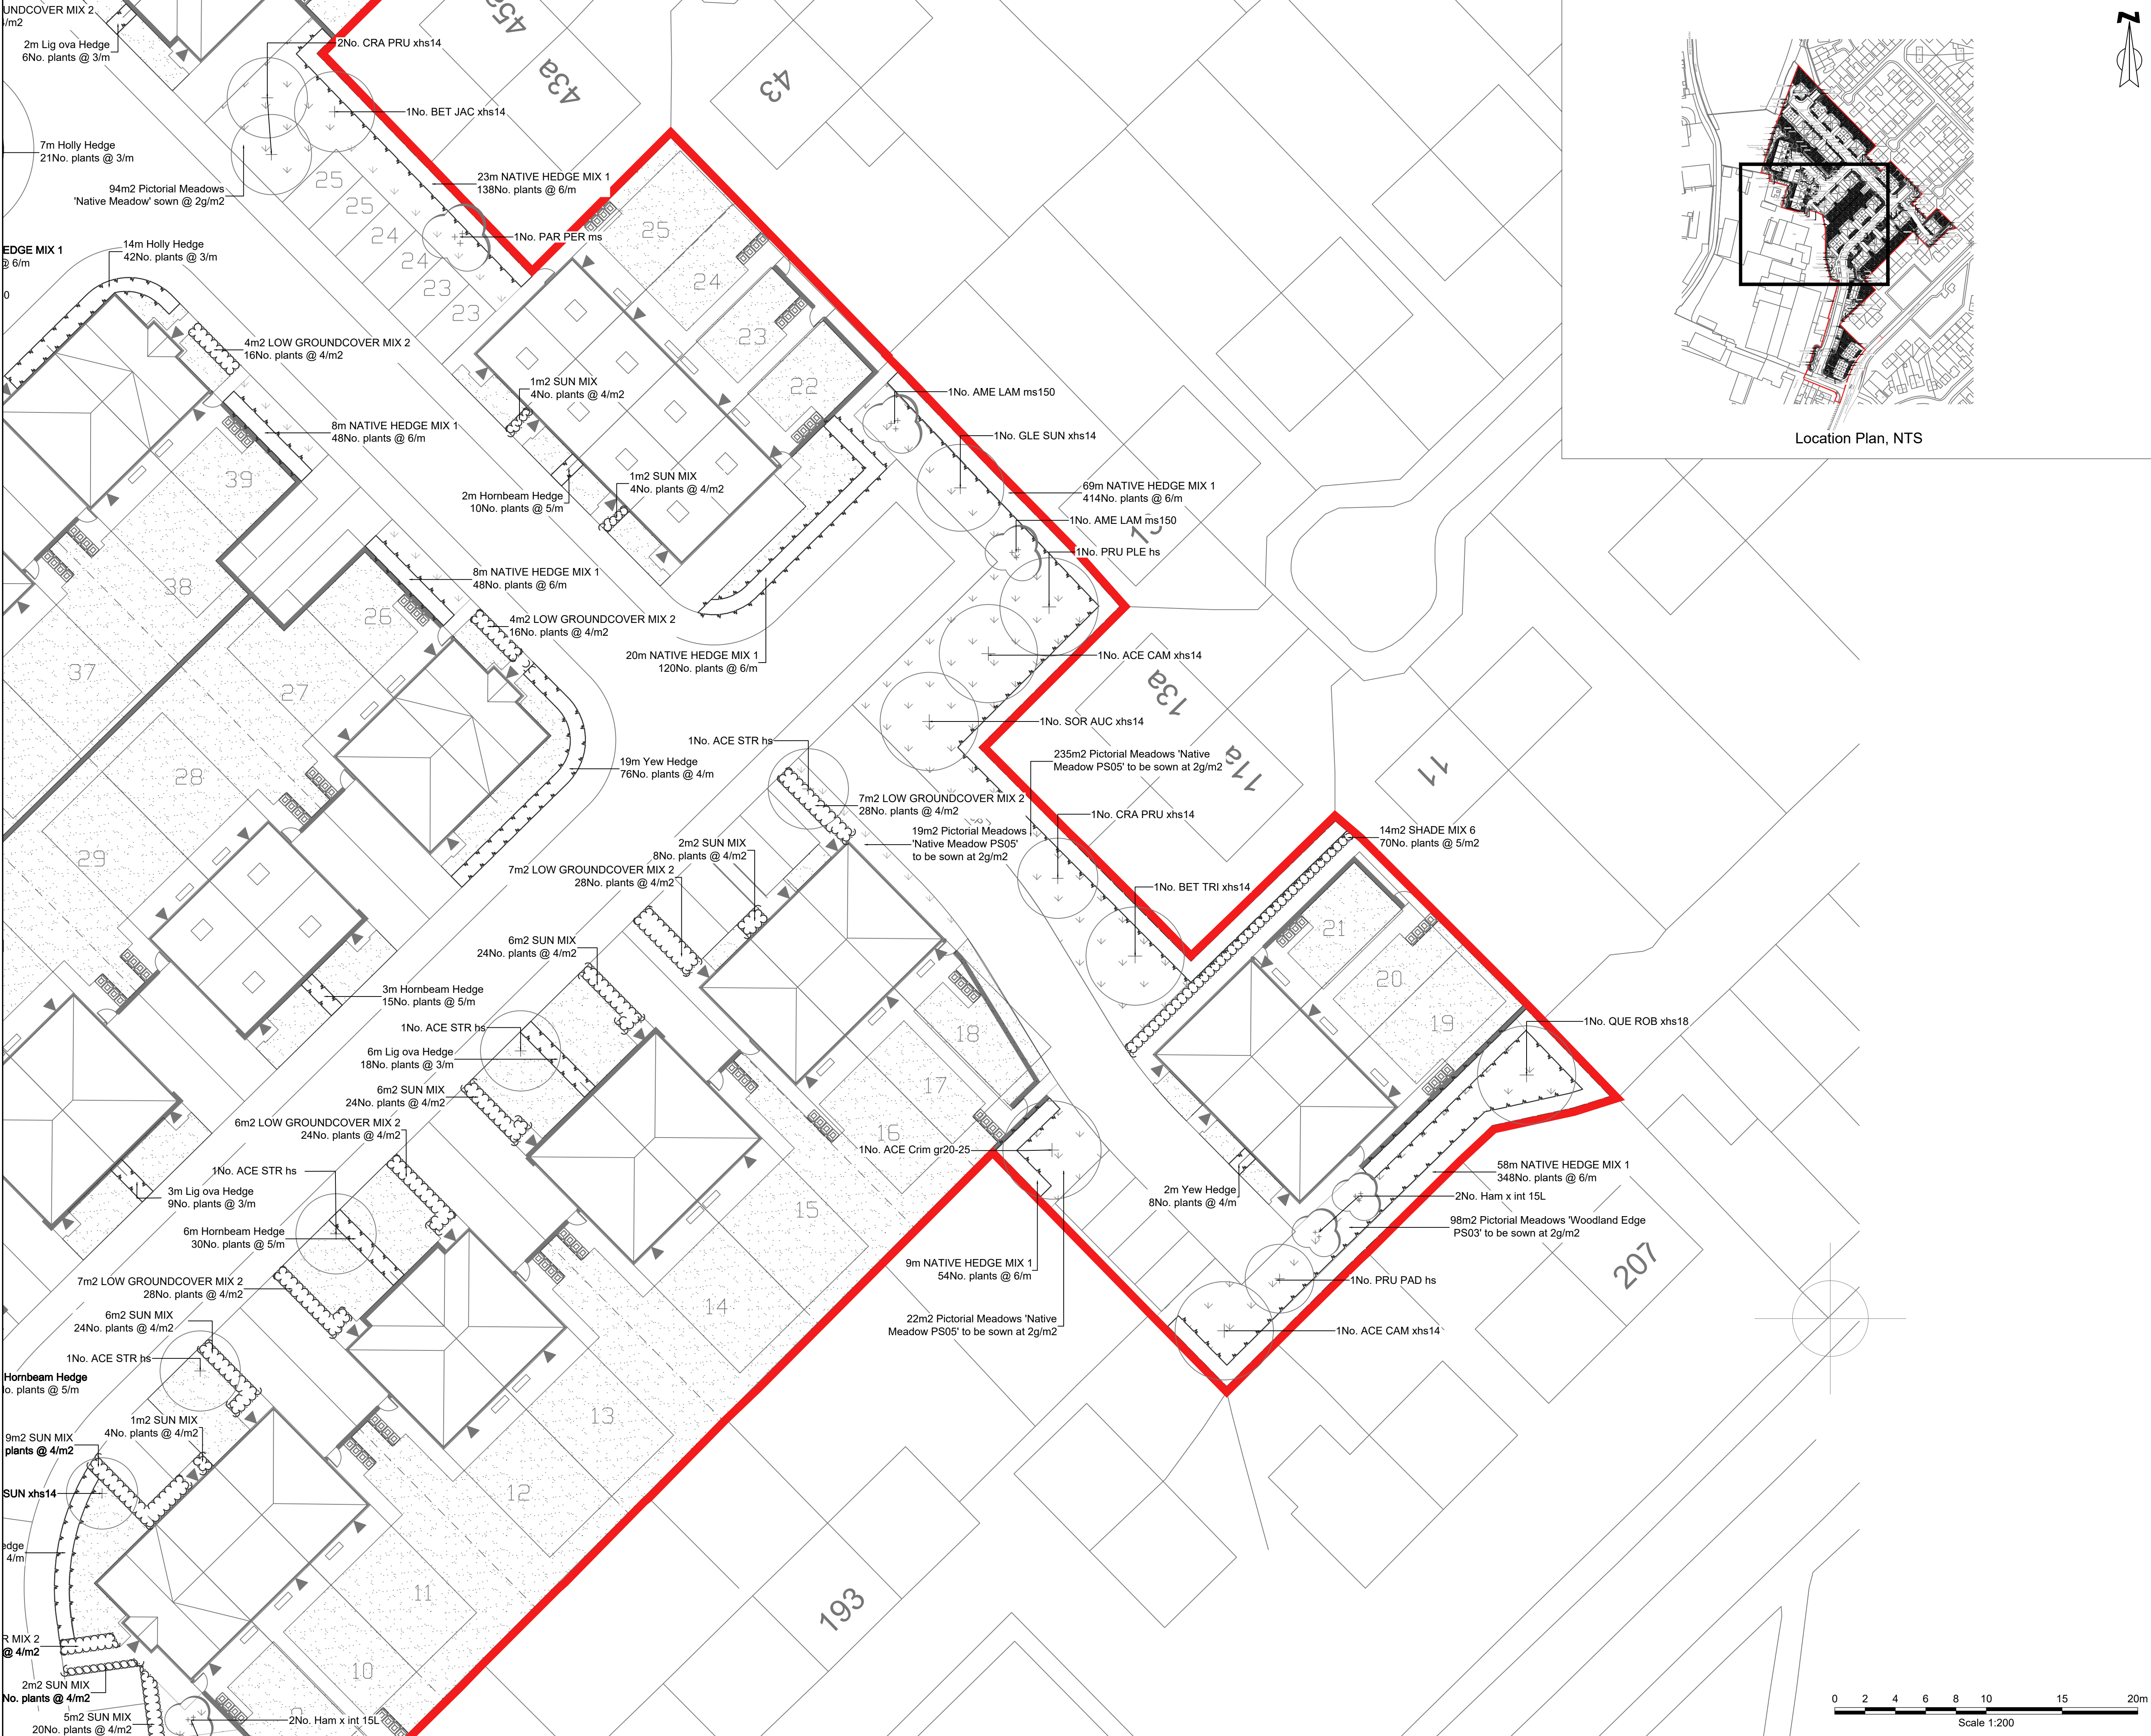

Location Plan, NTS

PL02/15/08/24	Updated to new layout	EF	GB	GB
PL01/20/12/24	For Planning	RW	GB	GB
Rev	Date	Description	DRA	CHK APP

Project
Dumers Lane

Client
Westchurch Homes Ltd

Drawing Title
Soft Landscape Plan - Page 3 of 4

Scale 1:200@A1	Date 20/12/24	Status For Planning
--------------------------	-------------------------	-------------------------------

DWG No. SHF893002-ENZ-XX-XX-DR-L-45004	Revision PL02
--	-------------------------

Bristol

01454 269 237

Manchester

0161 413 6444

Sheffield

0114 321 5151

Cardiff

02920 023 700

Cambridge

01799 542 473

Belfast

07377673948


@enzygo
enzygo.com
hello@enzygo.com

