


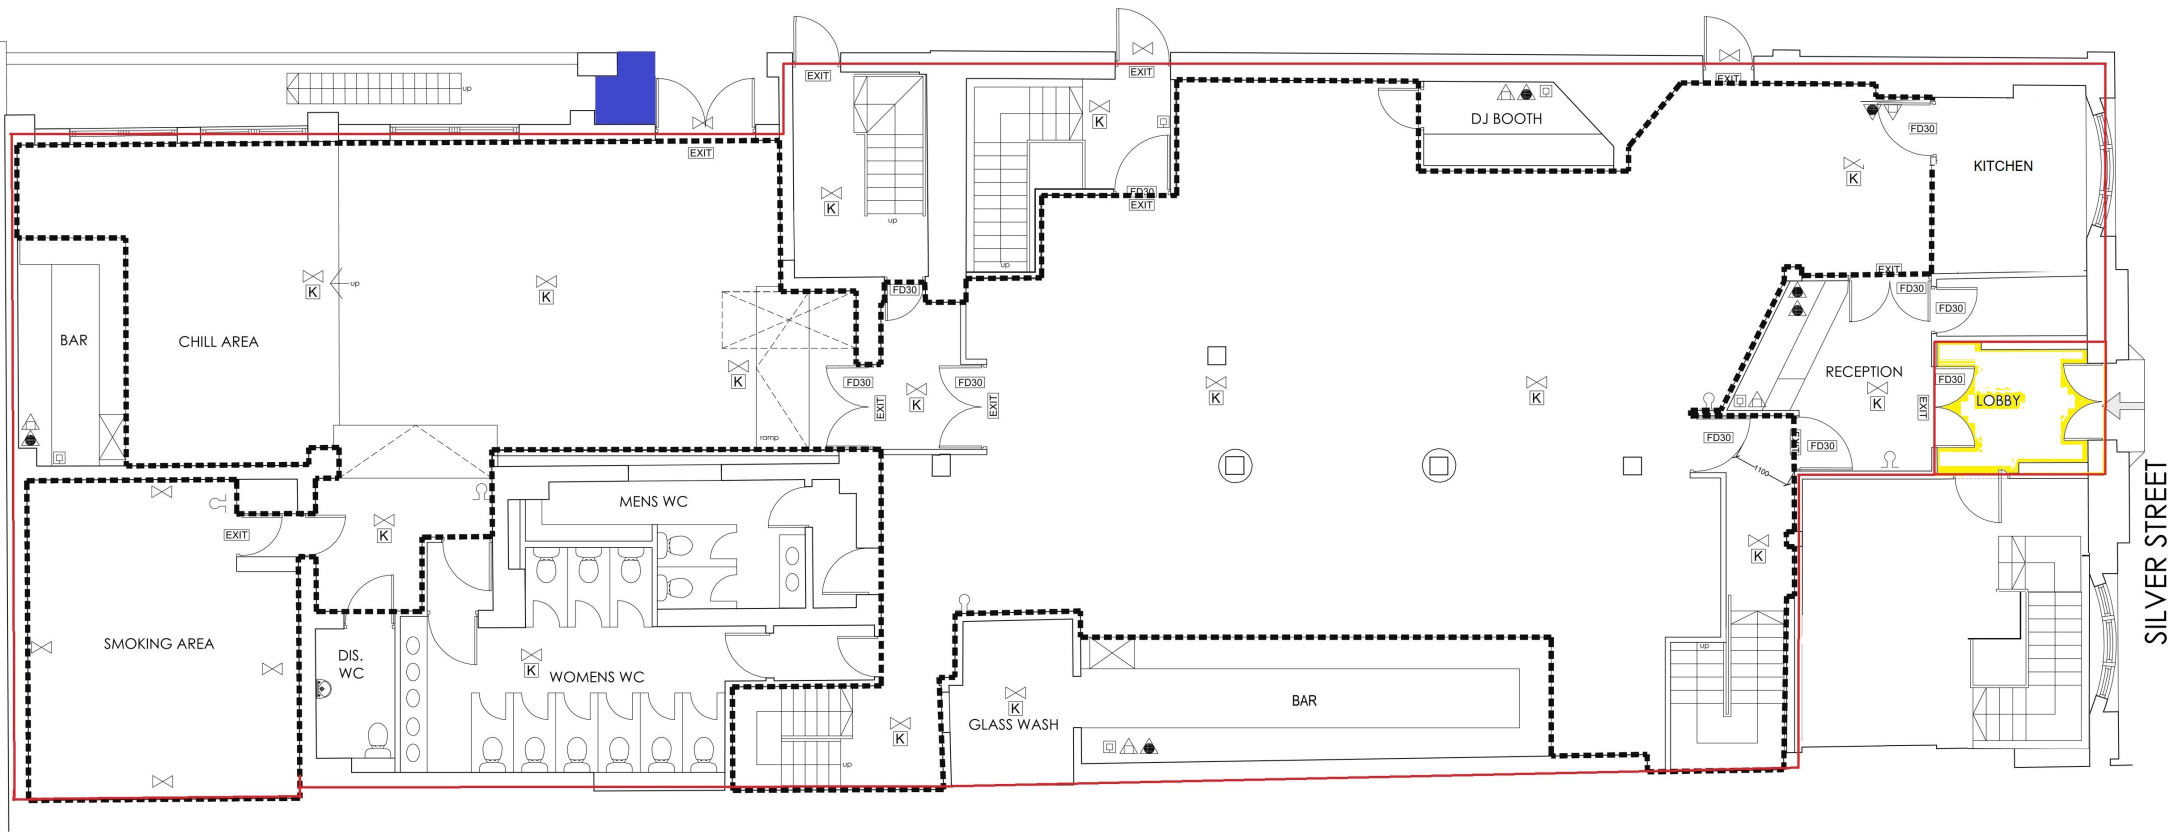

SILVER STREET



Current license area

GROUND FLOOR 1:50