




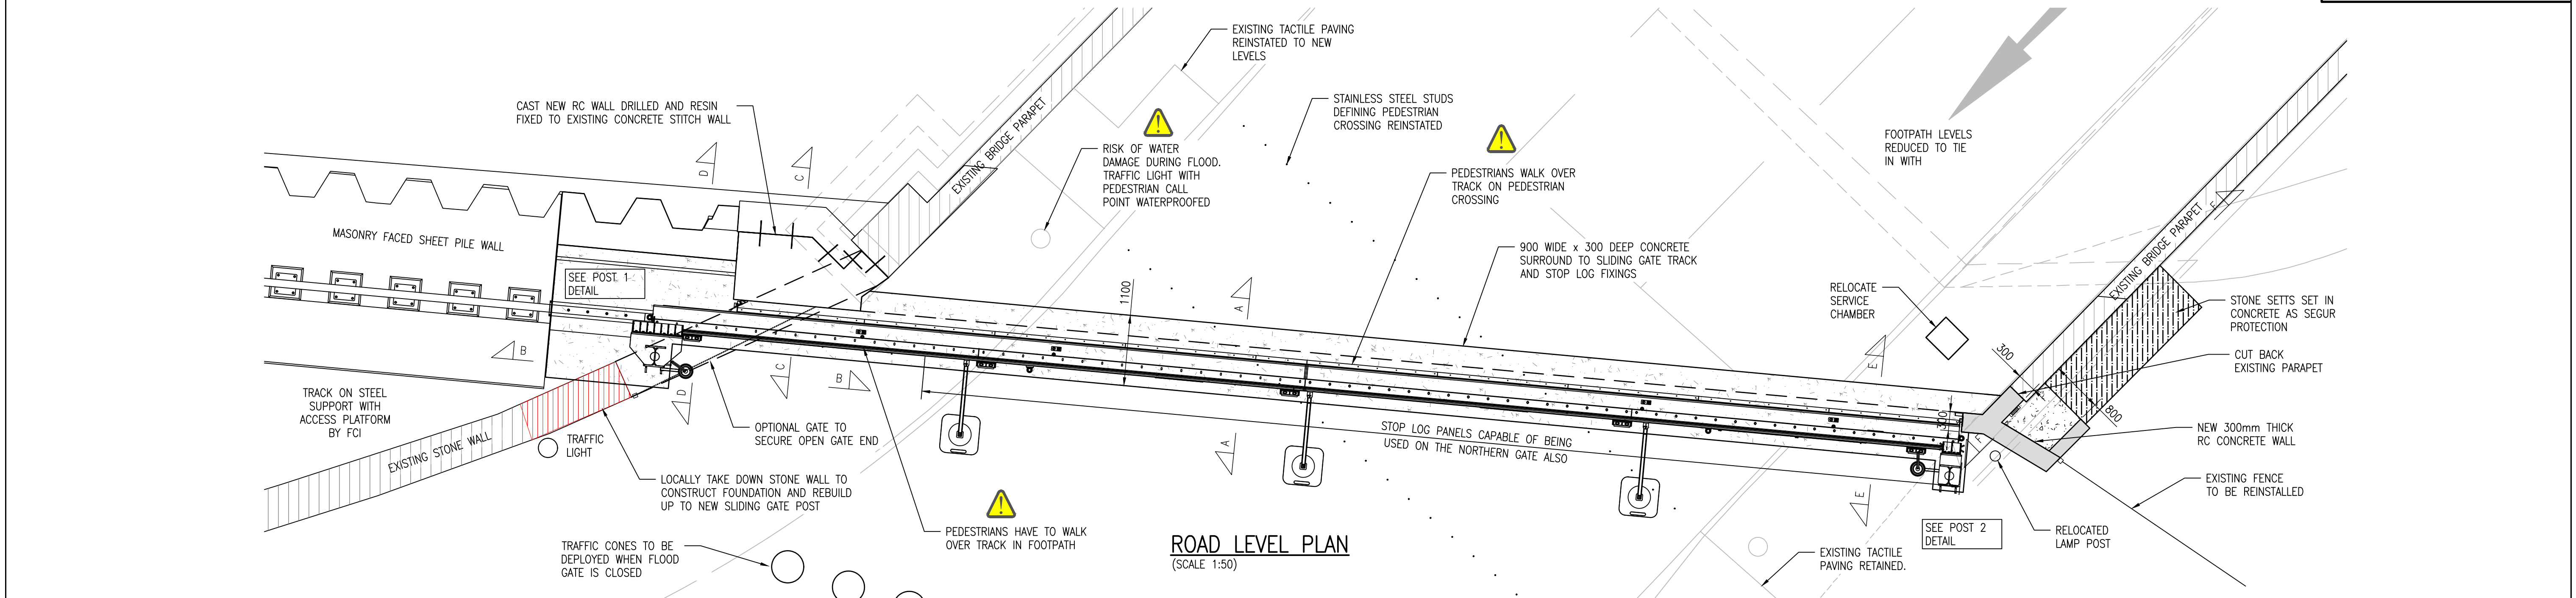

ROAD LEVEL PLAN
(SCALE 1:50)

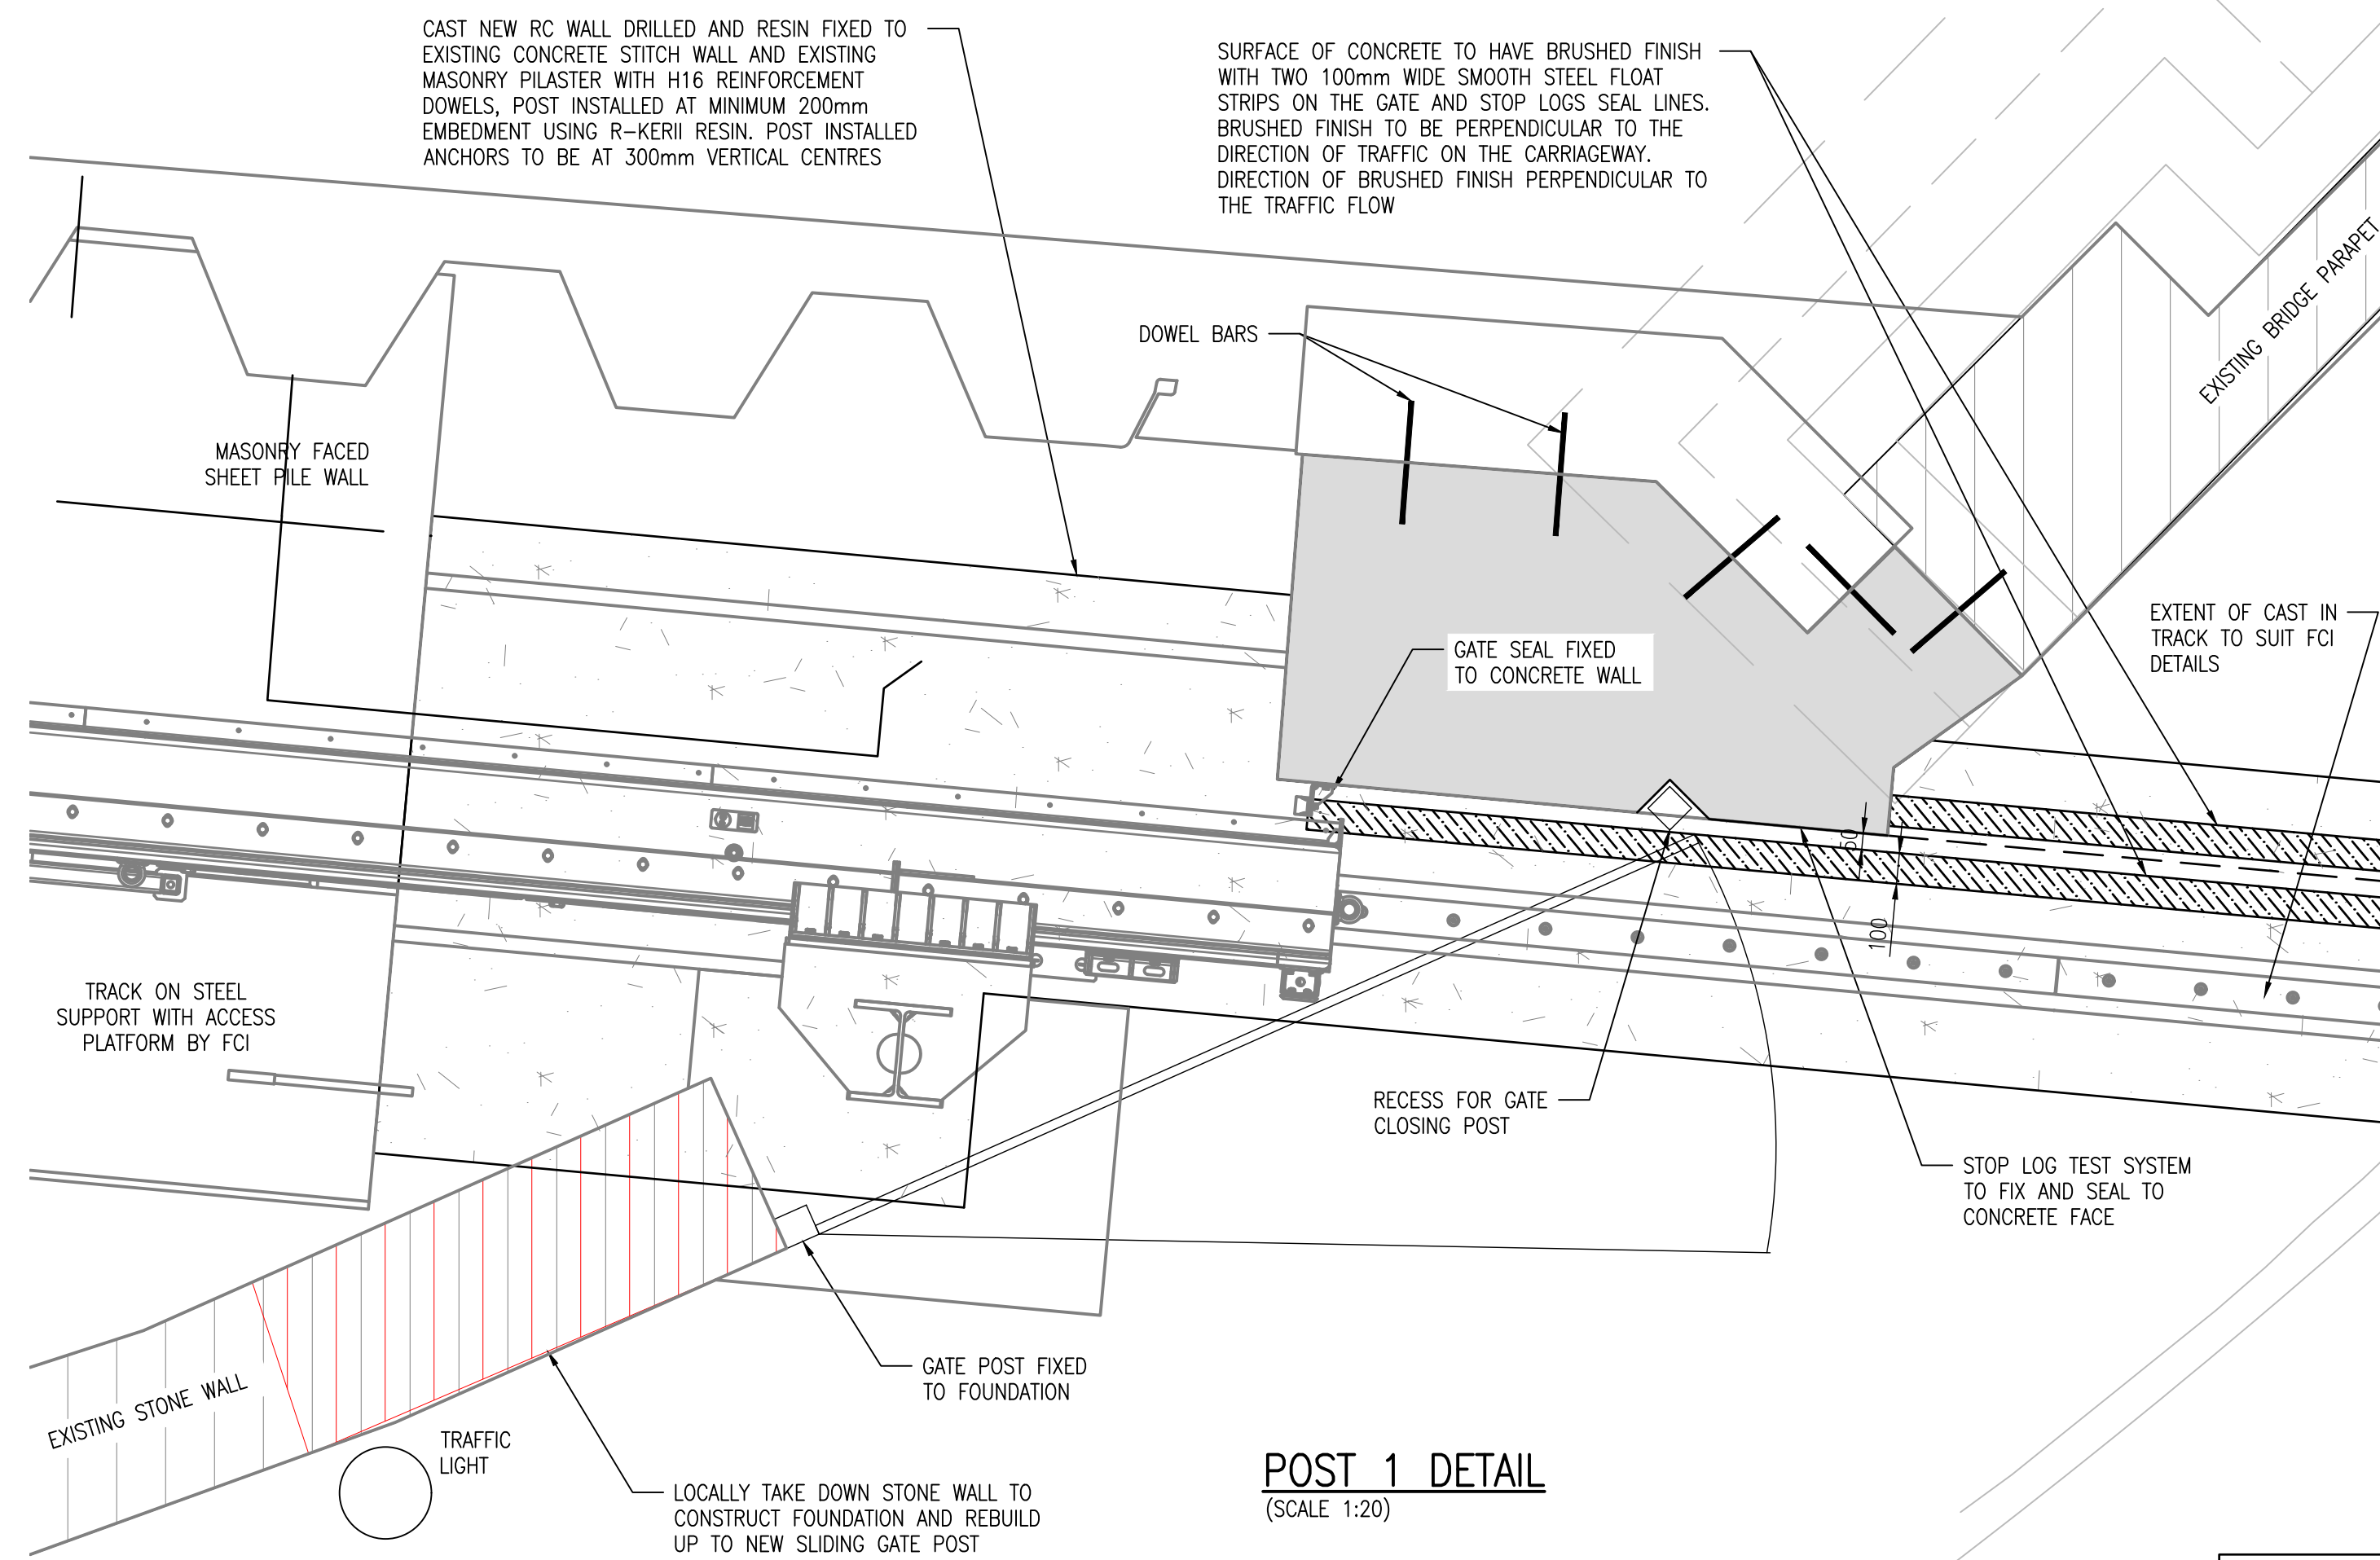

POST 1 DETAIL
(SCALE 1:20)

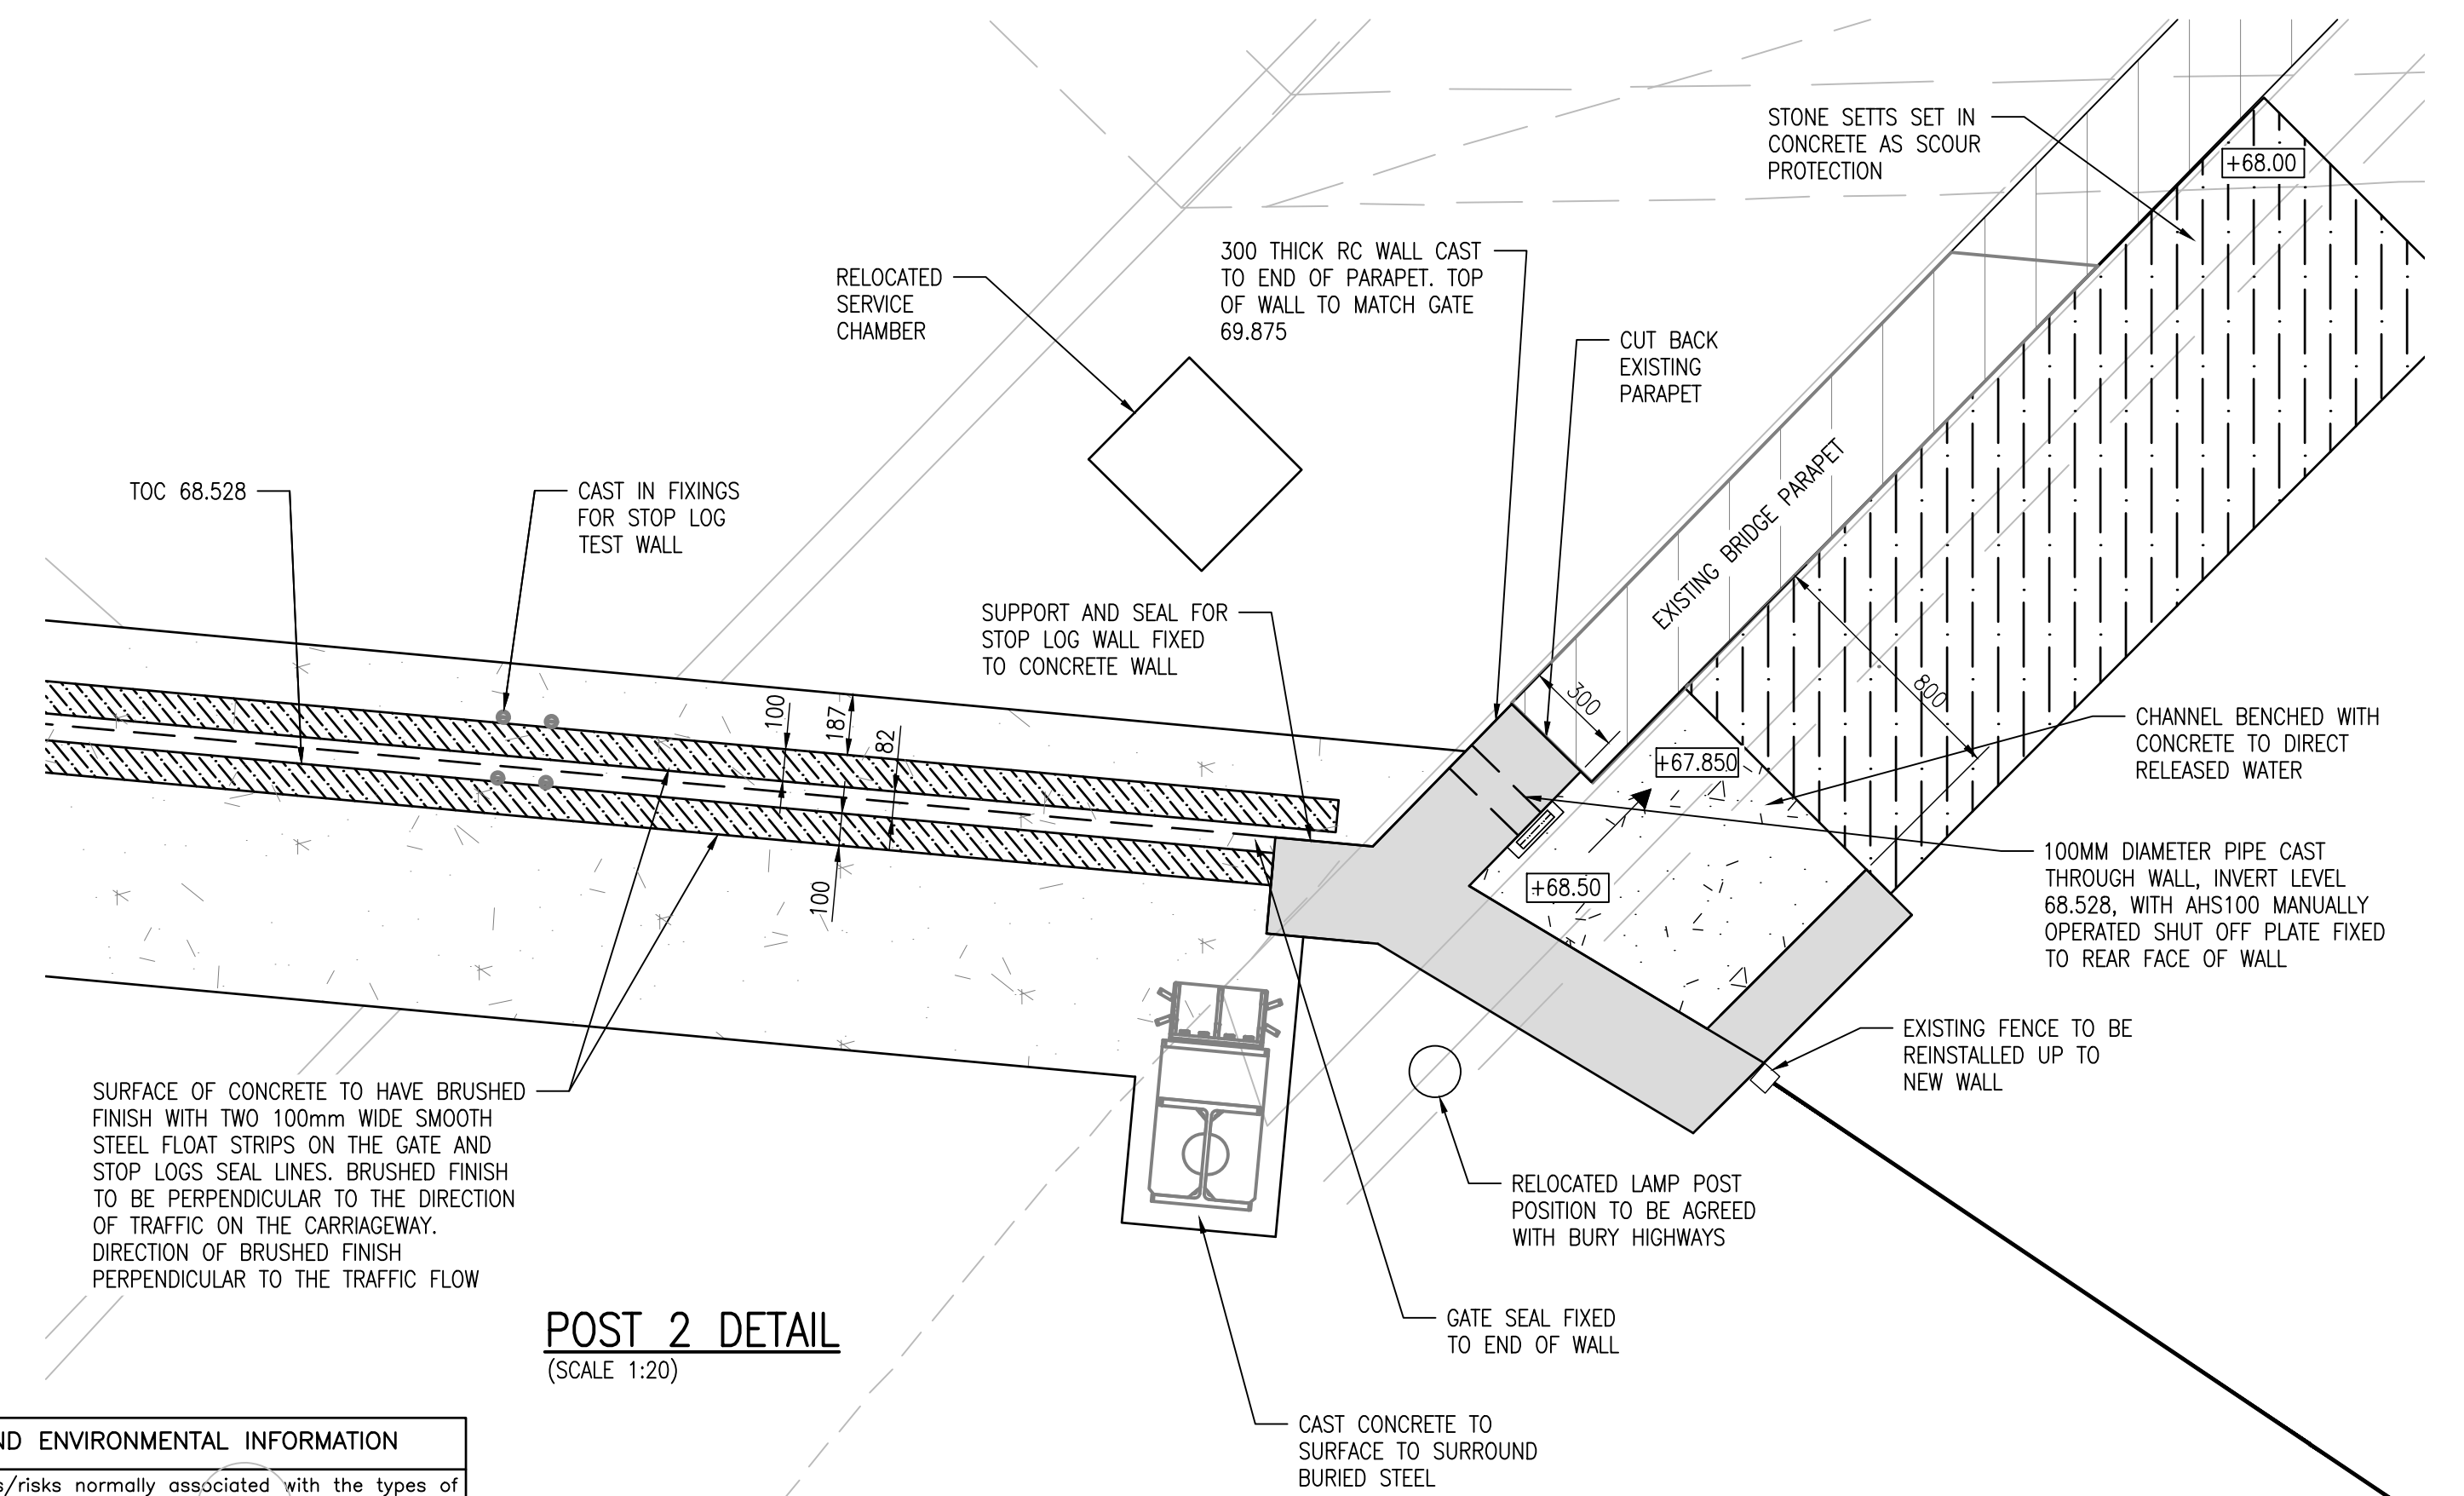

POST 2 DETAIL
(SCALE 1:20)

D	16/12/24	RETAINING WALL UPDATES	NW	JRT	JRT
C	06/12/24	FOUNDATION AND GATE MODIFICATIONS	NW	JRT	JRT
B	26/07/24	DOWEL BARS ADDED, CONCRETE WALL AND GATE MODIFIED	JR	JRT	JRT
A	04/07/24	FOUNDATIONS ADDED	JR	JRT	JRT
Rev.	Date	Description	Drawn	Checked	Approved

Notes:

NOTES:

1. REFER TO 159751-2020 FOR CONCRETE & STEELWORK NOTES

SAFETY HEALTH AND ENVIRONMENTAL INFORMATION	
In addition to the hazards/risks normally associated with the types of work detailed on this drawing, not the following risk and information.	
Hazards listed here are not exhaustive. Refer to Design Assessment Form No.	
CONSTRUCTION	
1. HIGHWAY TRAFFIC	
2. EXISTING SERVICES	
3. FRAGILE BRIDGE STRUCTURE	
DEMOLITION	
AS CONSTRUCTION	
For information relating to Use, Cleaning and maintenance see the Health and Safety File	
It is assumed that all works will be carried out by a competent contractor working, where appropriate, to an approved method statement.	

Client:

A.E. YATES
Group

Project Title:

HARDY'S GATE BRIDGE
DUMERS LANE
BURY

Drawing Title:
SOUTHERN GATE
PLAN

FAIRHURST			
51a St. Pauls Street, LEEDS, LS1 2TE			
Tel: 0113 243 4671		Fax: 0844 381 4412	
Scale of A1:		Status:	
AS SHOWN		PRELIMINARY	
Drawn:		Checked:	
JR		JT	
Date:		Date:	
28.06.2024		28.06.2024	
Drawing No.:		Revision:	
ENV0000389C-FHT-00-DR-C-2005		D	