


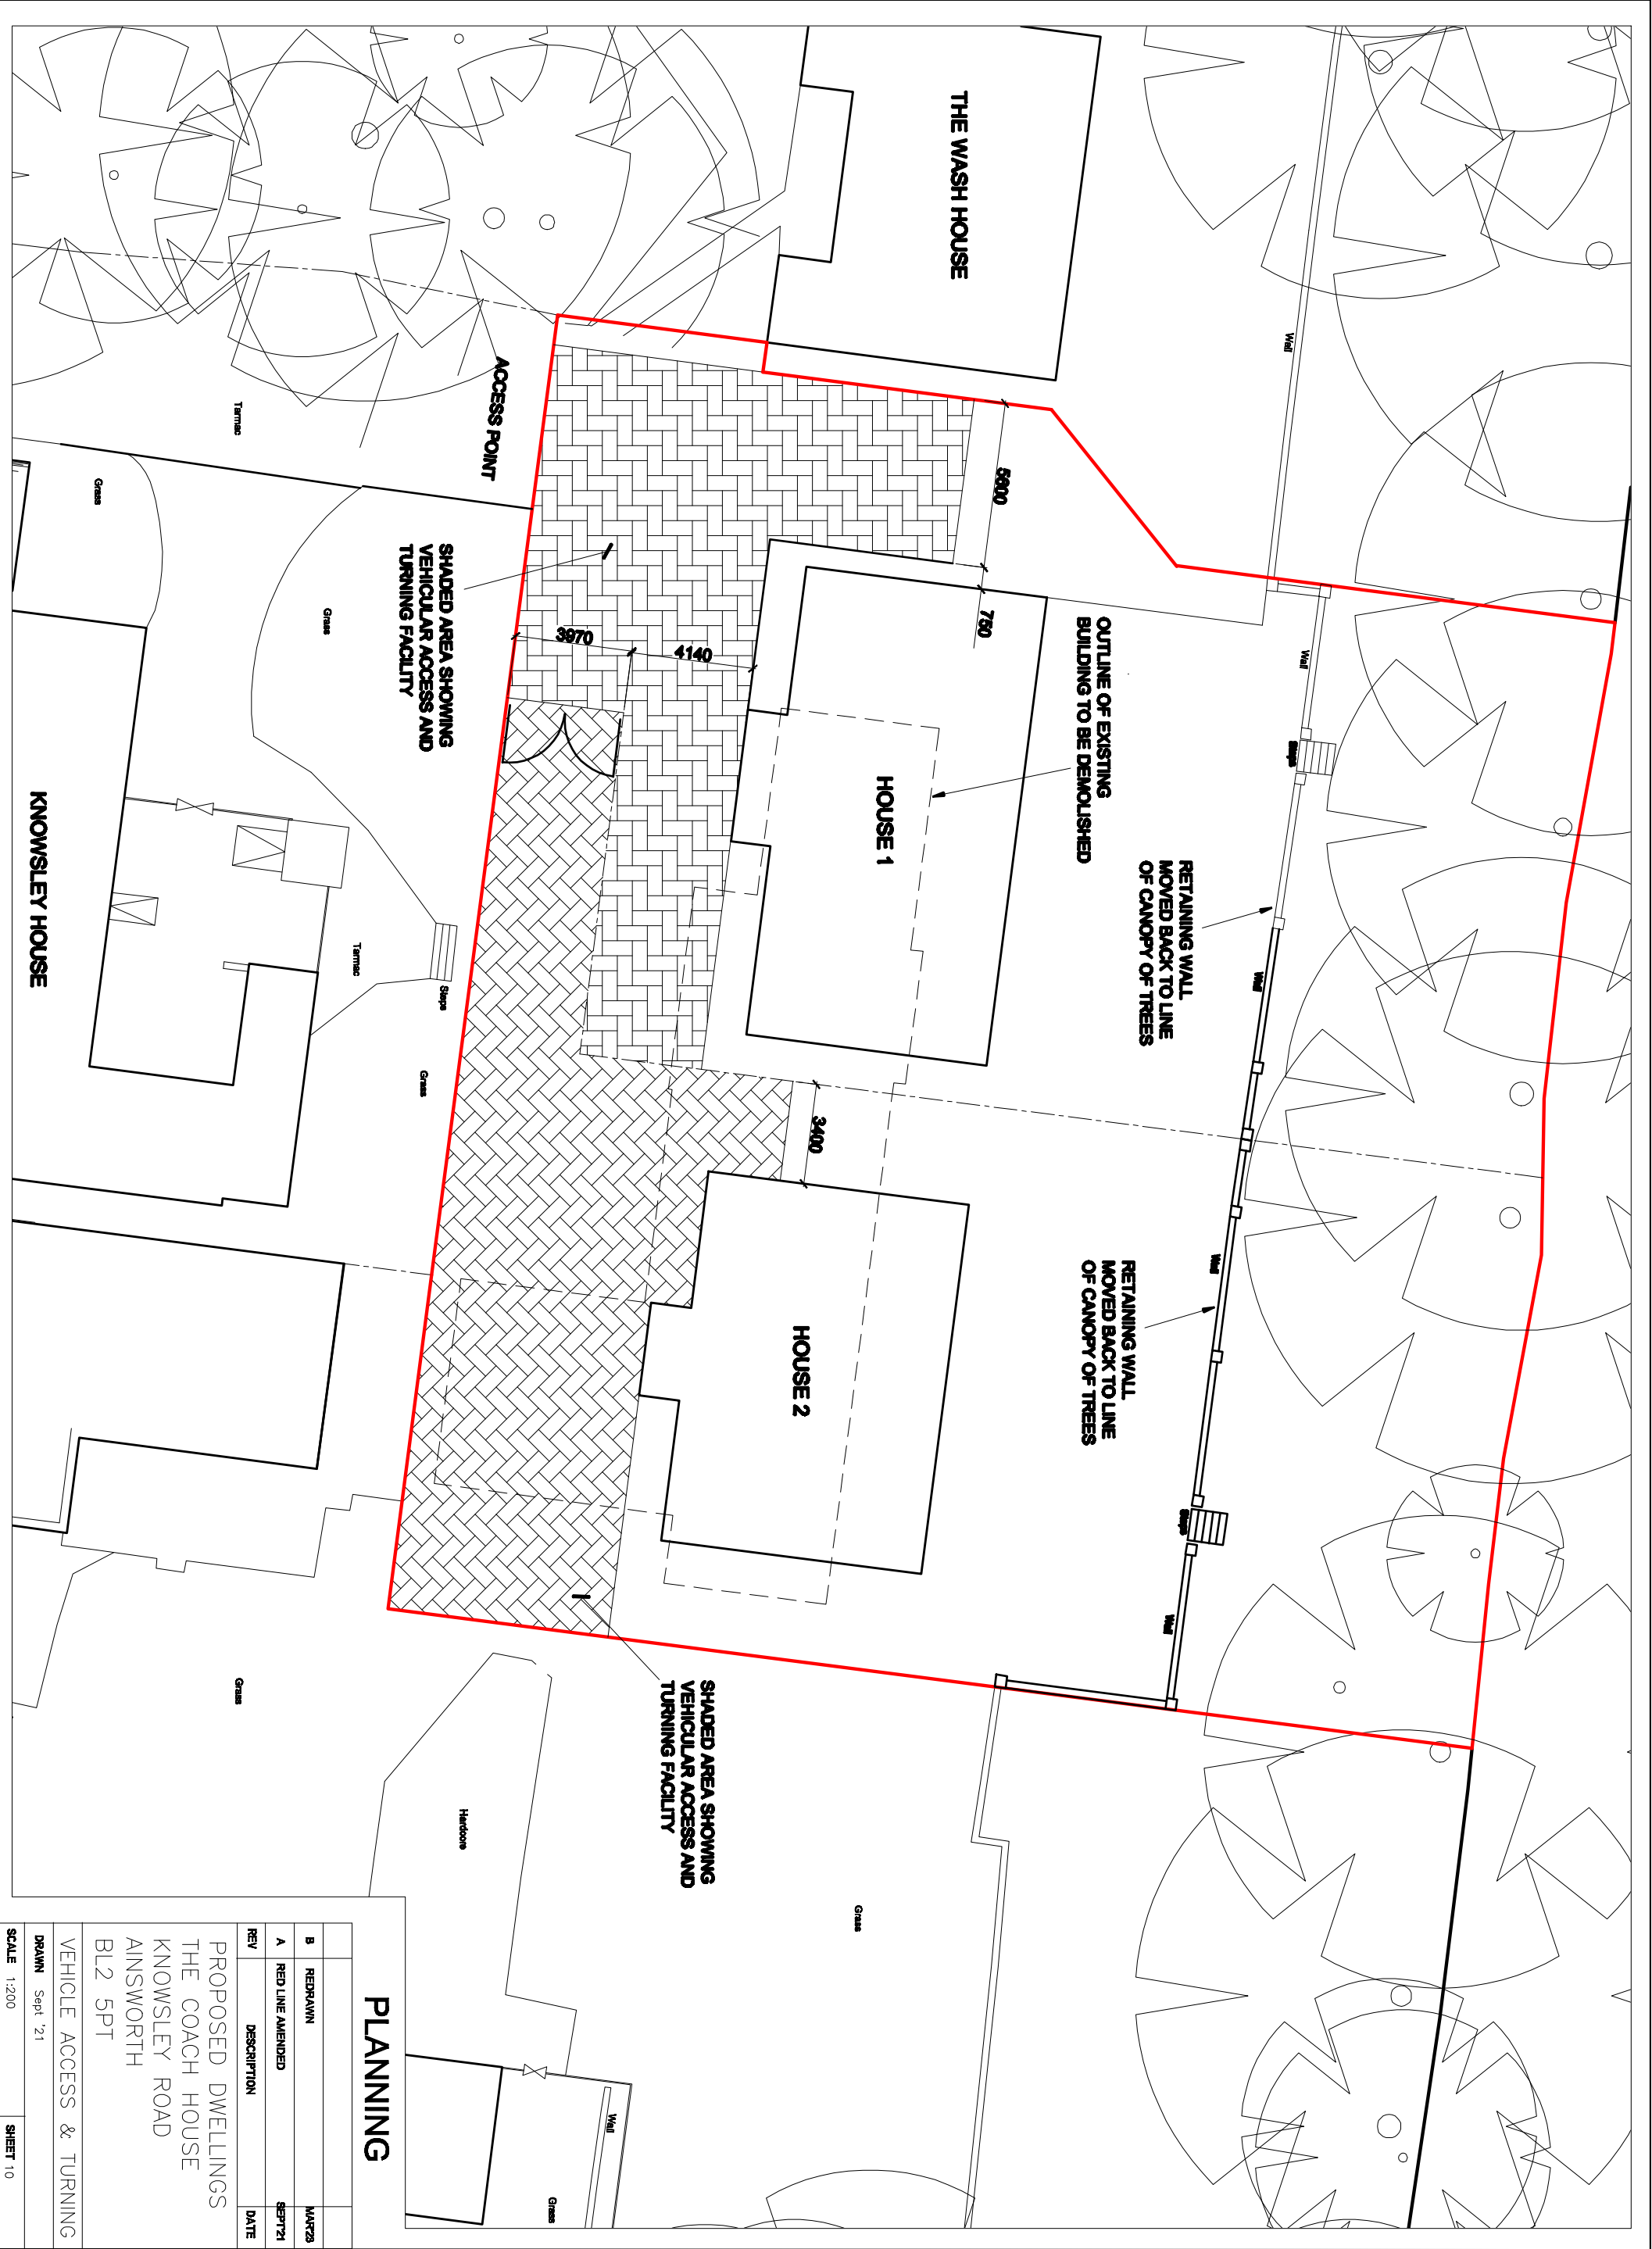

PLANNING			
B	REDRAWN	MAR23	
A	RED LINE AMENDED	SEPT21	
REV	DESCRIPTION	DATE	
PROPOSED DWELLINGS THE COACH HOUSE KNOWSLEY ROAD AINSWORTH BL2 5PT			
VEHICLE ACCESS & TURNING			
DRAWN Sept '21		SHEET 10	
SCALE 1:200			