


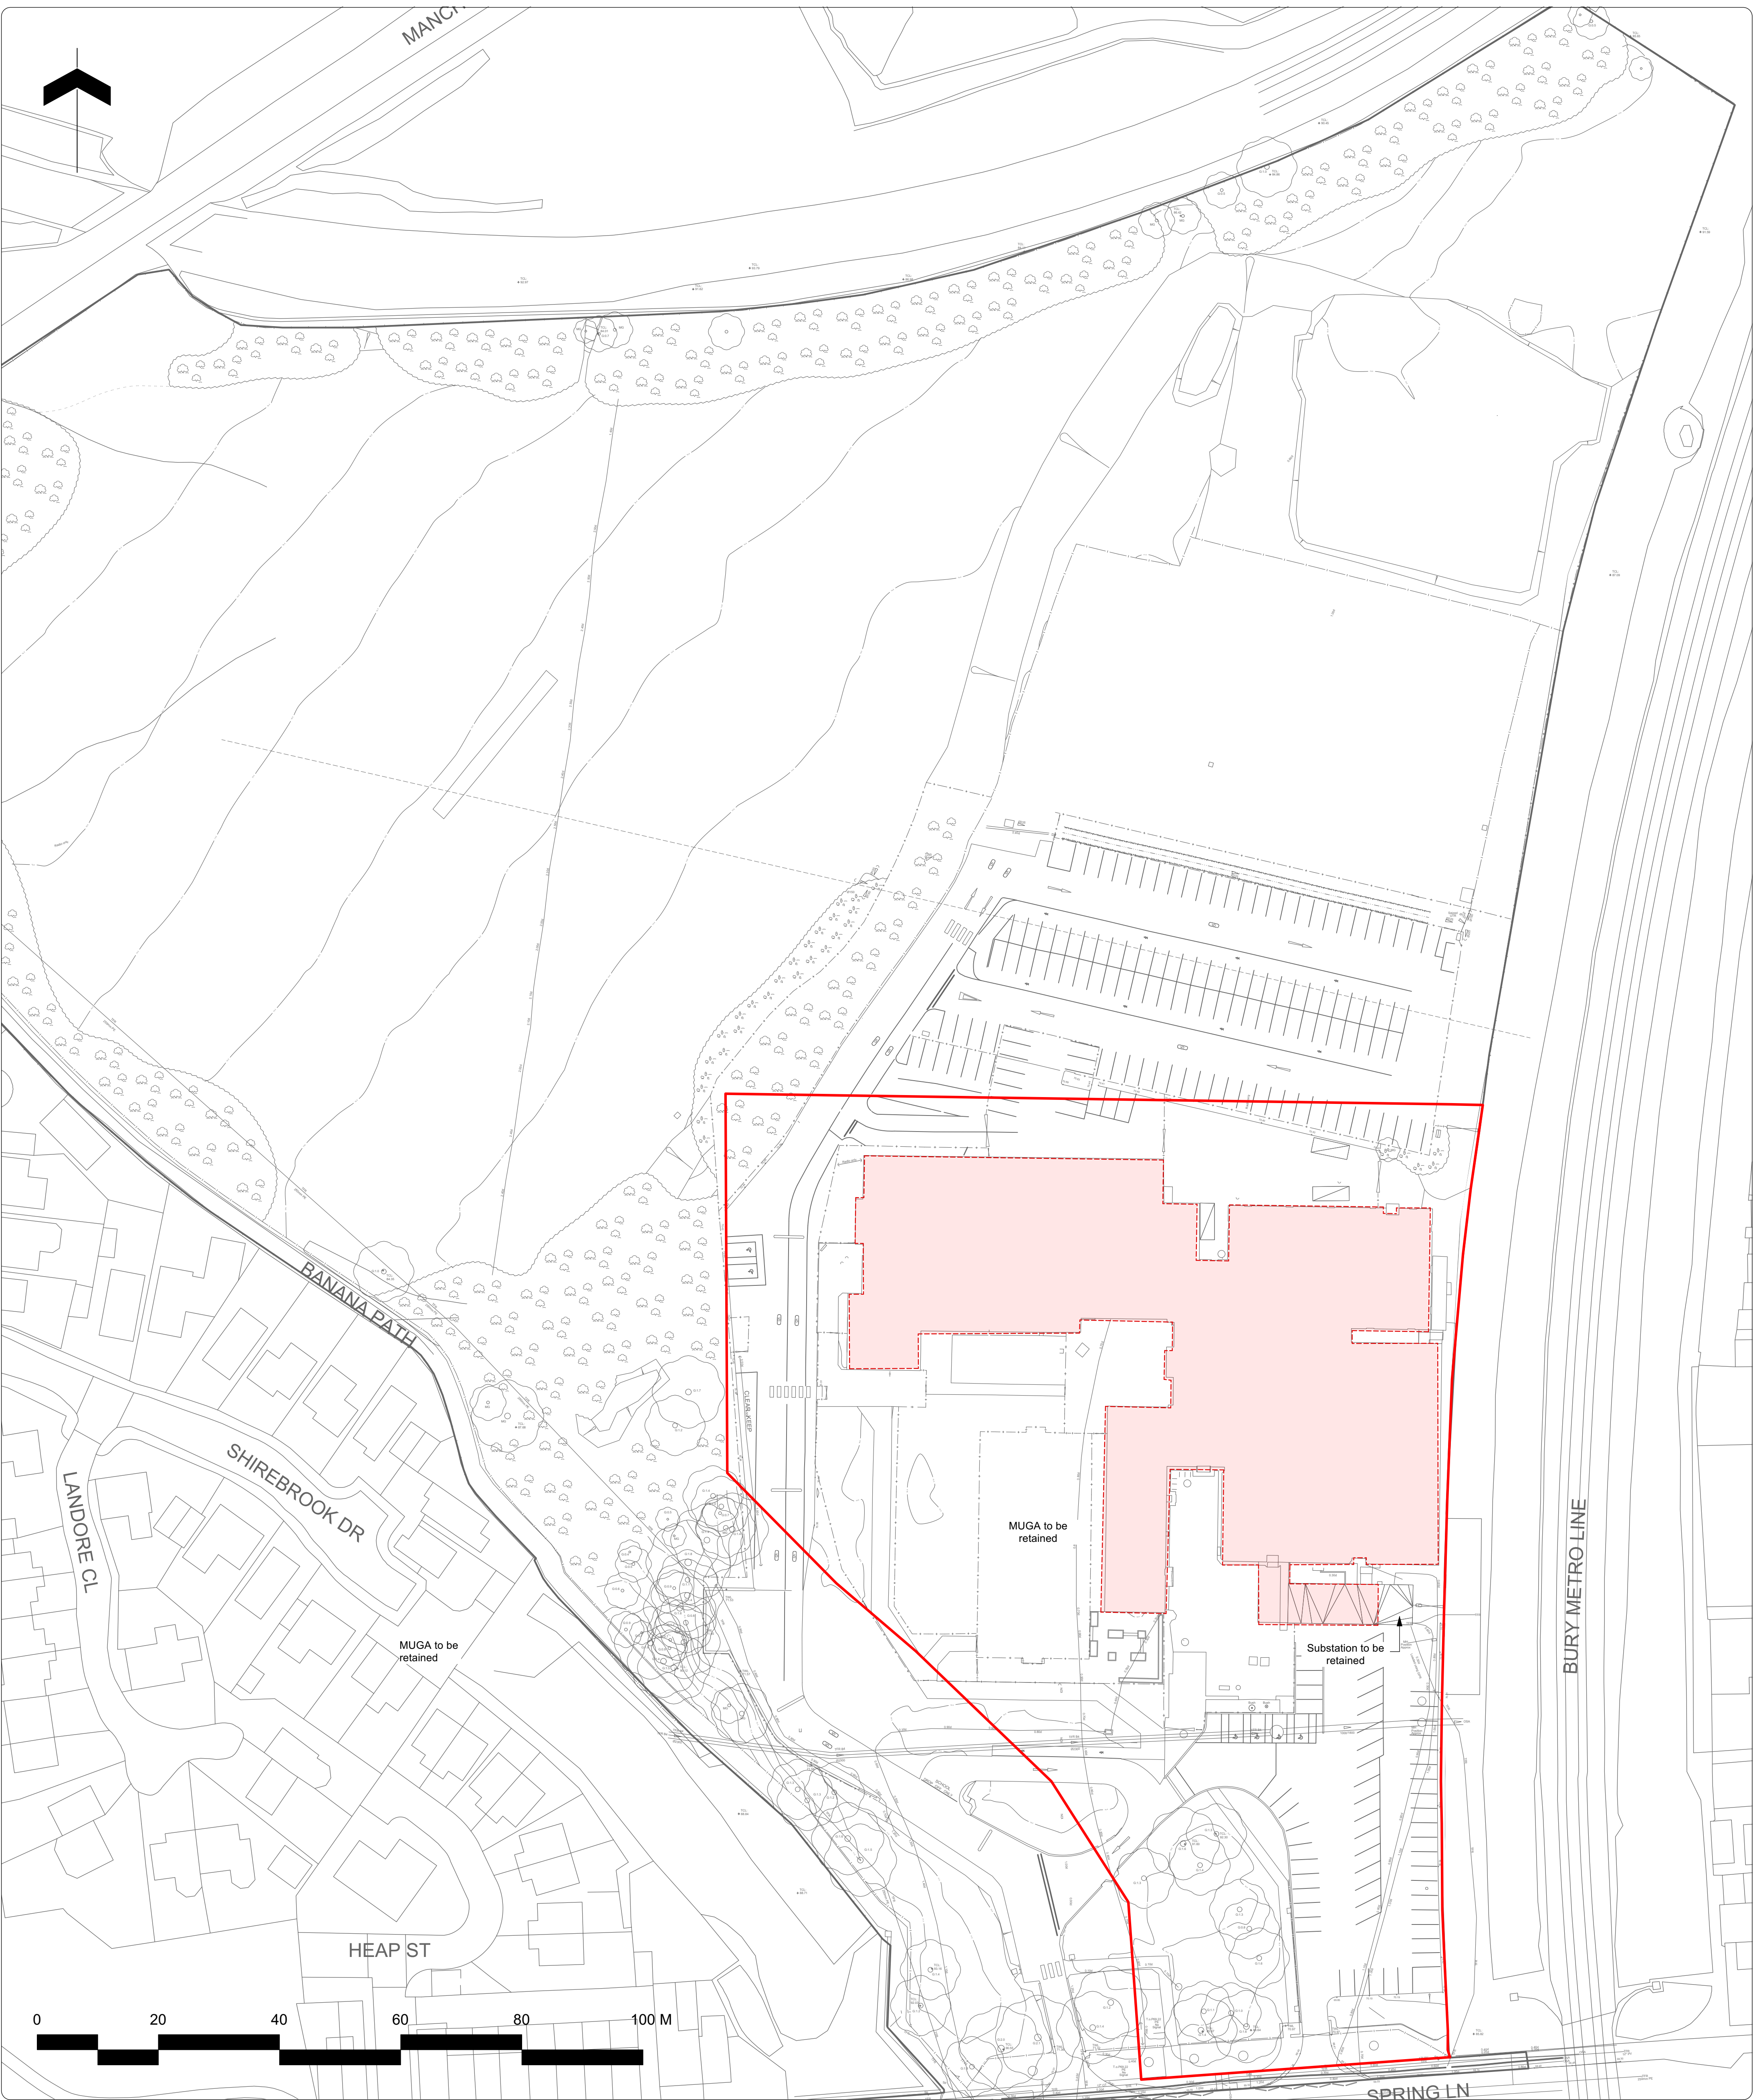

Note

1. Do not scale from this drawing
2. To be read in conjunction with Project Risk Register REF: FS1013-ALA-EX-XX-RR-L-00001
3. To be read in conjunction with all other Landscape Architect's drawings
4. To be read in conjunction with Outline Landscape Specification REF: FS1013-ALA-EX-XX-SP-L-00001

ID	RISK	MITIGATION	DATE MITIGATED
RESIDUAL PROJECT RISKS			

- KEY**
- Planning Application Boundary
 - Extent of Works
 - Existing Building to be demolished

D/E DESIGN DELIVERABLE REF : N/A					
10/08/2023	P01	Issued for Planning	PH	BS	
DATE	REV	DESCRIPTION OF REVISION	DRAWN BY	APPROVED BY	
REVISIONS					

STATUS :
S2 - For Information

Ares Landscape Architects LTD
Galecrossher,
51 Eyre Lane
Sheffield
S1 4RB
t: 0114 276 2000
e: hello@aresdesign.co.uk
w: ares.eu.com

CLIENT :
Morgan Sindall

PROJECT TITLE :
Star Radcliffe Academy, Bury

DRAWING TITLE :
Temps Demolition Plan

DRAWING SCALE :
1:500

PAPER SIZE :
A1

DRAWN BY :
PH

APPROVED BY :
BS

DRAWN DATE :
06/07/2023

ALA PROJECT CODE :
ALAB05

DRAWING NUMBER :
FS1013-ALA-EX-ZZ-D-L-0106

STATUS :
S2

REVISION :
P01