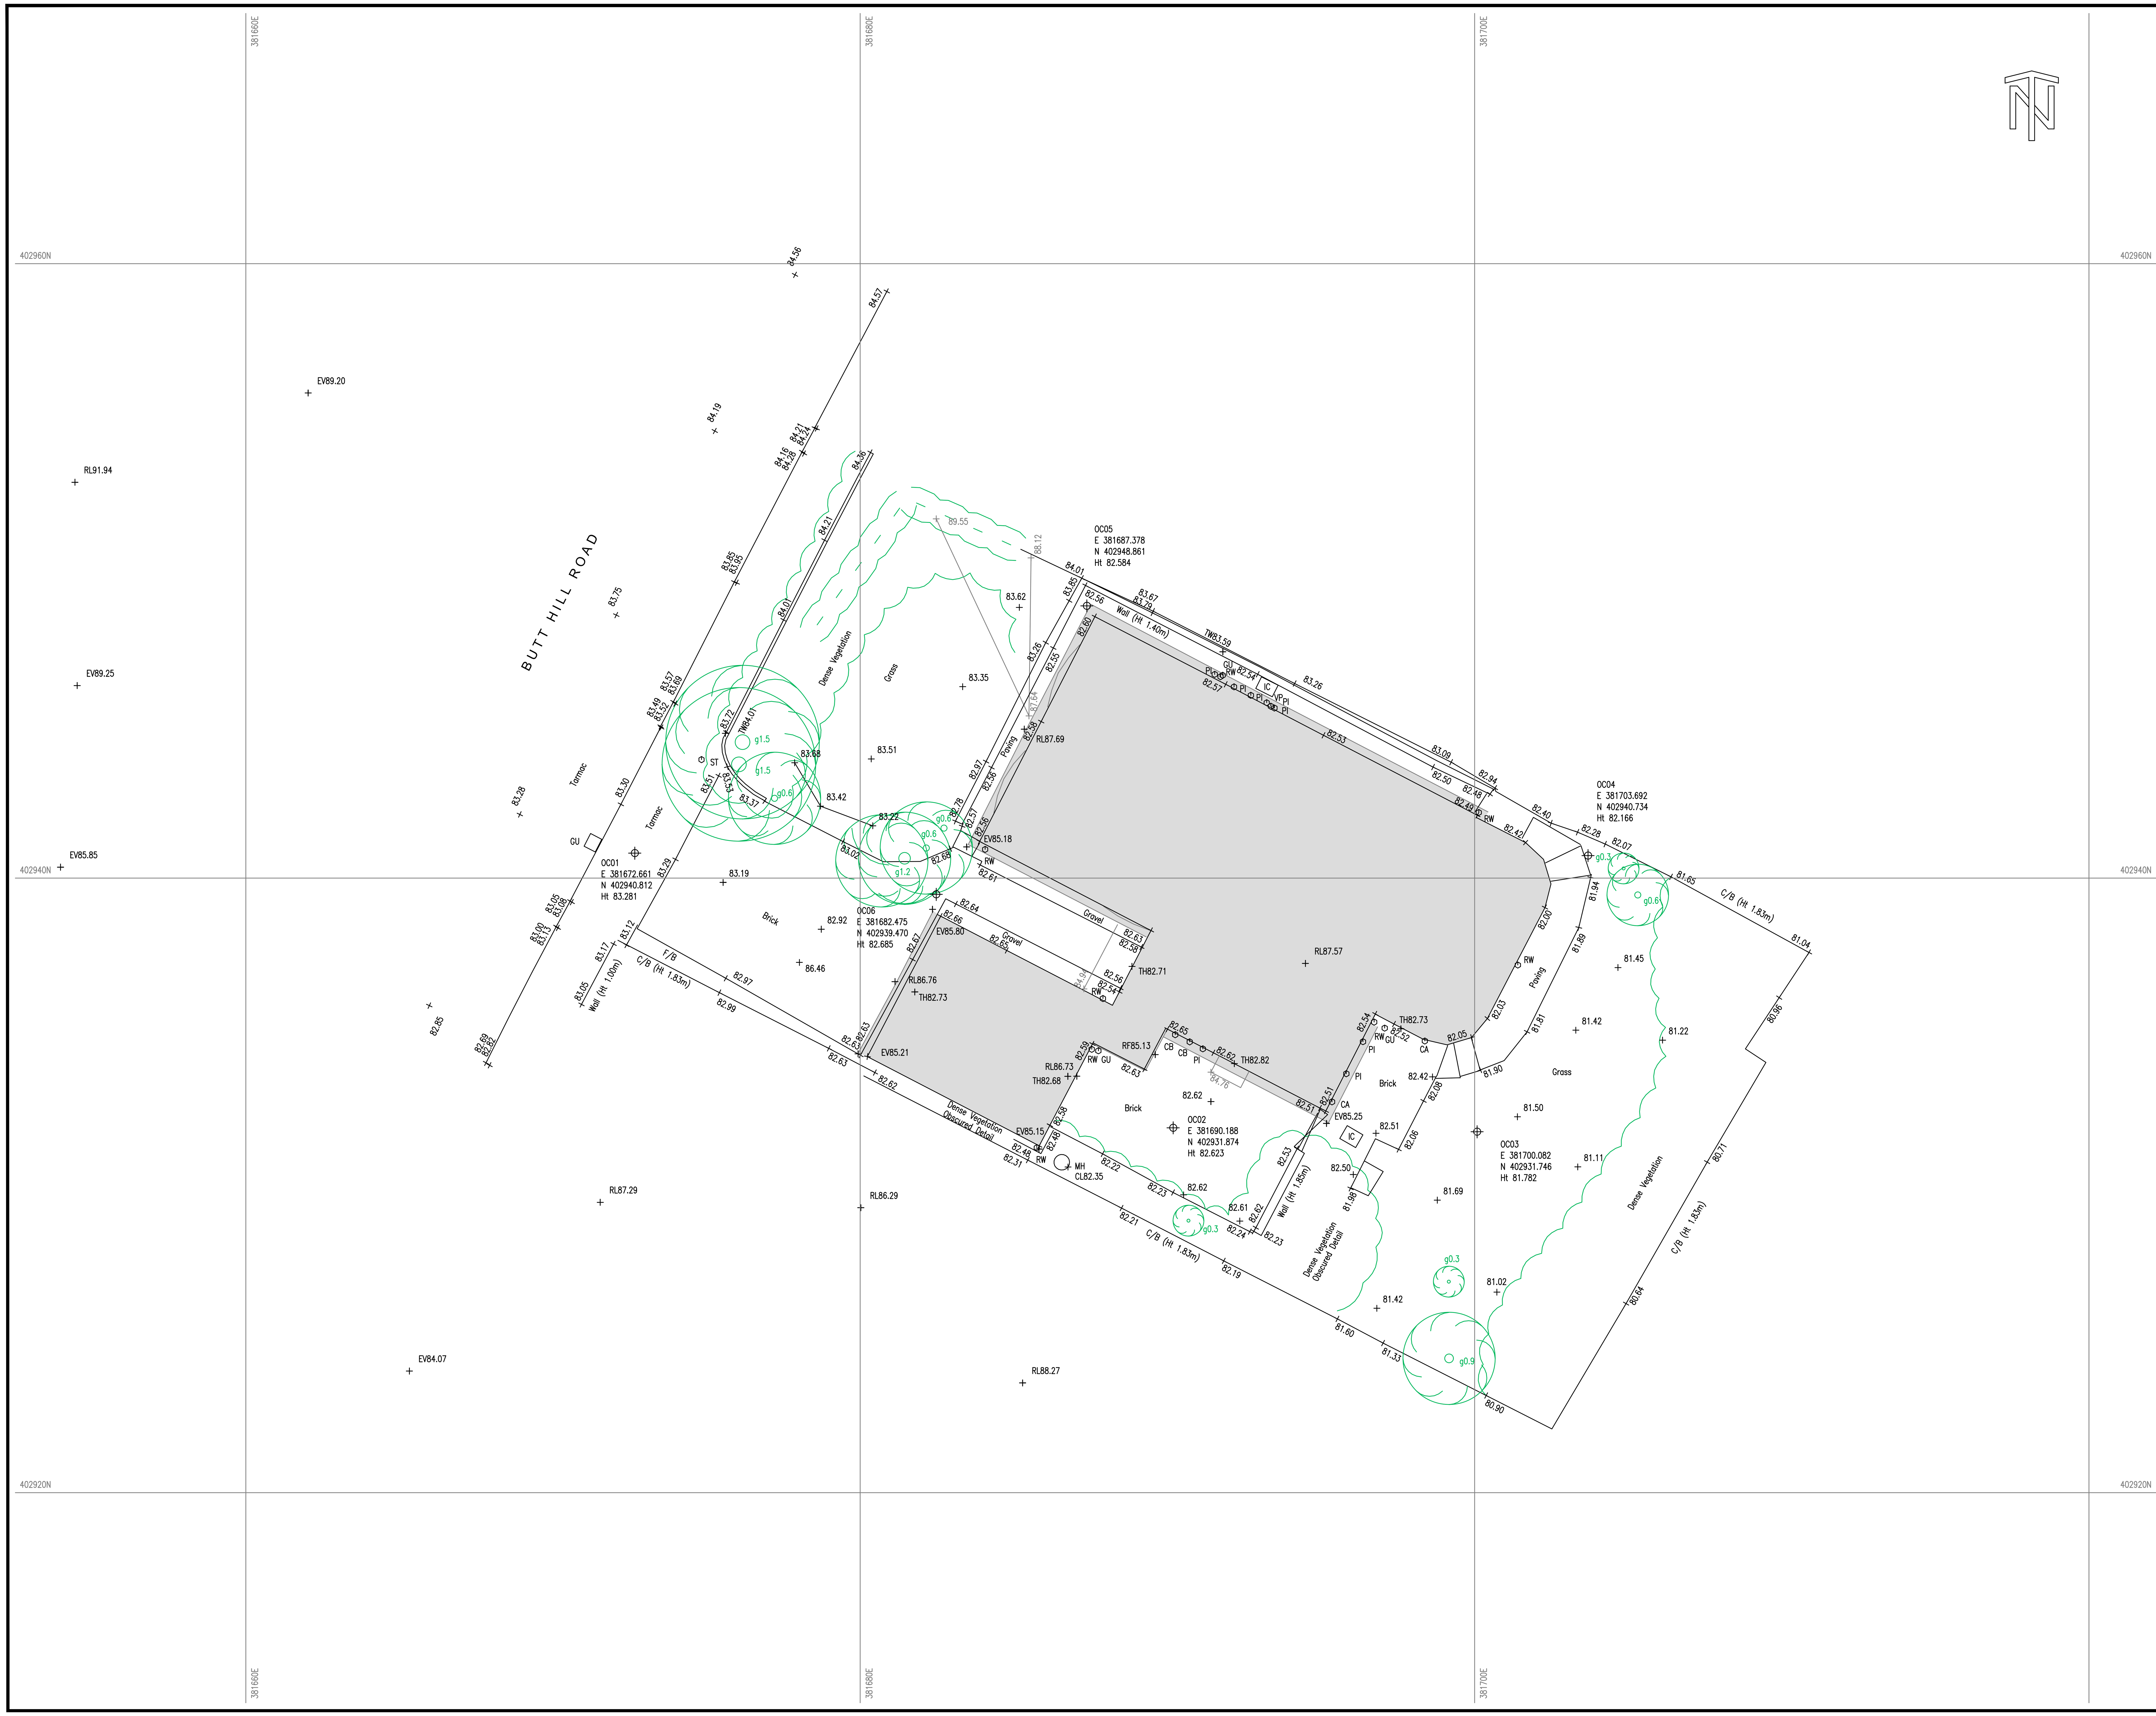


NOTES

KEY

Grid & Datum - Local Plane Grid related to OS National Grid & Datum By GNSS RTK Observations

STANDARD ABBREVIATIONS

STREET FURNITURE

A/C - AIR CONDITIONING	LB - LITTER BIN	TM - TICKET MACHINE
AE - AERIAL	LC - LIGHTING COLUMN	TS - TRAFFIC SIGNAL
AL - ALARM	LI - LIGHT	TP - TELEGRAPH POLE
AV - AIR VALVE	LP - LAMP POST	UTL - UNABLE TO LIFT
BA - BUOYANCY AID	MBO - MOORING BOLLARD	VDP - VEHICLE DETECTOR PAD
BB - BELISHA BEACON	MA - MAST	VP - VENT PIPE
BD - BUILDING DIVIDE	MH - MANHOLE	WB - WHISTLE BLOW
BH - BOREHOLE	MO - MONUMENT	WM - WATER METER
BI - BOLLARD ILLUMINATED	MP - MILE POST	WO - WASH OUT
BL - BASEMENT LIGHT	MR - MOORING RING	WP - WASTE PIPE
BO - BOLLARD	MW - MONITORING WELL	
BP - BOUNDARY POST	NP - NAME PLATE	**FENCE TYPES**
BR - BOULDER	O/H - OVERHEAD	B/W - BARBED WIRE
BS - BUS STOP	OSBM ORDNANCE SURVEY BENCH MARK	C/B - CLOSE BOARDED
BU - BUSH	PA - PLAY APPARATUS	C/I - CORRUGATED IRON
CA - CABLE	PB - PILLAR BOX	C/P - CONCRETE PANEL
CB - CONTROL BOX	PH - PUBLIC HOUSE	H/R - HANDRAIL
CC - CLOSE CIRCUIT TV	PI - PIPE	I/R - IRON RAILING
CIB - CIGARETTE BIN	PL - PLANT	PAL - PALISADE
Col - COLUMN	PM - PARKING METER	P/C - POST & CHAIN
CT - CLOSE CIRCUIT TV POLE	PN - PLANTER	P/P - POST & PANEL
DP - DOWN PIPE	PO - POST	P/R - POST & RAIL
DR - DRAIN	PP - PETROL PUMP	PSB - PEDESTRIAN SAFETY BARRIER
Dr.Ch - DRAINAGE CHANNEL	RH - RIDGE HEIGHT	P/W - POST & WIRE
DU - DUCT	RS - ROAD SIGN	W/M - WIRE MESH
EL - ELECTRIC	RI - ROAD SIGN ILLUMINATED	
EP - ELECTRICITY POLE	RTW - RETAINING WALL	**LEVELS**
ER - EARTH ROD	RWP - RAINWATER PIPE	BL43.45 - BED LEVEL
FA - FENDOR ANCHOR	SA - STANCHION	EV43.45 - EAVE LEVEL
F/B - FLOWER BED	SC - SPEED CAMERA	IL43.45 - INVERT LEVEL
FH - FIRE HYDRANT	SD - SATELITTE DISH	43.45 - SPOT LEVEL
FL - FLOODLIGHT	S/F - SAFETY FENCE	RF43.45 - ROOF LEVEL
FS - FLAG STAFF	SG - SIGNAL	RL43.45 - RIDGE LEVEL
GA - GAS	SI - SIGN	SB43.45 - SOFT BED LEVEL
GM - GAS METER	SI - SIGN ILLUMINATED	SL43.45 - SOFFIT LEVEL
G - GIRTH	SMP - SERVICE MARKER POST	TH43.45 - THRESHOLD LEVEL
GP - GATE POST	SS - SECURITY SENSOR	WL43.45 - WATER LEVEL
GU - GULLY	ST - STOP TAP	
GV - GAS VALVE	SU - STUMP	
Hyd - HYDRANT	SV - STOP VALVE	
IC - INSPECTION COVER	SW - SWITCHGEAR	
IT - TRAFFIC COVER	SY - STAY	
JB - JUNCTION BOX	TA - TAP	
KO - KERB OFFLET	TBM - TEMPORARY BENCH MARK	
LA - LADDER	TCB - TELEPHONE CALL BOX	
	TE - TELEPHONE	

SYMBOLS

HEDGE · GATE · BUILDING · TREE CANOPY · CONTROL STATION · EMBANKMENT · TREE · BUSH

Rev	Date	Drawn	Description	Ch'k'd	App'd

N D OLIVER & CO
CHARTERED GEOMATIC SURVEYORS
Jupiter House, 21 Roebuck Lane, Sale, Manchester, M33 7SY
T: 0161 973 3495 F: 0161 962 6819
E: mail@ndoliver.com www.ndoliver.com

Client

PH DESIGNS
THE STUDIOS
9 MERSEY ROAD, SALE
CHESHIRE
M33 6HL

Title

NO. 4 BUTT HILL ROAD
PRESTWICH
M25 9NJ

TOPOGRAPHICAL SURVEY
SHEET 1 OF 1

Surveyed	TB	Drawn	TB	Drawn Date: 18/11/2024
Checked	AM	Approved	NDO	
Scale 1:100 @ A1	Project 13116	CAD File P:\13116\DRAWINGS\13116_001.DWG		Status ORIG
Drawing No 13116 / 001				Rev 0