


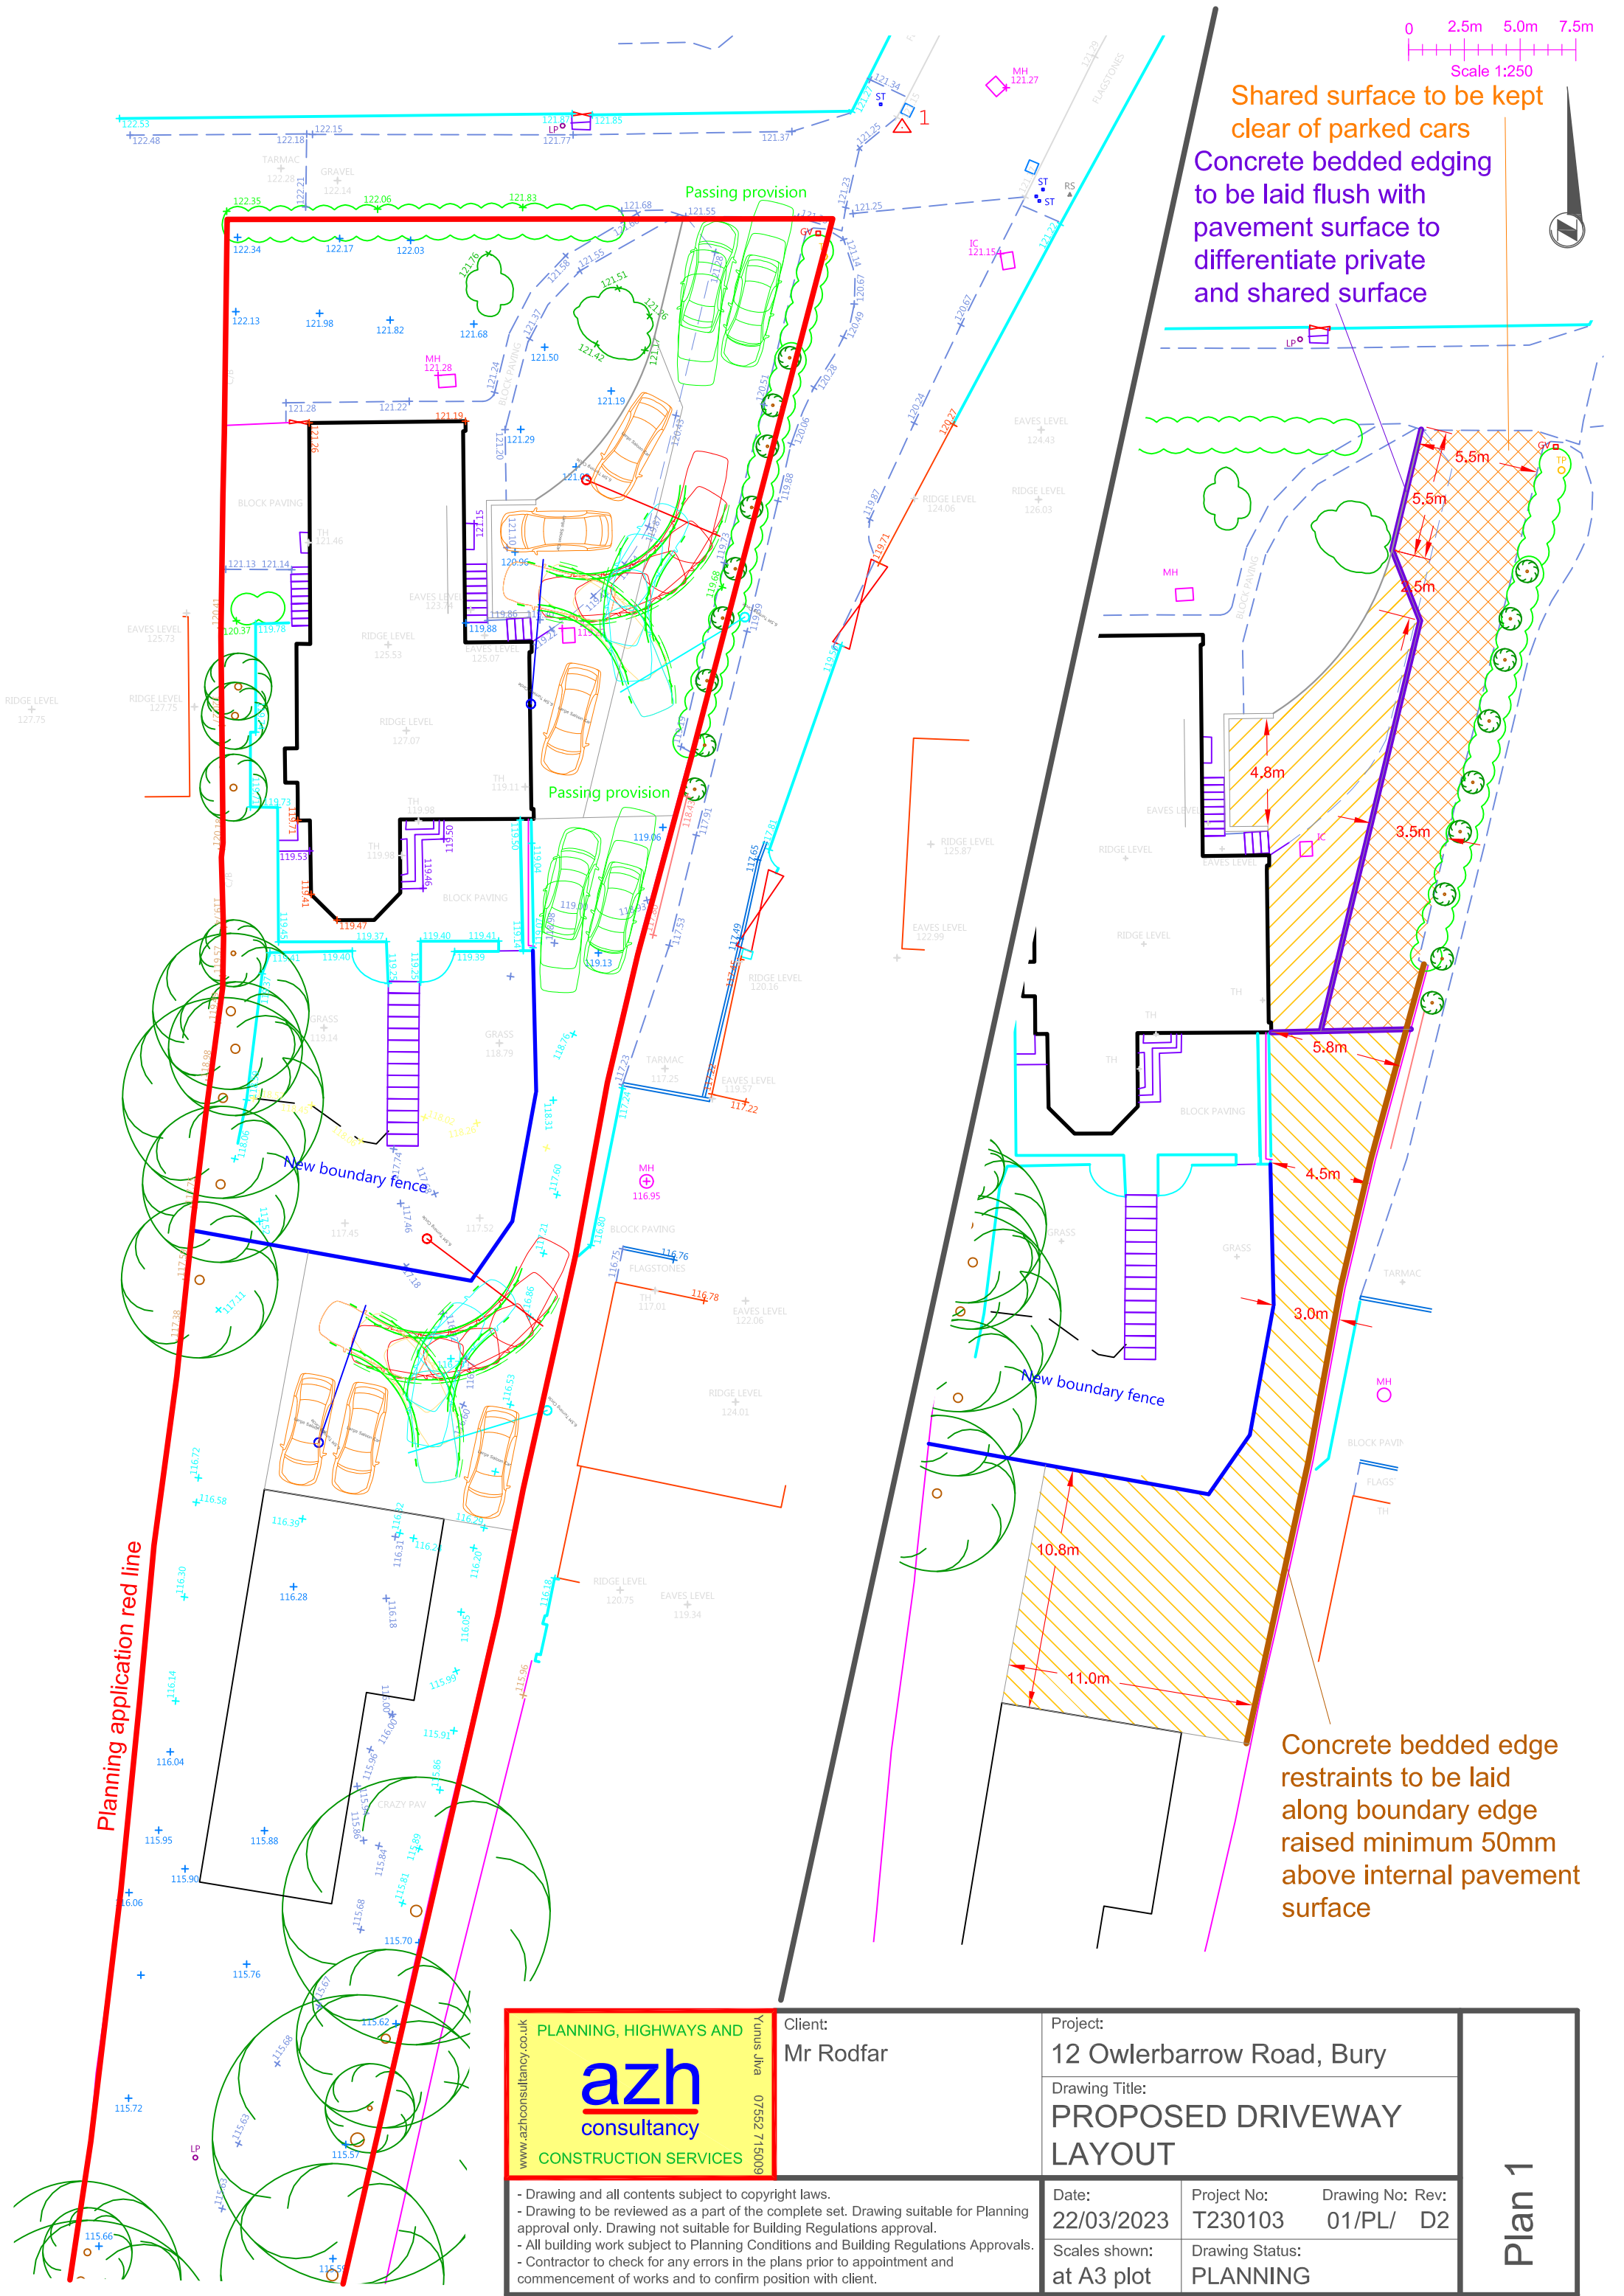

www.azhconsultancy.co.uk

PLANNING, HIGHWAYS AND

azh

consultancy

CONSTRUCTION SERVICES

Yunus Jwa

07552 715009

- Drawing and all contents subject to copyright laws.
- Drawing to be reviewed as a part of the complete set. Drawing suitable for Planning approval only. Drawing not suitable for Building Regulations approval.
- All building work subject to Planning Conditions and Building Regulations Approvals.
- Contractor to check for any errors in the plans prior to appointment and commencement of works and to confirm position with client.

Client:
Mr Rodfar

Project:
12 Owlerbarrow Road, Bury

Drawing Title:
PROPOSED DRIVEWAY LAYOUT

Date: 22/03/2023	Project No: T230103	Drawing No: Rev: 01/PL/ D2
Scales shown: at A3 plot	Drawing Status: PLANNING	

Plan 1