


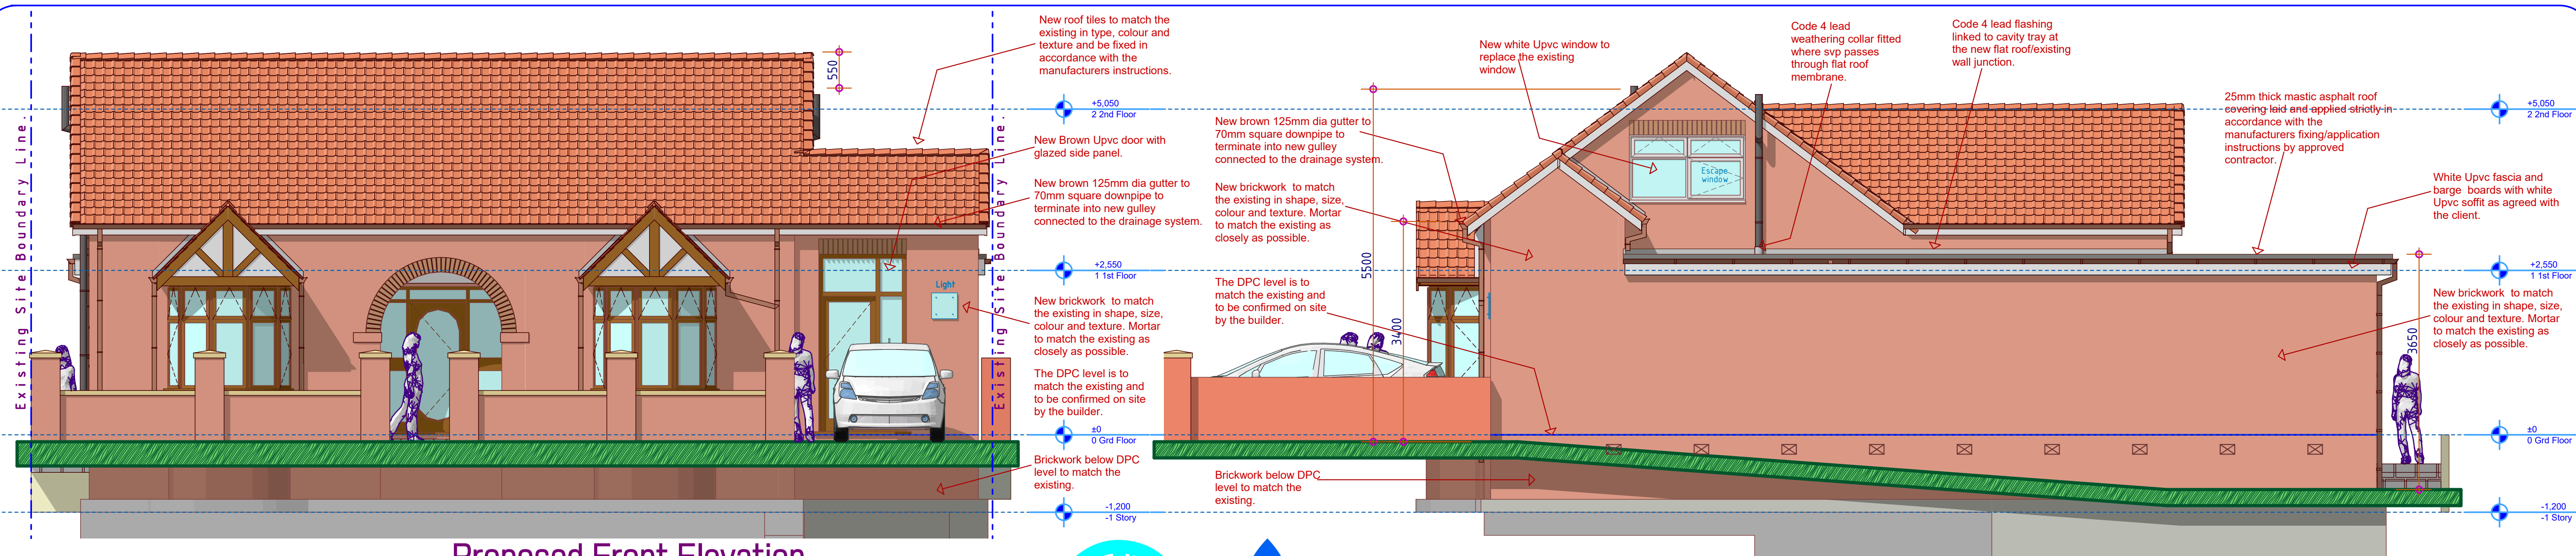

Proposed Front Elevation

1:50

1



Proposed Side Elevation

1:50

3



Proposed Rear Elevation

1:50

4



Proposed Rear Elevation

1:50

5

CLIENT:
Mr Schwarz
72a Albert Avenue,
Prestwich, M25 0LX
THE CONSTRUCTION OF
A SINGLE STOREY AT
THE SIDE AND REAR
OF THE EXISTING
BUNGALOW +
INTERNAL AND
EXTERNAL
ALTERATIONS.



Proposed Front Elevation

1:50

6