


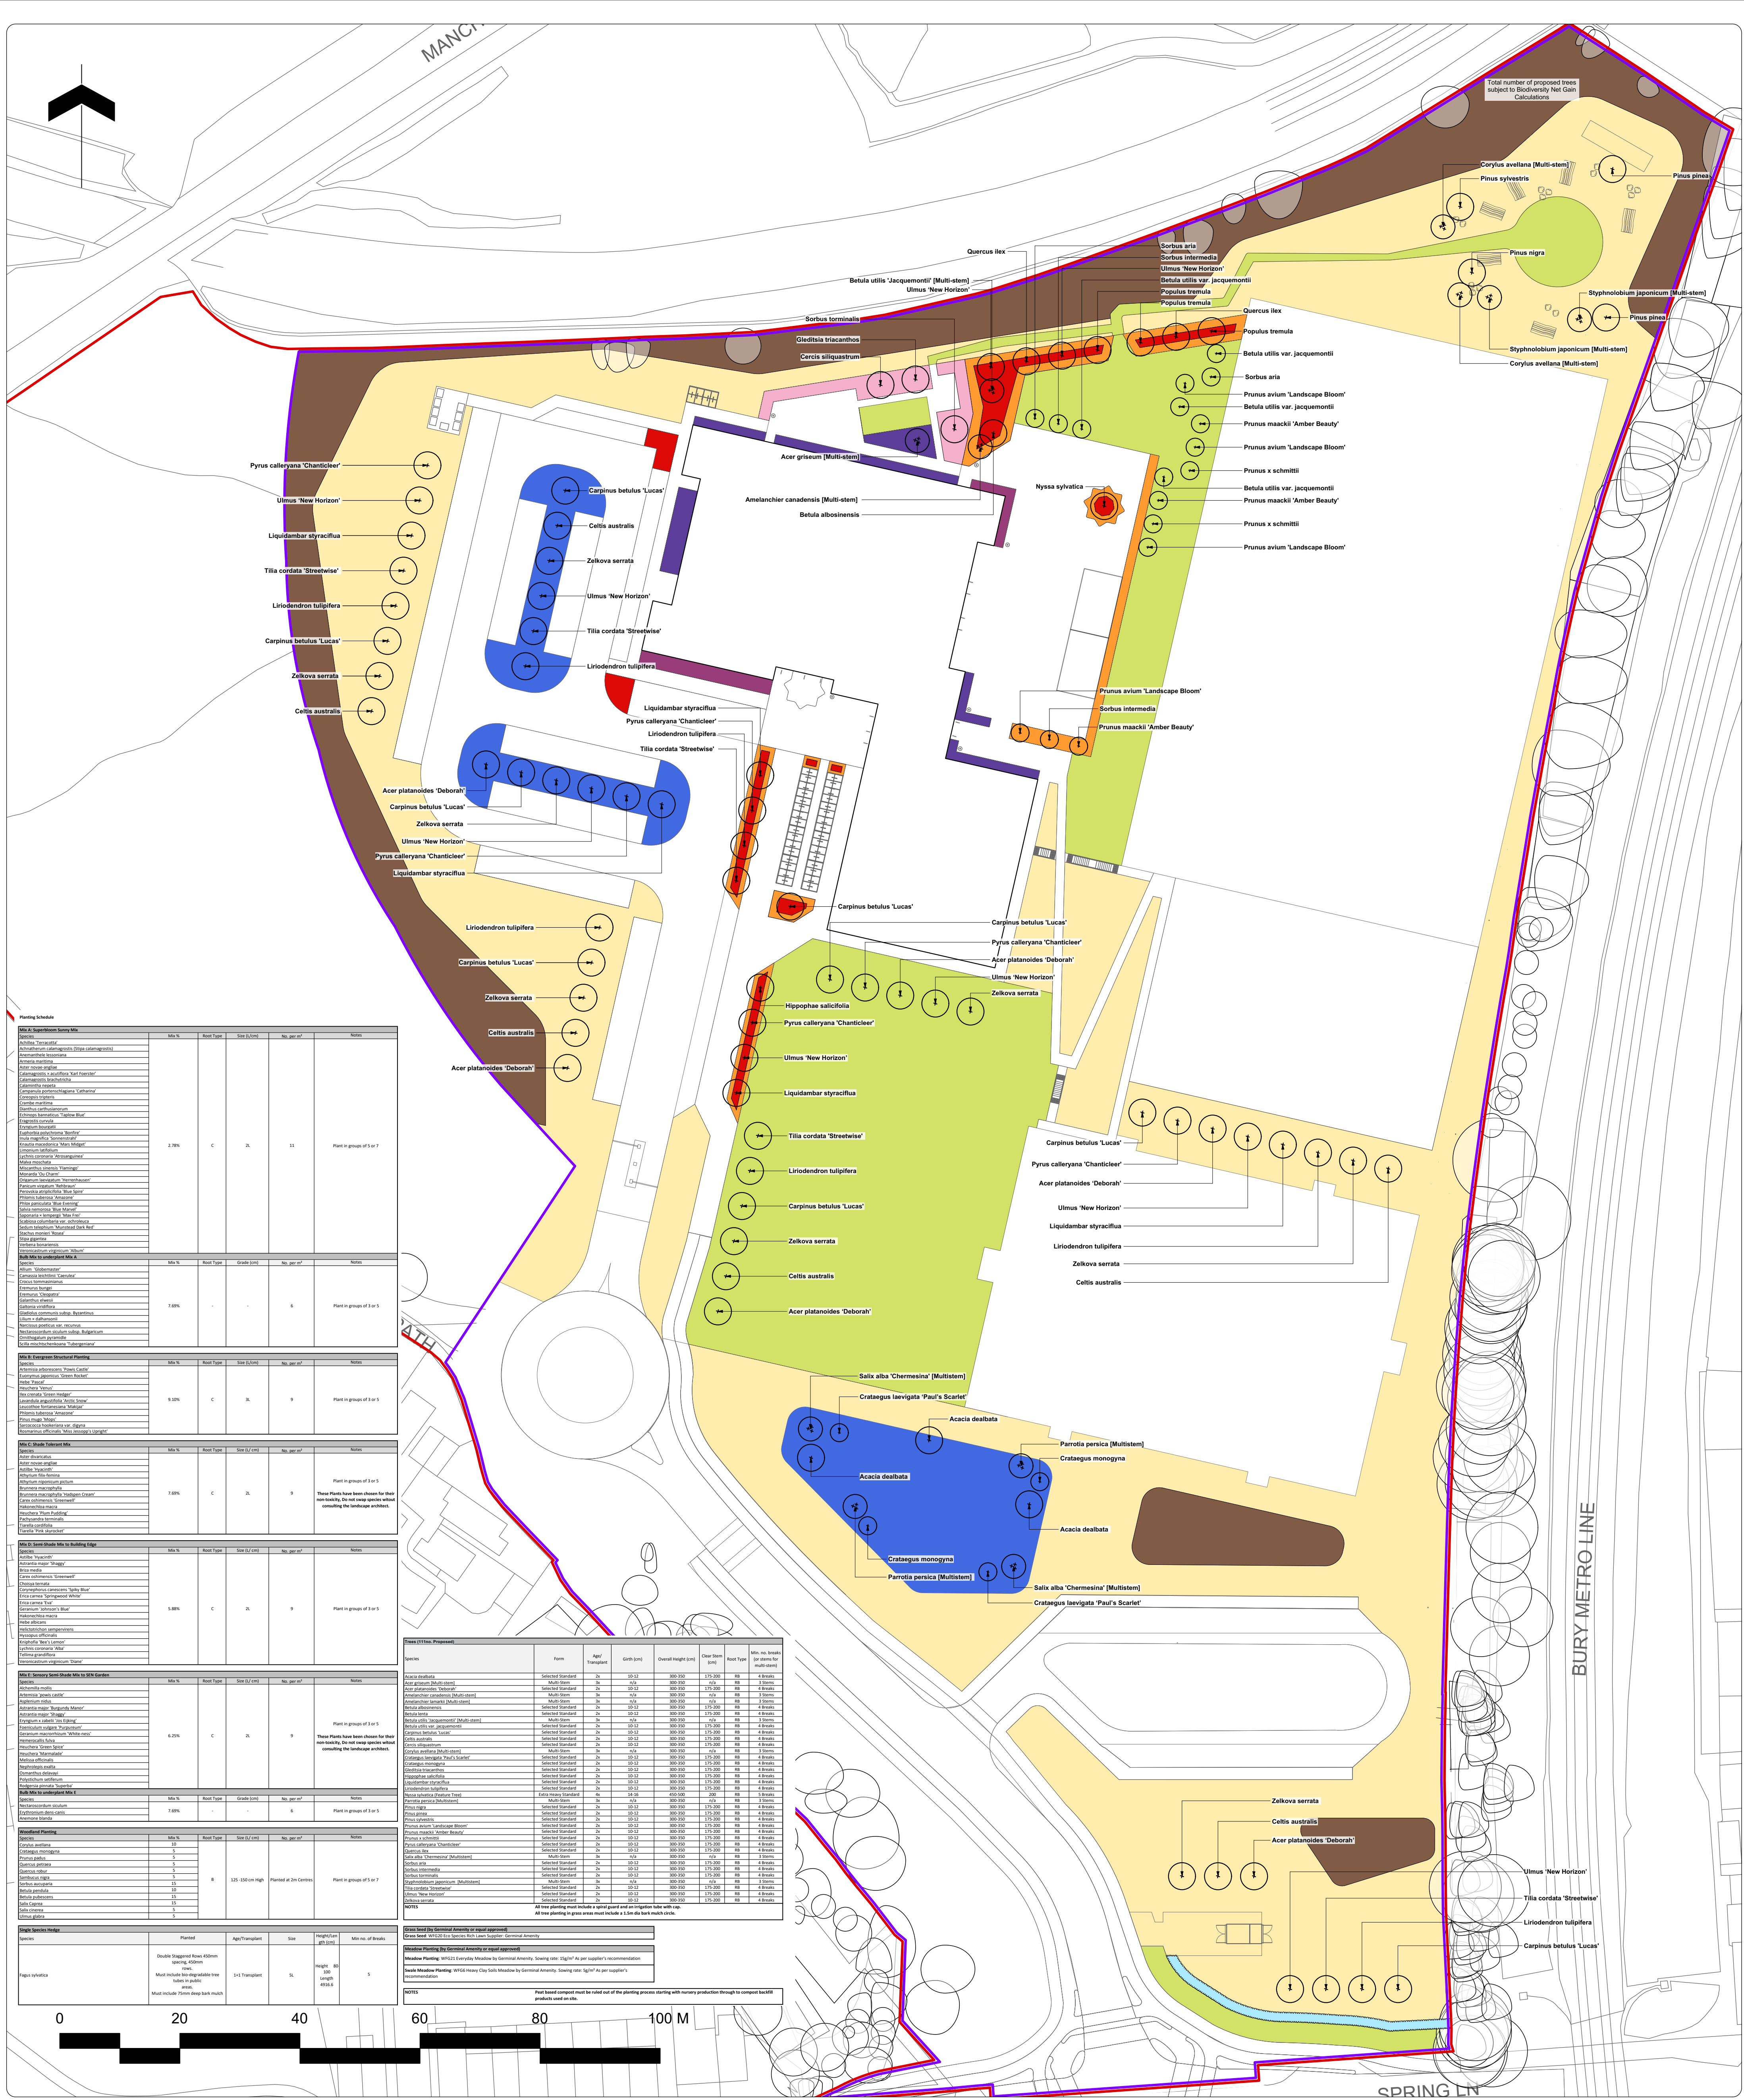

Note			
1.	Do not scale from this drawing		
2.	To be read in conjunction with Project Risk Register REF: FS1013-ALA-EX-XX-RR-L-00001		
3.	To be read in conjunction with all other Landscape Architect's drawings		
4.	To be read in conjunction with Outline Landscape Specification REF: FS1013-ALA-EX-XX-SPL-0001		

ID	RISK	MITIGATION	DATE MITIGATED
1	Obstruction to sky reflection beam	2.4m fencing. End user access restricted. Beam to be 600mm deep. Beam to dry in ground during a maintenance event. Warning sign.	31.07.23
2	Falling on stairs while accessing sport pitches	Stairways to be in place. Hand rails provided at intervals of 1m.	31.07.23

KEY			
Site	Planning Application Boundary	Extent of Works	Proposed Building
Existing Tree Retained			

Planting

Details refer to Planting Plan

Proposed Tree	Refer to Schedule
Proposed Multi-stem Tree	Refer to Schedule
Grass Seed	Refer to Schedule
Meadow Planting	Refer to Schedule
Swale Meadow Planting	Refer to Schedule
Woodland Planting	Refer to Schedule

Amenity Planting MIX A	Refer to Schedule
Amenity Planting MIX B	Refer to Schedule
Amenity Planting MIX C	Refer to Schedule
Amenity Planting MIX D	Refer to Schedule
Amenity Planting MIX E	Refer to Schedule
Hedge Planting	Refer to Schedule

D/E DESIGN DELIVERABLE REF: 150

DATE	REV	DESCRIPTION OF REVISION	DRAWN BY	APPROVED BY
08/01/2024	P07	Updated for Planning. No. Trees relocated near Spring Ln.	BS	-
22/12/2023	P06	Issued for Planning	BS	BS
07/12/2023	P05	Issued for Contractor's Proposals	BS	BS
24/11/2023	P04	Issued for Draft CPs - Arboricultural survey to metro link added to plan - 300 pitch moved south to align MUGA - Additional gates added to pitch for emergency access - Gates for maintenance operation to east of pitches amended to be double leaves - Footpath to west of carpark removed - Additional notes added to drawings to areas TBC - 4no. additional picnic tables added to school yard - Existing substation removed from drawing and note regarding substation location added	BS	-

REVISIONS

STATUS: S2 - FOR PLANNING

ares
LANDSCAPE
ARCHITECTS

CLIENT: Morgan Sindall

PROJECT TITLE: Star Radcliffe Academy, Bury

DRAWING TITLE: Planting Plan

DRAWING NUMBER: FS1013-ALA-EX-ZZ-D-L-0010 S2

STATUS: S2

REVISION: P07

Ares Landscape Architects LTD
Galsborough,
51 Eyre Lane
Sheffield
S1 4RB
t: 0114 276 2000
e: hello@aresdesign.co.uk
w: ares.eu.com

DRAWING SCALE: 1:500

DRAWN BY: PH
APPROVED BY: BS

DRAWN DATE: 06/07/2023
ALA PROJECT CODE: ALA805