


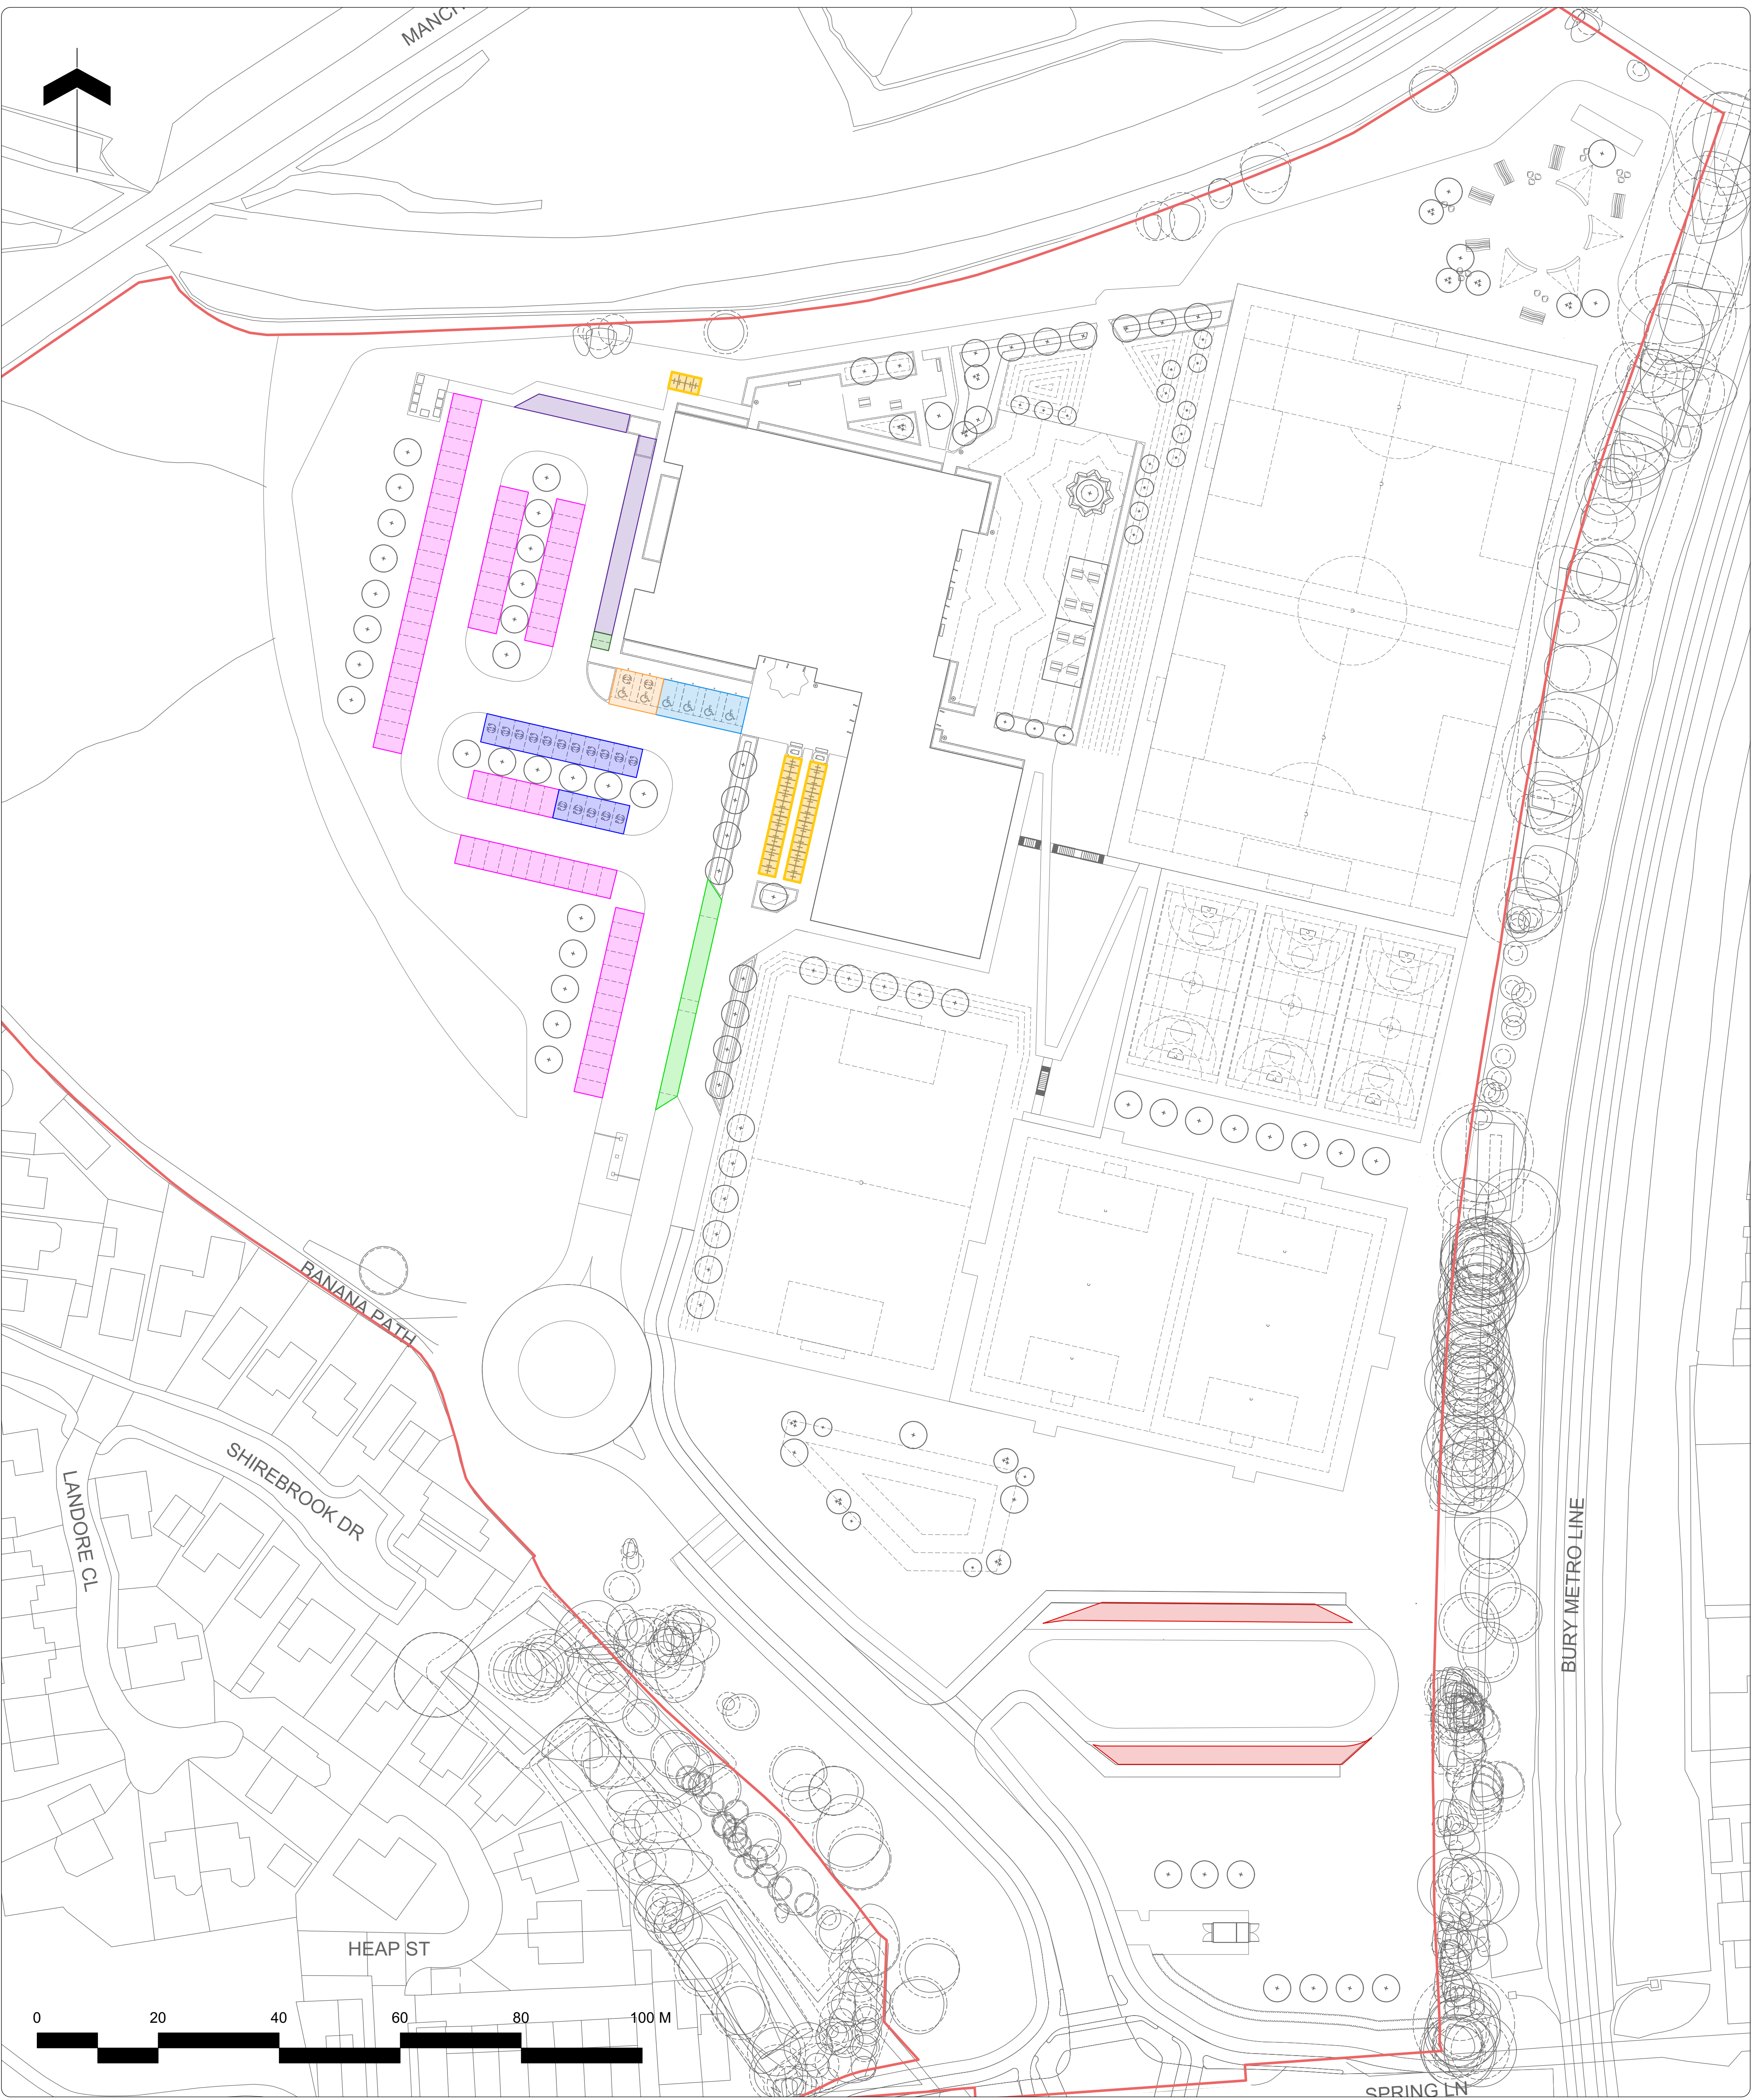

Note

1. Do not scale from this drawing
2. To be read in conjunction with Project Risk Register REF: FS1013-ALA-EX-XX-RR-L-00001
3. To be read in conjunction with all other Landscape Architect's drawings
4. To be read in conjunction with Outline Landscape Specification REF: FS1013-ALA-EX-XX-SP-L-0001

1	Obstruction in dry retention basin	2.4m fencing. End user access restricted. Basin to be 800mm deep. Basin to dry out during a maintenance event. Retention basin.	31.07.23
2	Falling on stairs while accessing sport pitches	Stairways to be wide. Hand rails provided at regular intervals.	31.07.23
3	Collision between pedestrians and vehicles accessing accessible parking bays	Signpost to manage vehicle speed. Barriers added to bays.	31.07.23
4	Collision between pedestrians and vehicles in car park	Landscape features to stop vehicles from leaving car parks and parking areas. Road markings to clearly denote parking.	31.07.23
5	Collision between pedestrians and cyclists accessing cycle storage facilities	On-site pedestrian/cycle approach. School to manage speed on site. Clear signage.	31.07.23
6	Close proximity contact with underground utilities and services	Tree pits to be located outside pavement edges. Groundwater storage area outside of pavement. Underground utilities and services.	31.07.23
7	Falling from height - 1.5m grassed bank to east of sports hall	Grassed banks designed to be in a gradient of 1:1. 1.5m grass and soil filter. Drainage installed.	31.07.23
8	Collision between pedestrians and open windows	Clear soffits to window openings.	31.07.23
ID	RISK	MITIGATION	DATE MITIGATED

RESIDUAL PROJECT RISKS

- KEY**
- Standards Parking Bay (81no.)
 - Accessible Parking Bay (6no.)
 - EVCP Parking Bay (16no.)
 - EVCP & Accessible Parking Bay (2no.)
 - Parental Drop off Layby
 - Coach Drop off Layby
 - Cycle Parking (80no. Students + 10no. Staff)
 - Motorcycle Parking Bay (2no.)

DIE DESIGN DELIVERABLE REF :
156

08/01/2024	P06	Updated for Planning. 7no. Trees relocated near Spring Ln.	BS	-
22/12/2023	P05	Issued for Planning	MDS	BS
07/12/2023	P04	Issued for Contractor's Proposals	ECJ	BS
13/11/2023	P03	Staff Cycle shelter location revised. 2No. Note added to Key regarding EV parking	BS	-
DATE	REV	DESCRIPTION OF REVISION	DRAWN BY	APPROVED BY

REVISIONS

STATUS :
S2 - FOR PLANNING

ares
LANDSCAPE ARCHITECTS

Ares Landscape Architects LTD
Galacrossher,
51 Eyre Lane
Sheffield
S1 4RB
t: 0114 276 2000
e: hello@aresdesign.co.uk
w: ares.eu.com

CLIENT :
Morgan Sindall

PROJECT TITLE :
Star Radcliffe Academy, Bury

DRAWING TITLE :
Access Strategy - Parking Strategy

DRAWING SCALE :
1:500

PAPER SIZE :
A1

DRAWN BY :
PH

APPROVED BY :
BS

DRAWN DATE :
06/07/2023

ALA PROJECT CODE :
ALA805

DRAWING NUMBER :
FS1013-ALA-EX-ZD-L-0026

STATUS :
S2

REVISION :
P06