

DOVEHOUSE CLOSE
WHITEFIELDS

RETAINING WALL

INTERLOCKING CONCRETE
BLOCKS 600x1200x600
SECTION A-A.

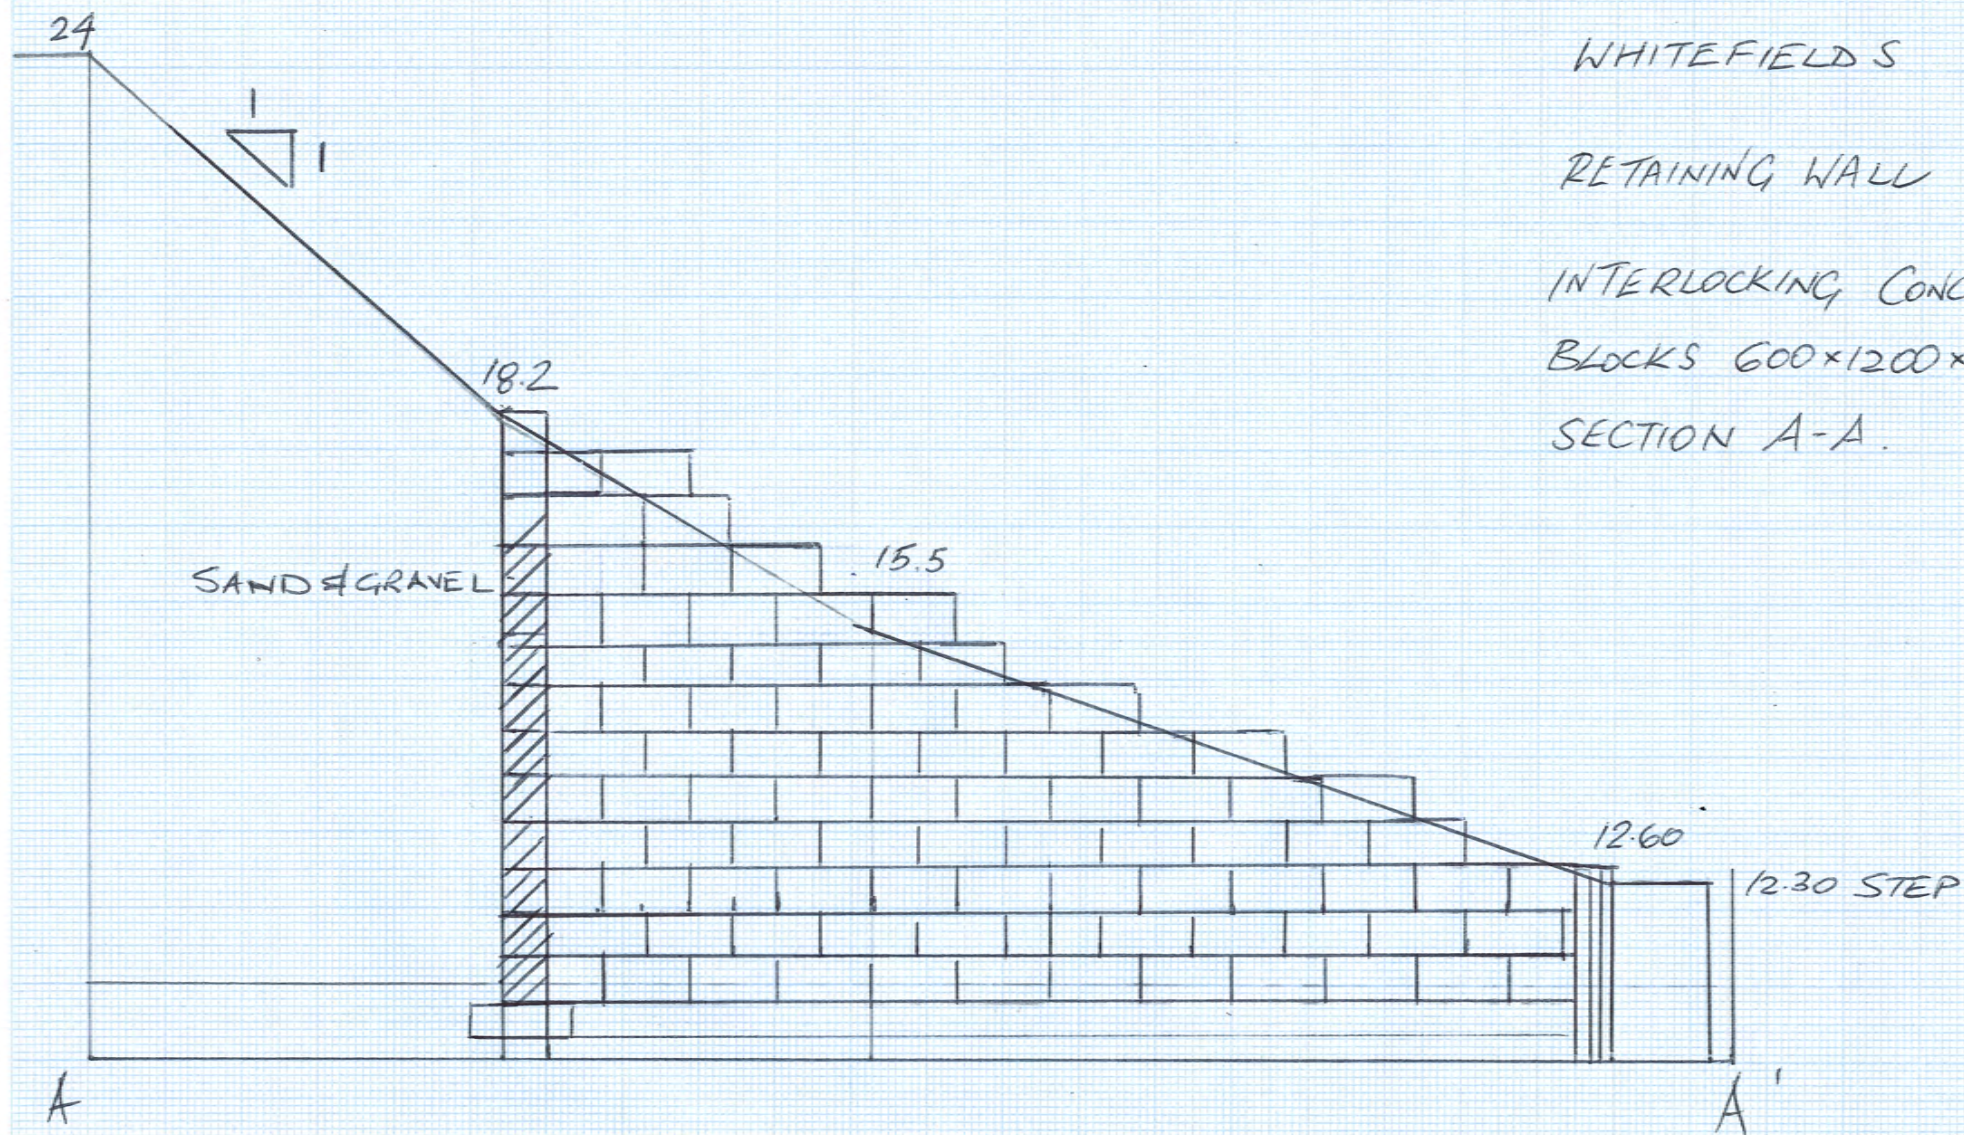


FIGURE B