


FILE LOCATION PATH: P:\PROJECTS\HOT12772 MUZE - PRESTWICH\004 BM\CIVIL\DRAWINGS\17300-CIV-P1-02-D-C-500003 MSCP ROOF LEVEL LINING.DWG

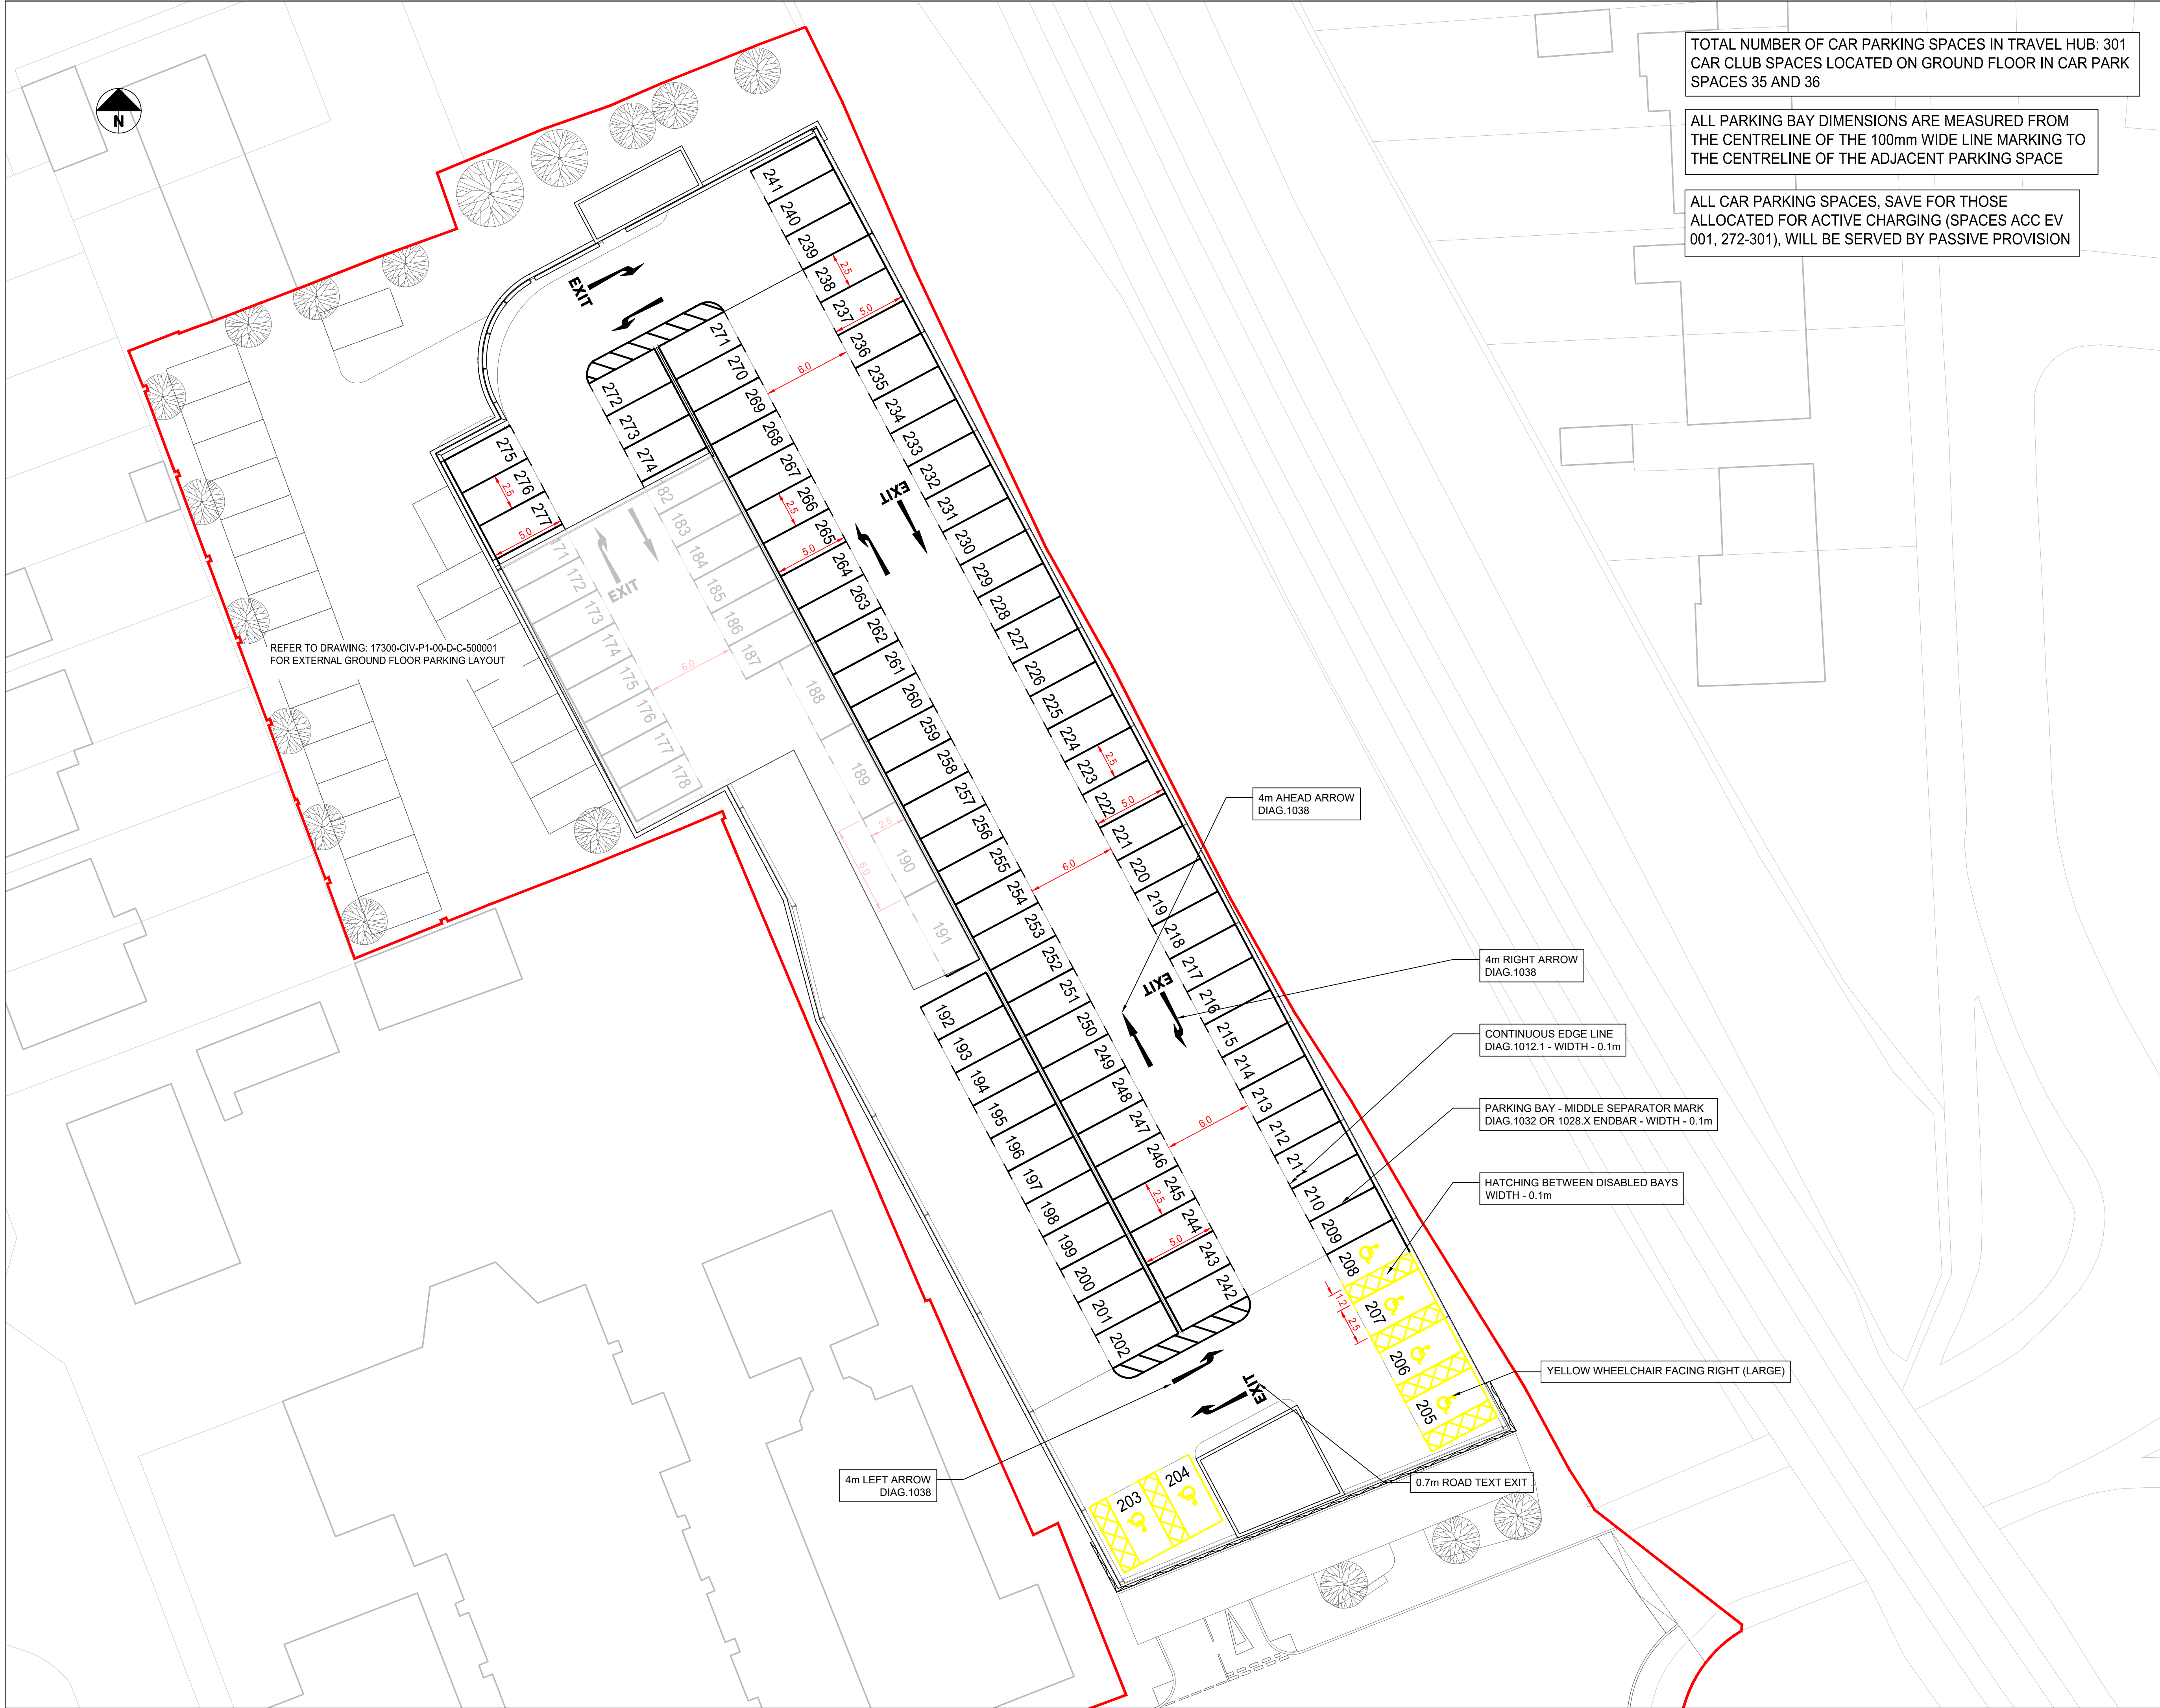

TOTAL NUMBER OF CAR PARKING SPACES IN TRAVEL HUB: 301
CAR CLUB SPACES LOCATED ON GROUND FLOOR IN CAR PARK
SPACES 35 AND 36

ALL PARKING BAY DIMENSIONS ARE MEASURED FROM
THE CENTRELINE OF THE 100mm WIDE LINE MARKING TO
THE CENTRELINE OF THE ADJACENT PARKING SPACE

ALL CAR PARKING SPACES, SAVE FOR THOSE
ALLOCATED FOR ACTIVE CHARGING (SPACES ACC EV
001, 272-301), WILL BE SERVED BY PASSIVE PROVISION

STANDARD NOTES

1. THIS DRAWING IS TO BE READ IN CONJUNCTION WITH ALL RELEVANT ARCHITECT'S AND ENGINEER'S DRAWINGS AND THE SPECIFICATIONS.

2. THIS DRAWING SHOULD NOT BE SCALED.

3. ALL DIMENSIONS ARE TO BE VERIFIED BY THE CONTRACTOR ON SITE.

4. ALL DISCREPANCIES SHOULD BE REPORTED TO C.A./E.A. PRIOR TO THE COMMENCEMENT OF WORKS.

© CIVIC ENGINEERS LIMITED

17.04.26	C04	PLANNING NOTES ADDED	CD	PM
27.03.26	C03	NOTES AND NUMBERS ADDED	CD	PM
22.05.25	C02	ROAD MARKINGS & NOTES ADDED	CD	PM
26.04.25	C01	ISSUED FOR CONSTRUCTION	CD	TC
08.07.24	P01	ISSUED FOR STAGE 4	DA	PM
DATE	REV	DESCRIPTION	DRAWN	CHKD

CIVICENGINEERS

civicingengineers.com

PROJECT

PRESTWICH VILLAGE
MSCP

TITLE

LINING LAYOUT
ROOF LEVEL
SHEET 3

DRAWING STATUS					STATUS CODE	
CONSTRUCTION					-	
CE PROJECT No.	SCALE @ A1	DATE CREATED	DRAWN	CHECKED		
2772	1:200	24.06.24	DA	PM		
DRAWING No.					REV	
17300-CIV-P1-02-D-C - 500003					C04	