


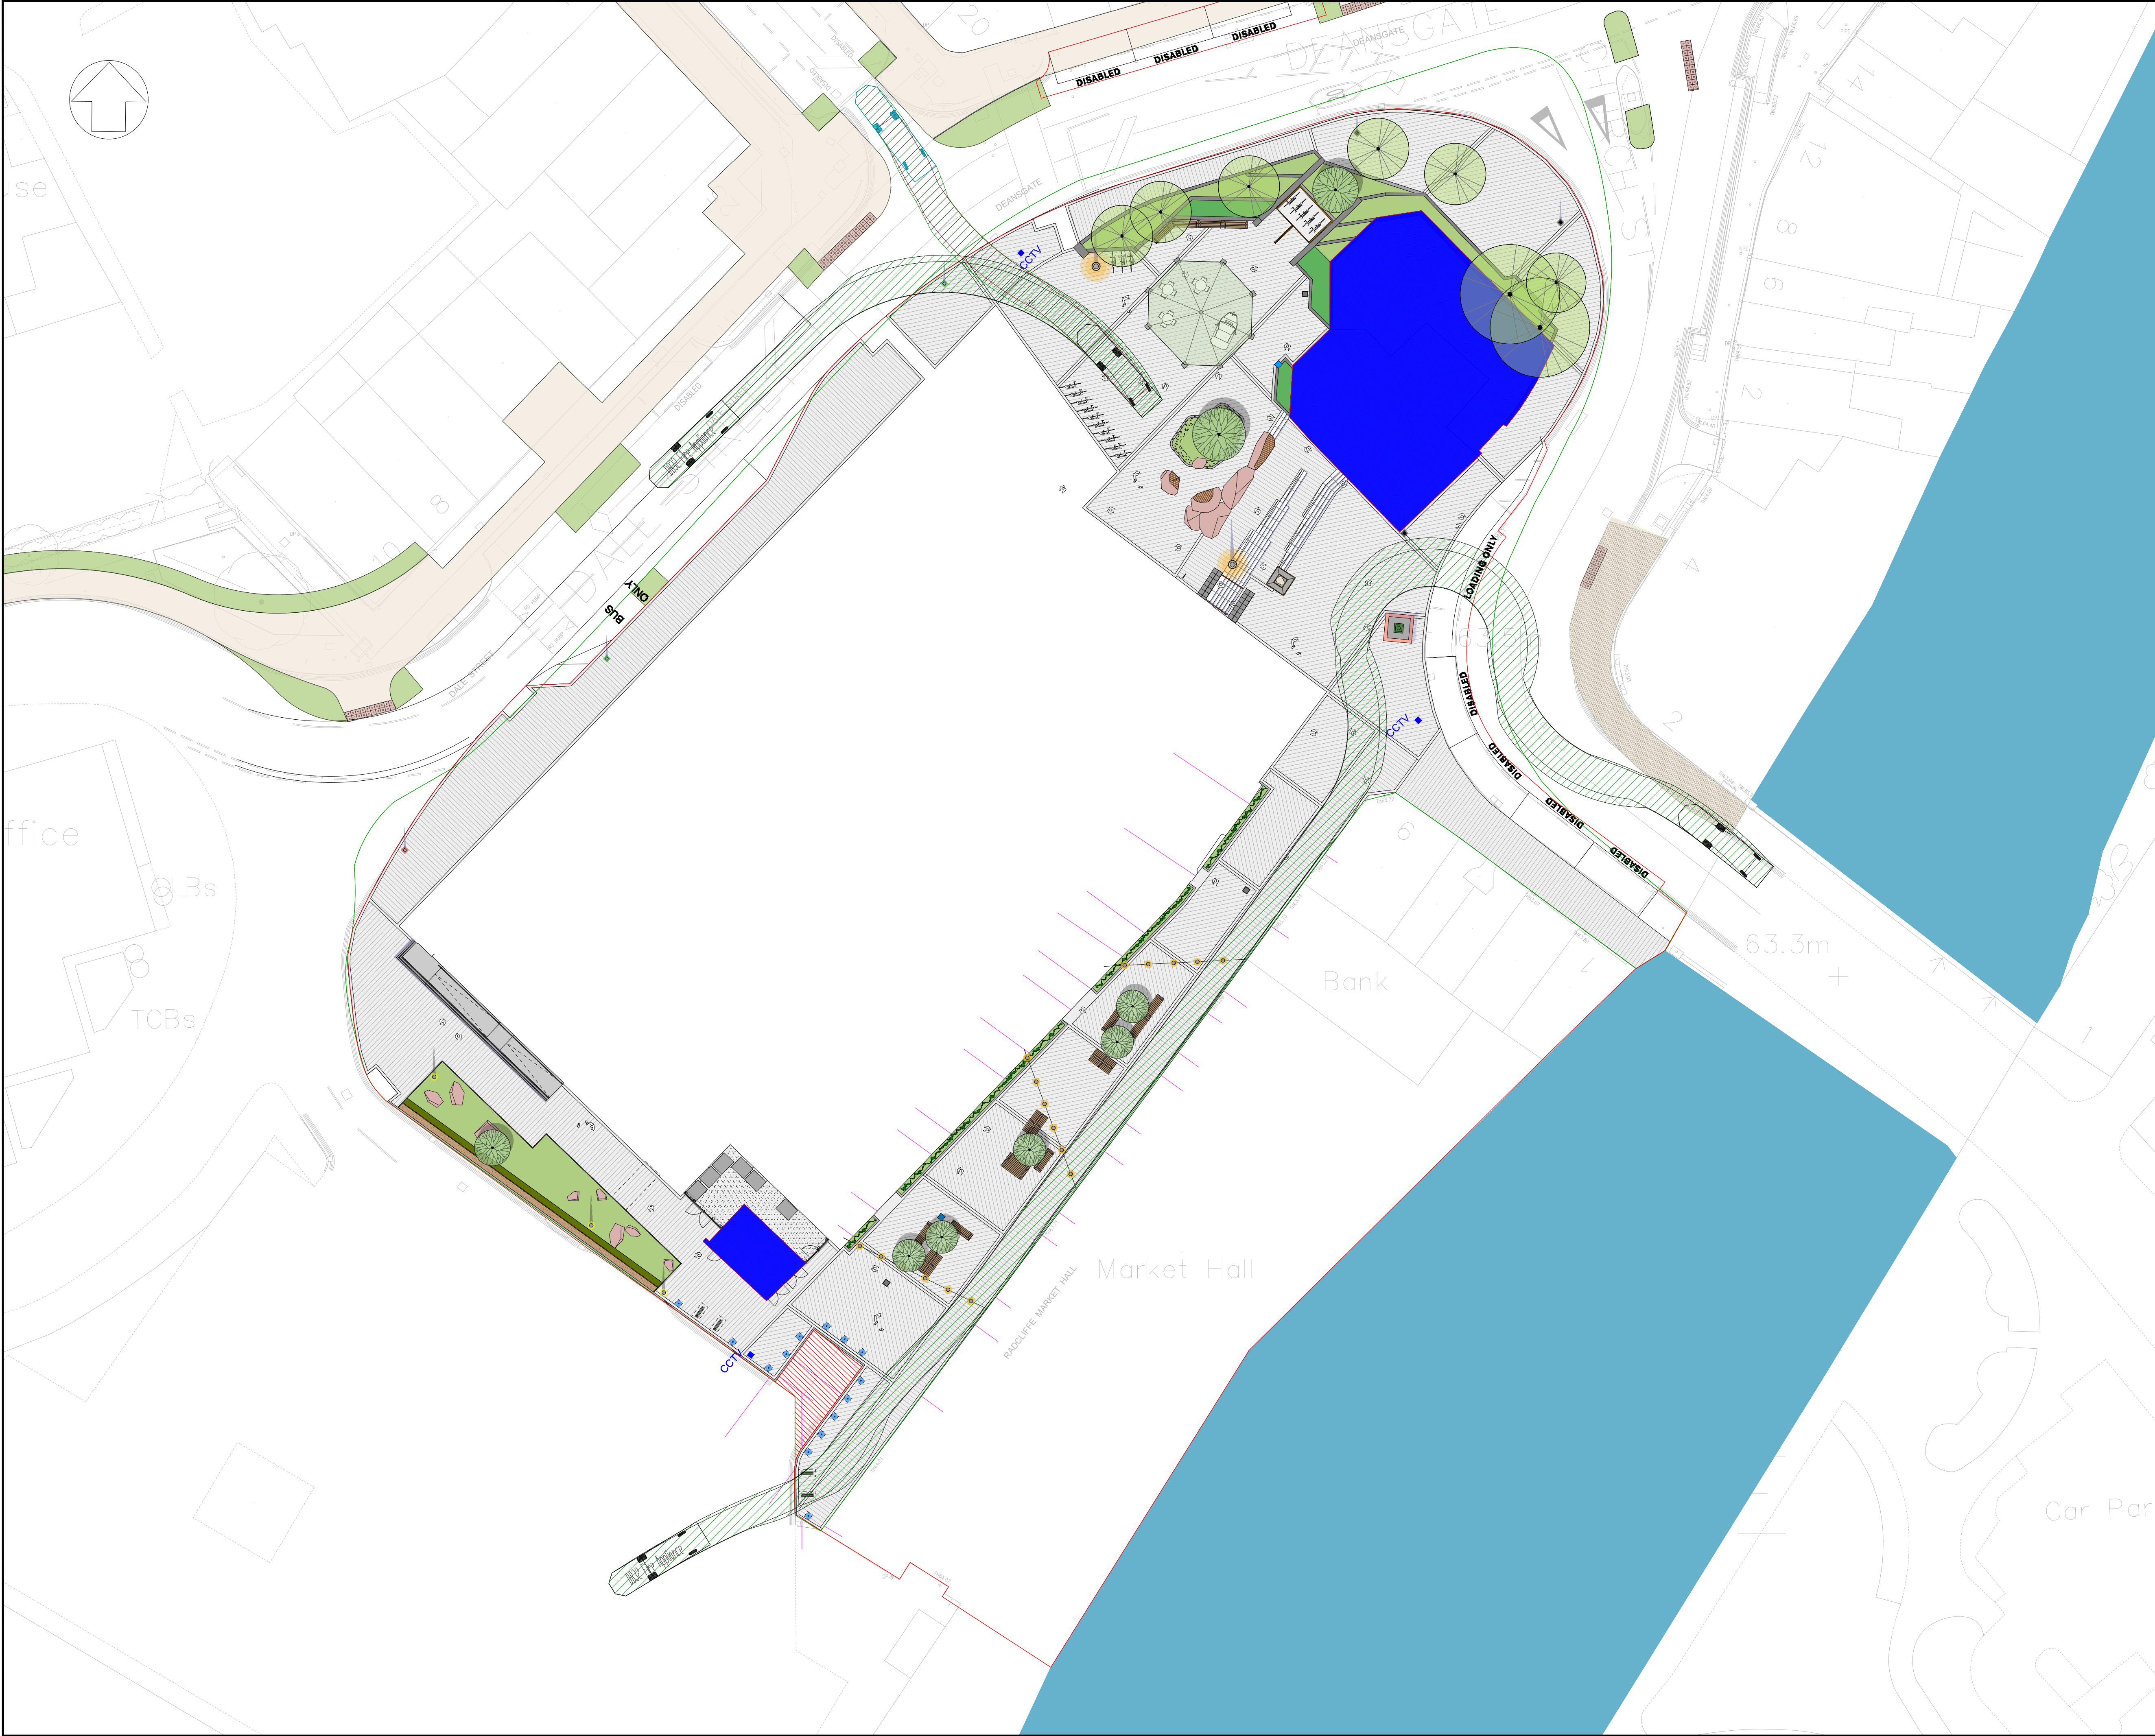

DO NOT SCALE

NOTES

1. ALL DIMENSIONS ARE IN METRES UNLESS OTHERWISE STATED. ALL LEVELS ARE IN METRES ABOVE ORDNANCE DATUM.
2. THIS DRAWING SHALL BE READ IN CONJUNCTION WITH ALL RELATED DOCUMENTATION AND STANDARD DETAILS.

KEY

BOUNDARY LINE

8.68

1.32

3.81

DB32 Fire Appliance

Overall Length 8.680m

Overall Width 2.180m

Overall Body Height 3.452m

Min Body Ground Clearance 0.337m

Max Track Width 2.121m

Lock to lock time 6.00s

Kerb to Kerb Turning Radius 7.910m

IP02	03/07/2024	KC	SECOND ISSUE	MS	RV
IP01	28/06/2024	KC	FIRST ISSUE	MS	RV
REV	DATE	BY	DESCRIPTION	CHK	APP

DRAWING STATUS: S0 - WORK IN PROGRESS

8 First Street, Manchester, M15 4GU, UK
T+ 44 (0) 161 200 5000
wsp.com

CLIENT: VINCI CONSTRUCTION

ARCHITECT: -

SITE/PROJECT: RADCLIFFE CIVIC HUB

TITLE: FIRE TENDER VEHICLE TRACKING

SCALE @ A1: 1:500	CHECKED: MS	APPROVED: RV
PROJECT NO: 70082141	DESIGNED: BO	DRAWN: KC
DATE: APRIL 19		REV: P02

DRAWING No: RADHUB-WSP-V5-XX-DR-D-5000

© WSP UK Ltd

File name: C:\Users\GSKC\2531\WSP\0365\RADCLIFFE CIVIC HUB - DOCUMENTS\GENERAL\03\WSP\03 CIVIL ENGINEERING\03 DRAWINGS\RADHUB\WSP-V5-XX-DR-D-5000.DWG, printed on 03 July 2024 10:21:35, by: Dore, Kyle