


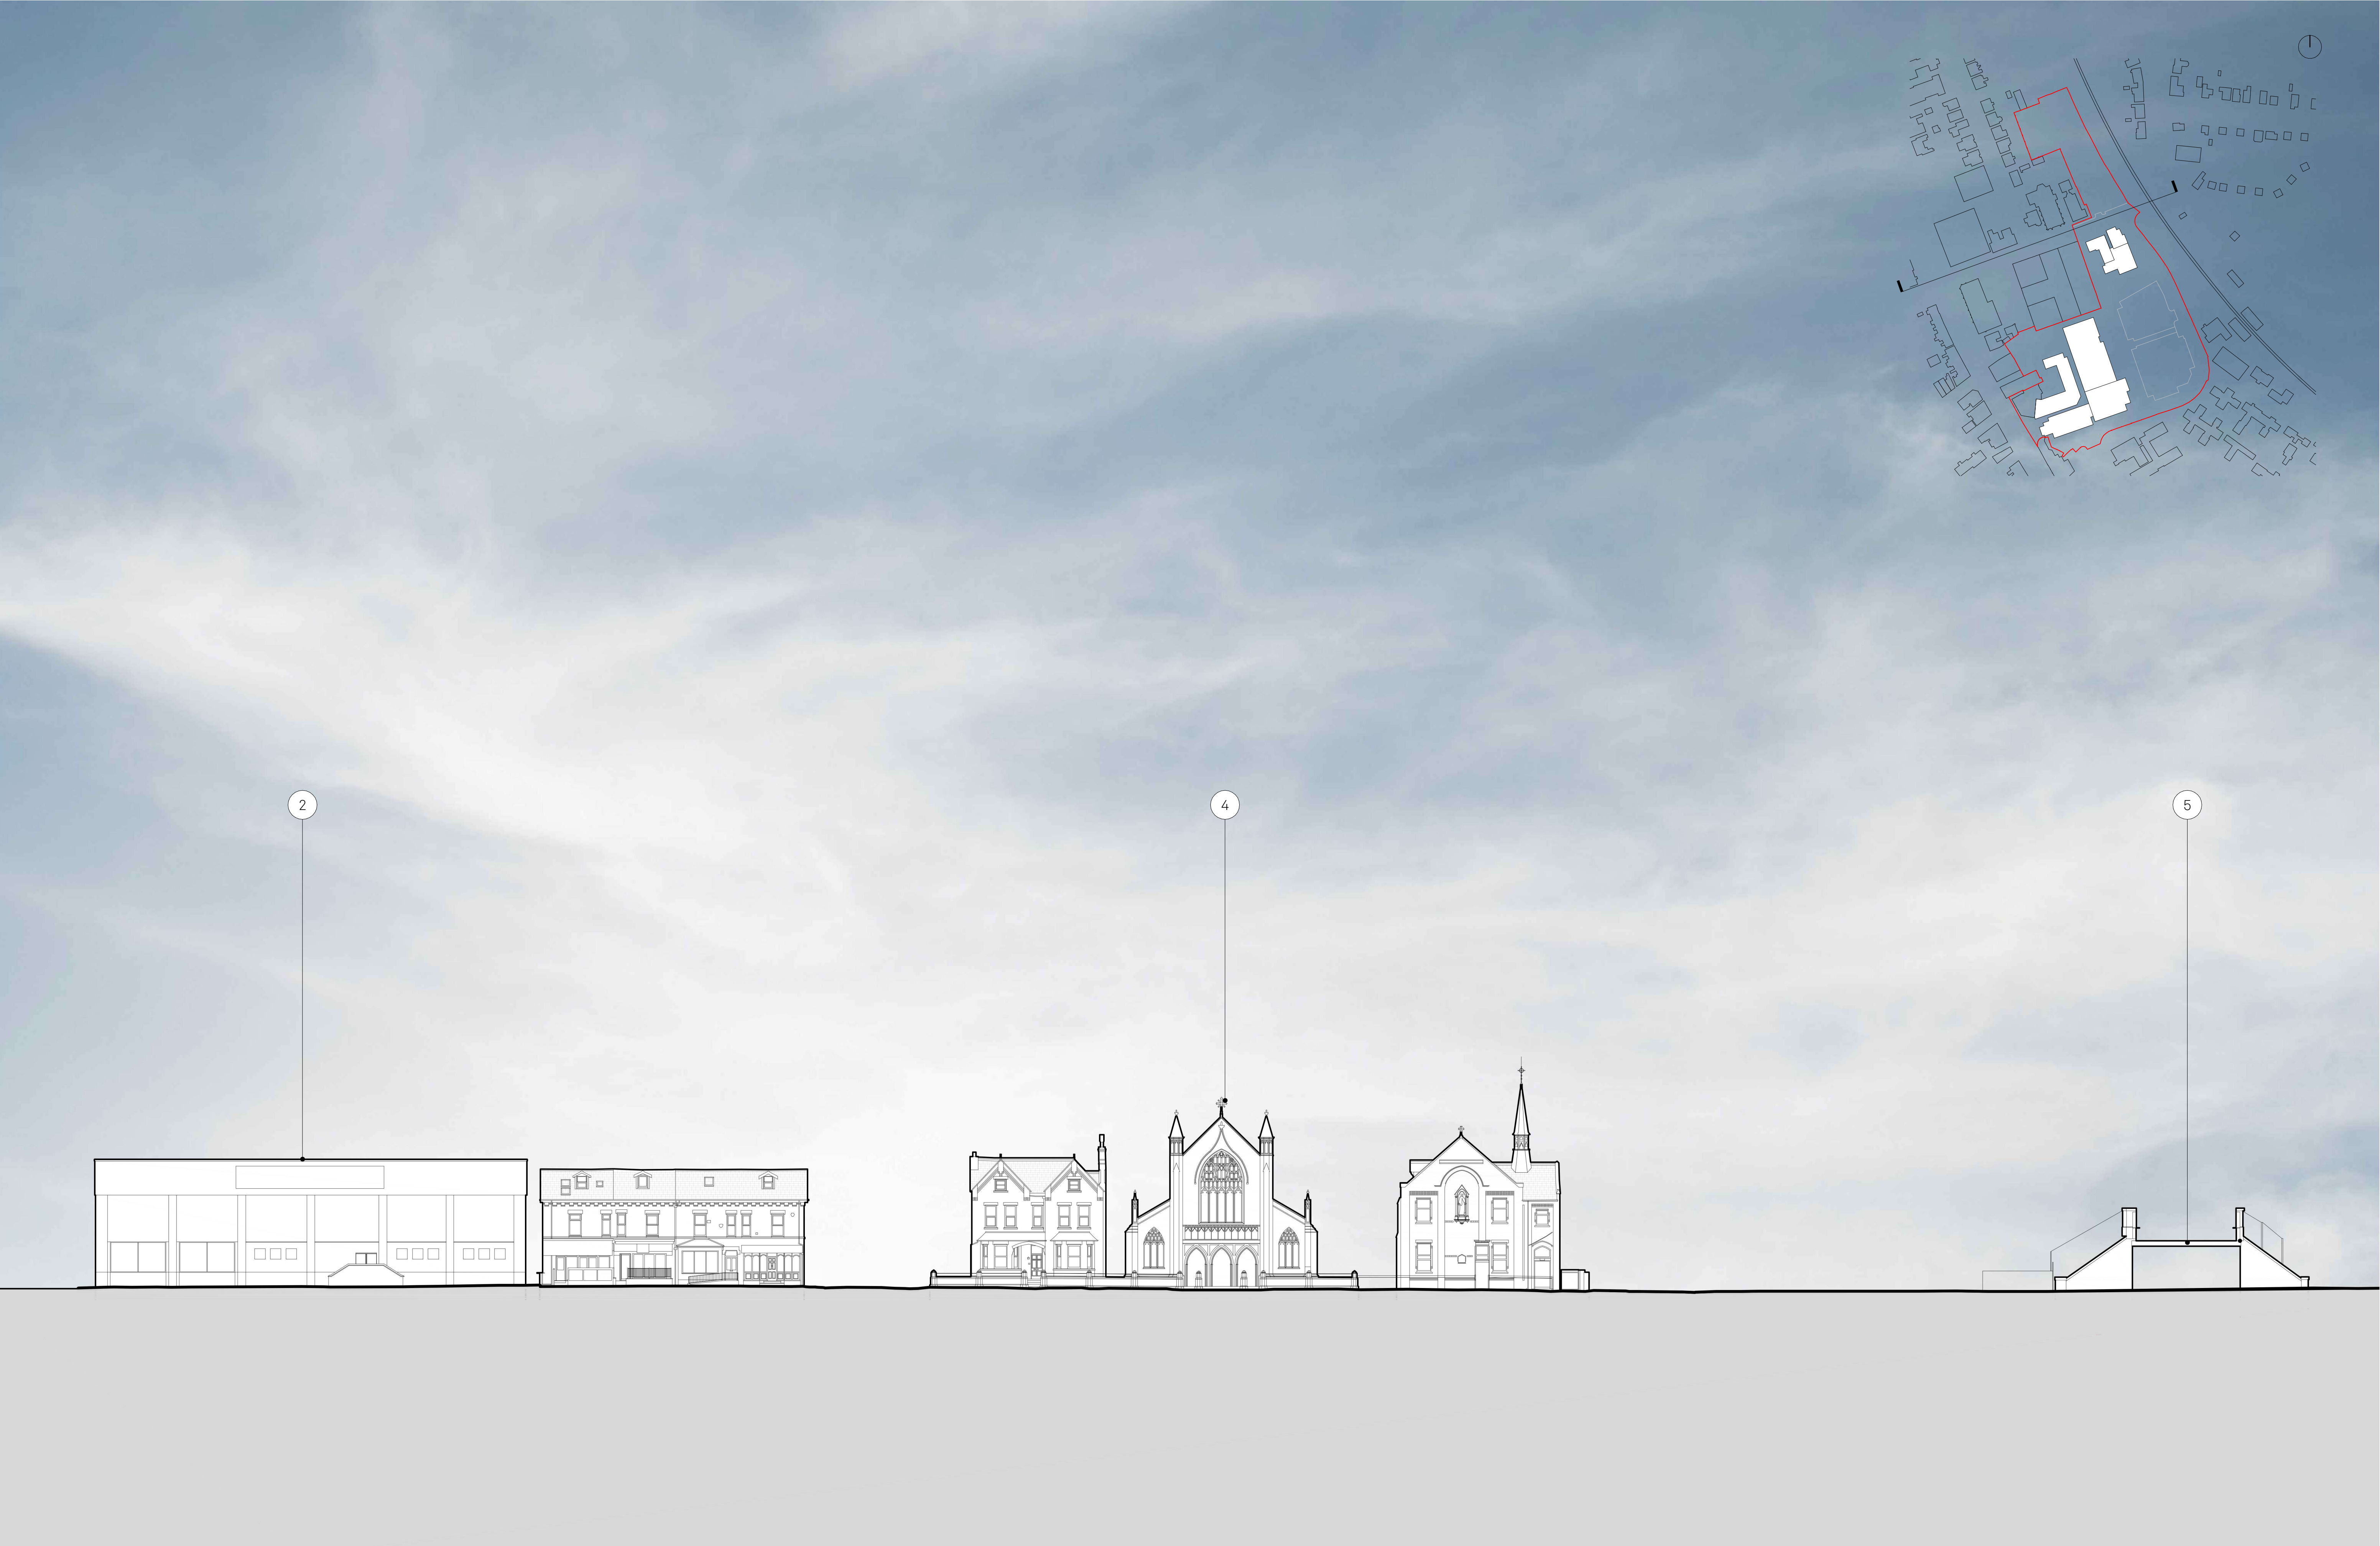

Notes: MASTERPLAN KEY

-  SITE BOUNDARY
-  TO BE DEMOLISHED

EXISTING KEY BUILDINGS

- ① THE RADIUS
- ② MARKS & SPENCER
- ③ SCHOOL
- ④ CHURCH
- ⑤ PRESTWICH TRAM STOP
- ⑥ PRESTWICH LIBRARY
- ⑦ PUB
- ⑧ ISTANBUL RESTAURANT
- ⑨ PRESTWICH HEALTH CENTRE
- ⑩ BARCLAYS BANK
- ⑪ LONGFIELD SHOPPING CENTRE

DEMOLITION BUILDINGS - APPROXIMATE AREAS

LONGFIELD SHOPPING CENTRE TOTAL	-3,918M ²	PRESTWICH LIBRARY	-1,012M ²
LONGFIELD CENTRE EAST BUILDING	-1,985M ²	PRESTWICH HEALTH CENTRE	-1313M ²
LONGFIELD CENTRE SOUTH BUILDING	-1,192M ²	SUPERMARKET	-841M ²
LONGFIELD CENTRE WEST BUILDING	-741M ²		

Project:
Prestwich Village
Masterplan

Drawn: JR
Checked: JC

Rev: P00
Details: 08/12/2023

Title:
Fairfax Road B demolition
Existing context elevation

Status:
S2 Information

Planning

Drawing No:
207-JMA-MP-XX-DR-A-041502

Scale:
1:300 @ A1

Jon Matthews Architects

Union, 2-10 Albert Square, Manchester, M2 6LW 0161 974 3690
Copyright of this drawing is vested in Jon Matthews Architects and it must not be copied or reproduced without written consent. Figured dimensions only are to be taken from this drawing. Do not scale from this drawing. For full company disclosure please visit www.jonmatthewsarchitects.com