



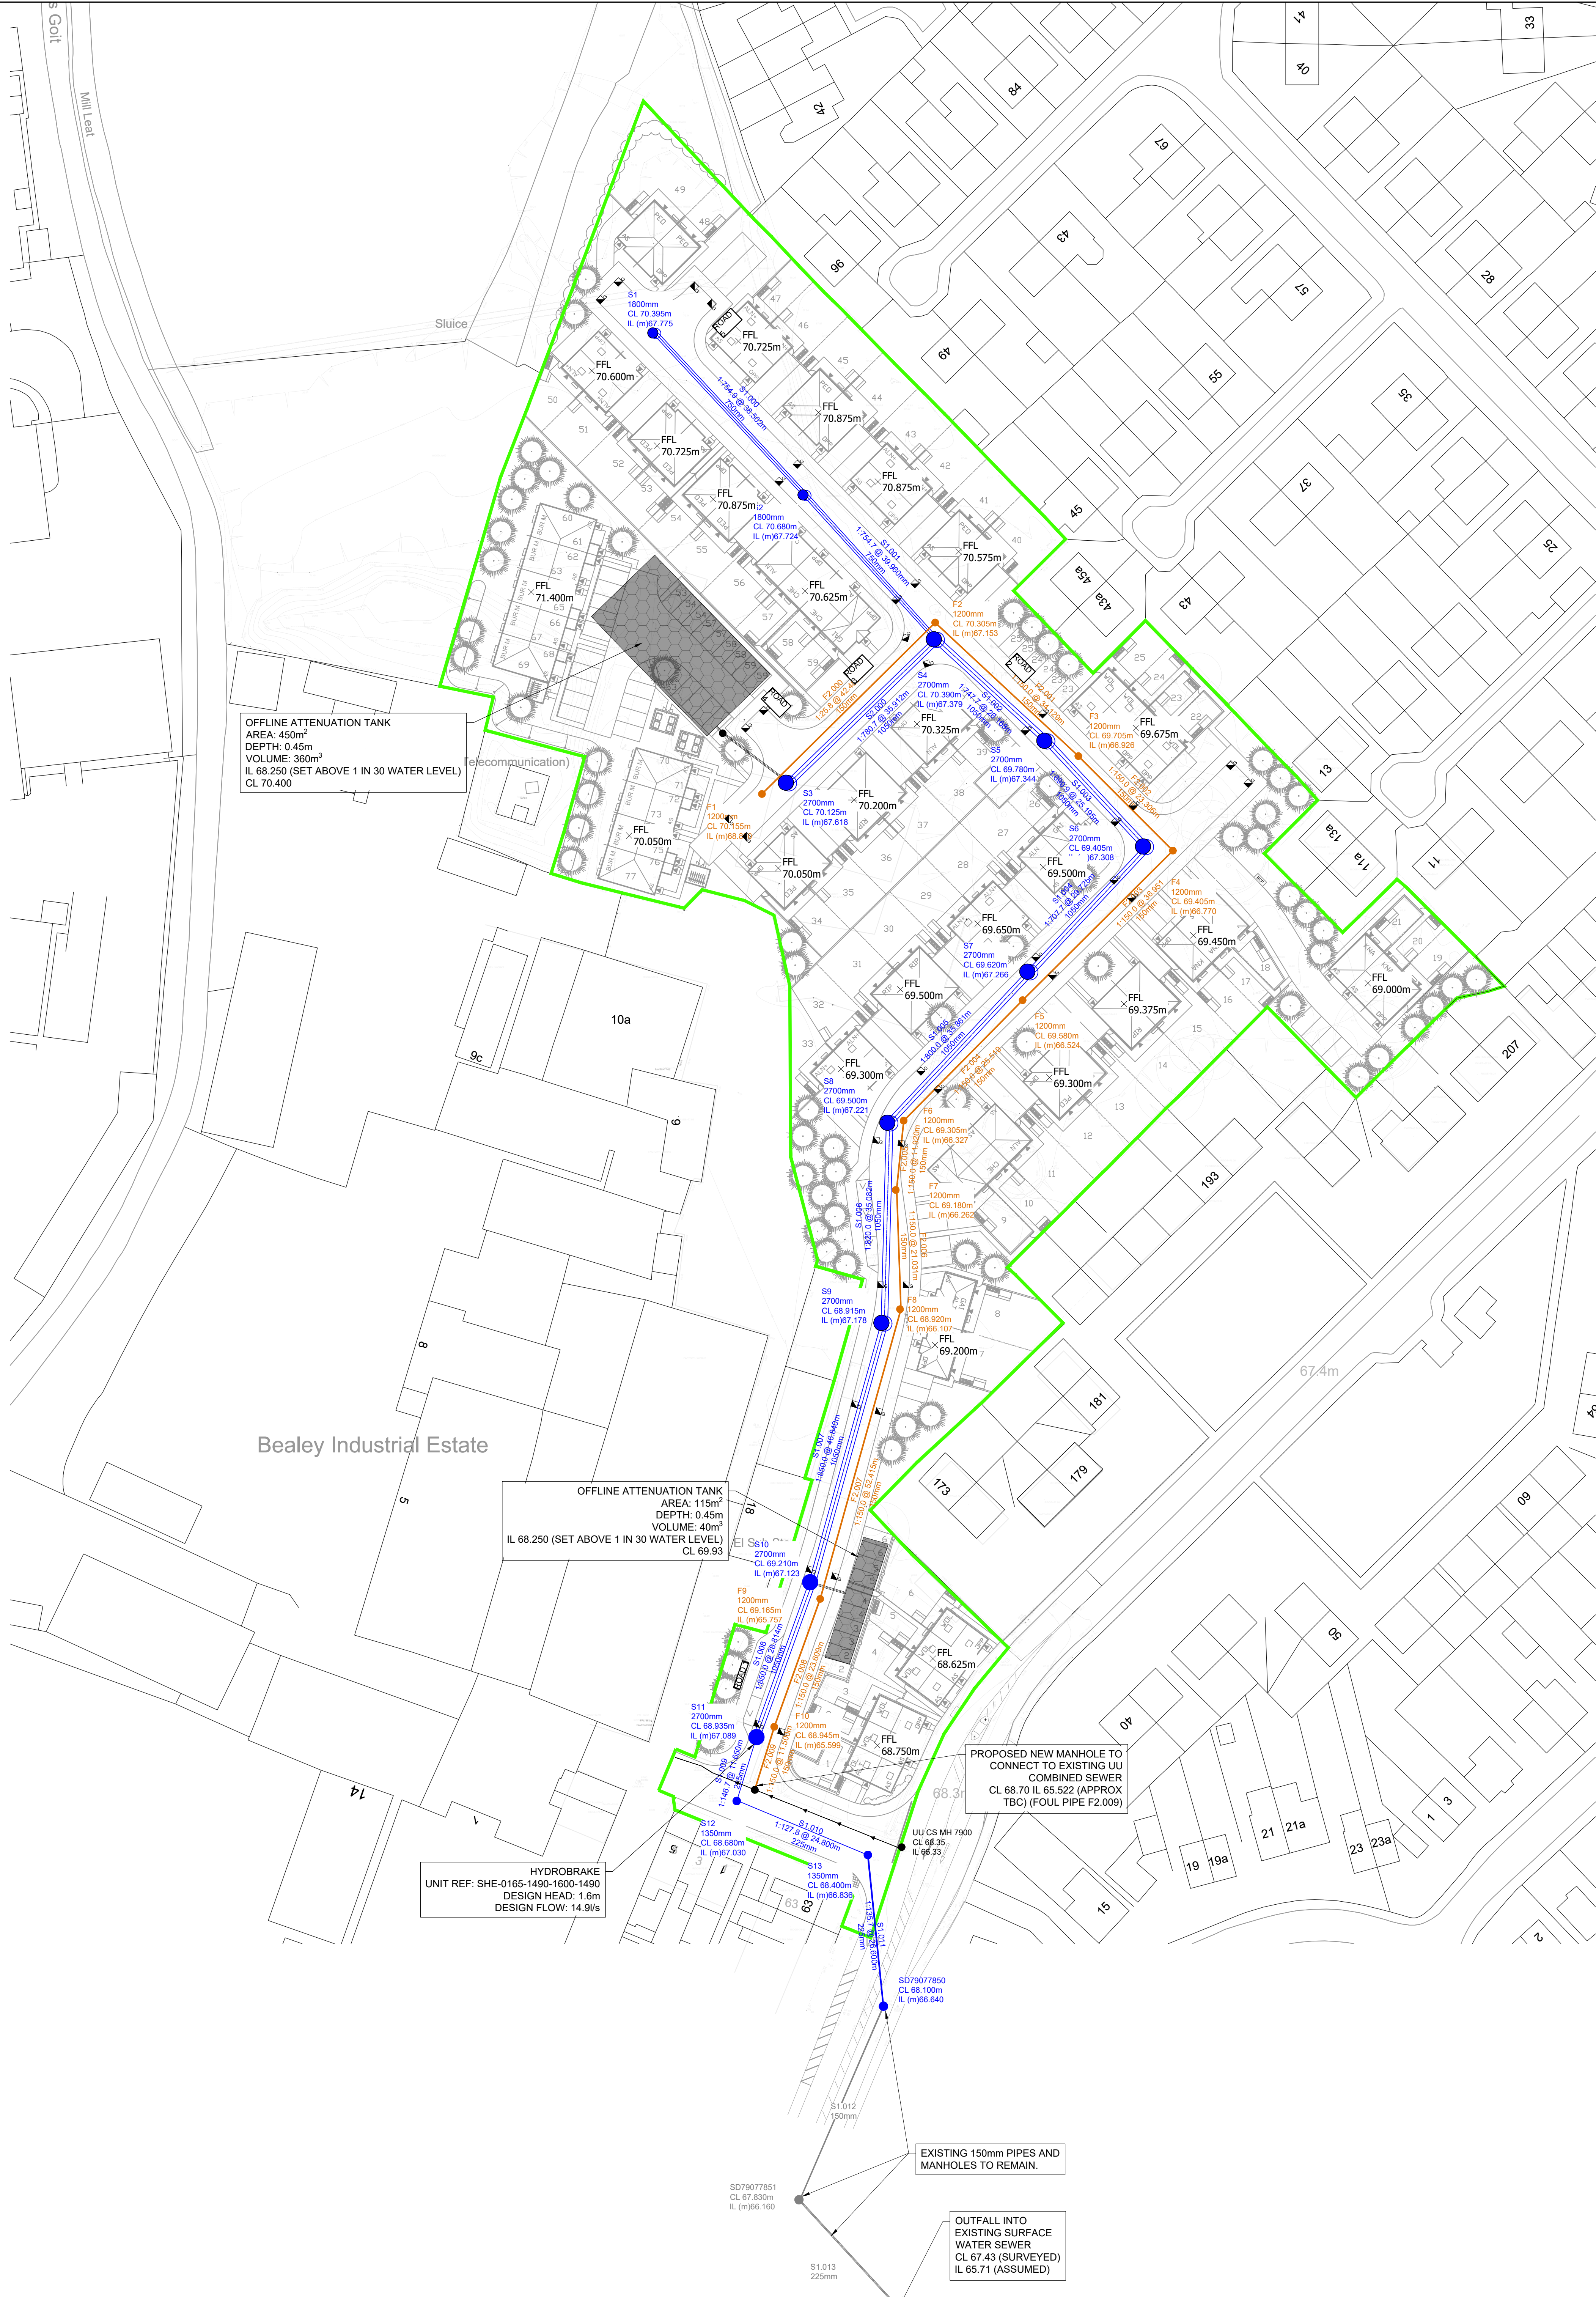

- GENERAL NOTES
- G1. DO NOT SCALE THIS DRAWING.
- G2. ANY DIMENSIONAL DISCREPANCIES SHOULD BE NOTIFIED TO THE ENGINEER IMMEDIATELY.
- G3. ALL DIMENSIONS ARE IN MILLIMETRES - (mm)  
ALL LEVELS ARE IN METRES - (m) AND ARE ABOVE ORDNANCE DATUM AT NEWLYN, CORNWALL UNLESS NOTED OTHERWISE.
- G4. DATA OUTSIDE OF SITE BOUNDARY MAY NOT BE TRULY ACCURATE REFER AND SHOULD BE READ IN CONJUNCTION WITH STATUTORY UNDER TAKER PLANS. THE ASSETS DRAWN ON THIS PLAN ARE INDICATIVE AND NOT TO BE USED FOR CONSTRUCTION.
- G5. NORTH ARROW SHOWN INDICATIVELY
- G6. ALL DRAWINGS AND WRITTEN MATERIAL CONTAINED WITHIN, CONSTITUTE ORIGINAL AND UNPUBLISHED WORK OF THE ENGINEER AND MAY NOT BE DUPLICATED, USED, REPRODUCED OR DISCLOSED WITHOUT WRITTEN CONSENT OR EXPRESS PERMISSION FROM THE ENGINEER.
- G7. ALL INFORMATION CONTAINED IN THIS DOCUMENT IS COPYRIGHT ©
- G8. WHERE THE CONTRACTOR UNDERTAKES OR ENGAGES A THIRD PARTY TO UNDERTAKE TEMPORARY WORKS DESIGN, OR VARIES THE PELL FRISCHMANN DESIGN IN ANY WAY, THEN THE CONTRACTOR WILL TAKE FULL RESPONSIBILITY AND LIABILITY FOR ALL DESIGN ASPECTS, INCLUDING A DESIGN RISK ASSESSMENT. THE CONTRACTOR SHALL INFORM PELL FRISCHMANN OF ANY PROPOSED VARIANCES TO THE DESIGN.
- DRAINAGE NOTES
- D1. ALL PIPES 300mm DIAMETER AND ABOVE TO BE CONCRETE. ALL PIPES LESS THAN 300mm DIAMETER TO BE THERMOPLASTIC WIS 4-32-17 COMPLIANT PIPES.
- KEY
- PROPOSED S104 SURFACE WATER DRAINAGE
  - PROPOSED S104 FOUL WATER PIPES
  - PROPOSED OFFLINE GEOCELLULAR ATTENUATION TANK
  - PROPOSED HIGHWAY GULLY
  - EXISTING UU COMBINED SEWER
  - SITE BOUNDARY

|     |                                                   |     |     |     |          |
|-----|---------------------------------------------------|-----|-----|-----|----------|
| P08 | UPDATED TO UIU COMMENTS                           | EP  | AH  | AH  | 30.03.20 |
| P07 | SW RUN ON WILD STREET MOVED BETWEEN EXISTING FOUL | EP  | AH  | AH  | 19.02.20 |
| P06 | S13 MOVED                                         | EP  | AH  | AH  | 06.02.20 |
| P05 | UPDATED TO UIU COMMENTS                           | EP  | AH  | AH  | 06.01.20 |
| P04 | SITE LAYOUT UPDATE                                | IC  | AH  | AH  | 09.12.20 |
| P03 | DRAINAGE UPDATED TO PD REQUIREMENTS               | EP  | LB  | AH  | 30.09.20 |
| P02 | UPDATED DRAINAGE ARRANGEMENT                      | LB  | AH  | AH  | 29.09.20 |
| P01 | FIRST ISSUE                                       | SA  | LB  | AH  | 05.09.20 |
| REV | DESCRIPTION                                       | DRN | CHK | APP | DATE     |

**Pell Frischmann**  
4th FLOOR, ONE ST JAMES SQUARE, MANCHESTER, M2 6BN  
Telephone +44 (0)161 826 8400  
Email: pfrischmann@pellfrischmann.com  
www.pellfrischmann.com

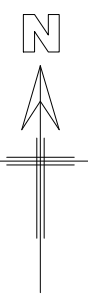

Project  
**BEALEY LANE  
DETAILED DESIGN**

Drawing Title  
**S104 DRAINAGE  
GENERAL ARRANGEMENT**

| Drawing Status |          |          |             |             |
|----------------|----------|----------|-------------|-------------|
| PRELIMINARY    |          |          |             |             |
| Drawn          | Name     | Date     | Status Code |             |
| Drawn          | S.AKRILL | 15.08.25 |             | S3          |
| Designed       | Name     | Date     | Status Code |             |
| Designed       | S.AKRILL | 15.08.25 |             | Scale 1:500 |
| Eng. Chk       | Name     | Date     | Status Code |             |
| Eng. Chk       | L.BOWLES | 05.09.25 |             | Revision    |
| Approved       | Name     | Date     | Status Code |             |
| Approved       | A.HALL   | 05.09.25 |             | P08         |
| Drawing No     |          |          |             |             |

110081 - PEF - HDG - 01 - DR - C - 00001