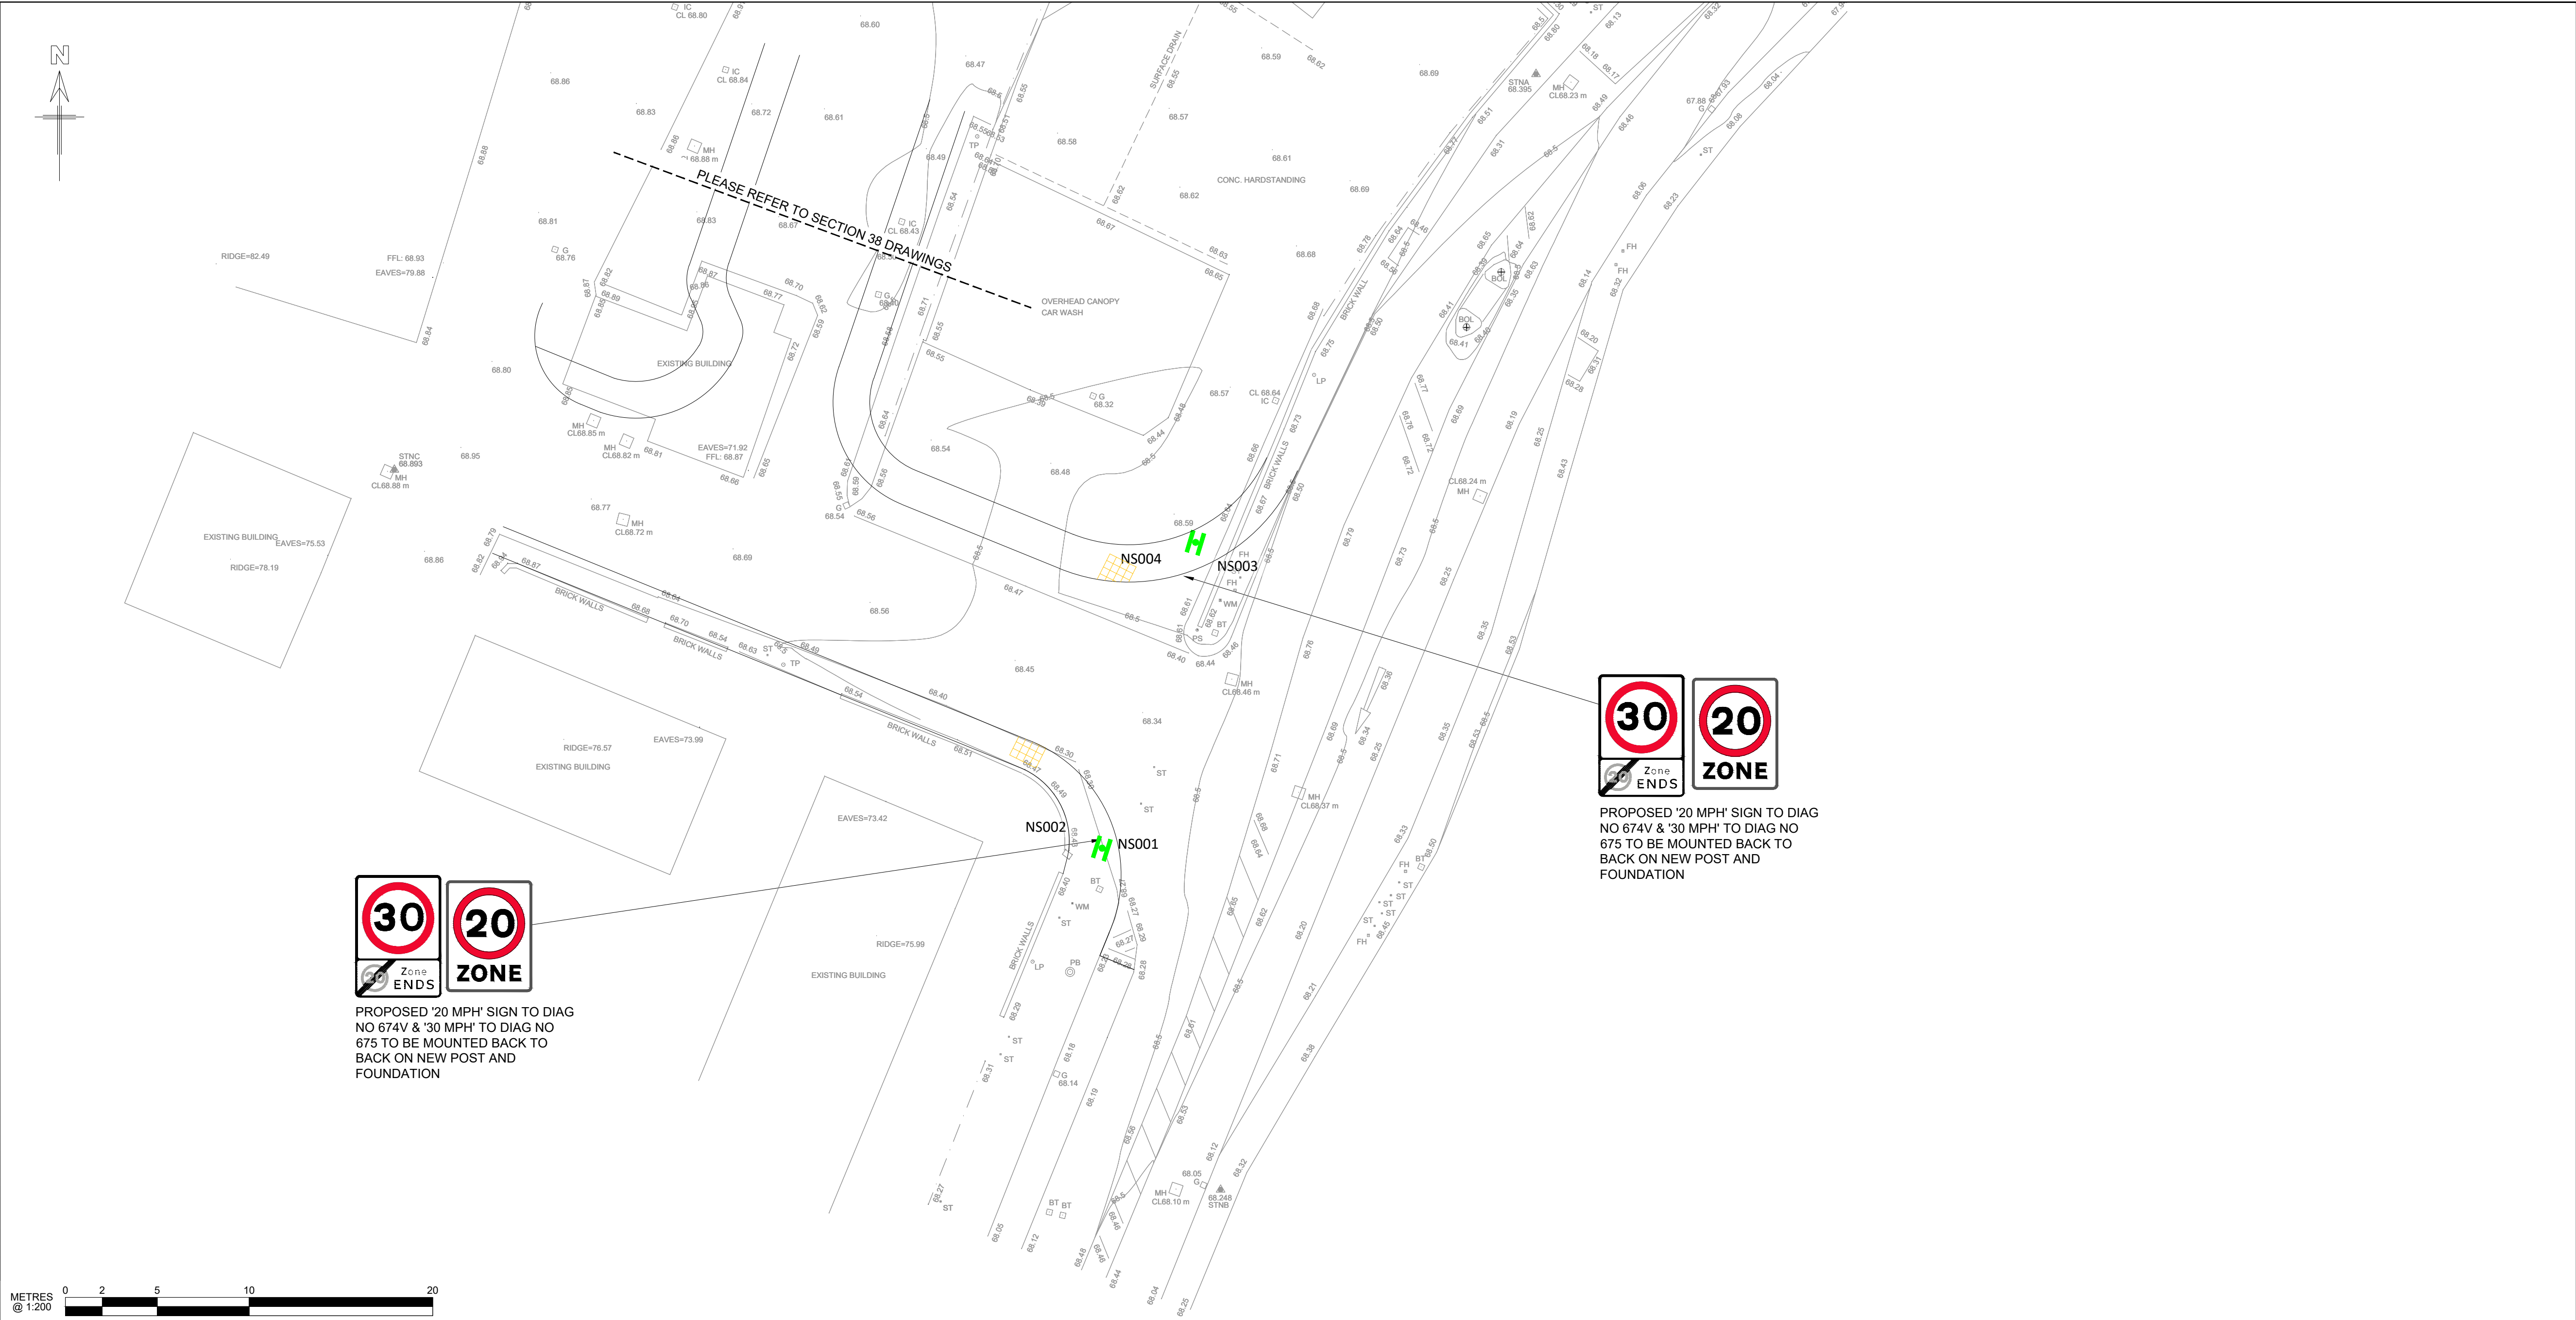




- GENERAL NOTES
- G1. DO NOT SCALE THIS DRAWING.
- G2. ANY DIMENSIONAL DISCREPANCIES SHOULD BE NOTIFIED TO THE ENGINEER IMMEDIATELY.
- G3. ALL DIMENSIONS ARE IN MILLIMETRES - (mm)  
ALL LEVELS ARE IN METRES - (m) AND ARE ABOVE ORDNANCE DATUM AT NEWLYN, CORNWALL UNLESS NOTED OTHERWISE.
- G4. THIS DRAWING IS TO BE READ IN CONJUNCTION WITH ALL RELEVANT; SPECIFICATIONS; DRAWINGS; DETAILS AND OTHER DESIGN INFORMATION.
- G5. ALL DRAWINGS AND WRITTEN MATERIAL CONTAINED WITHIN, CONSTITUTE ORIGINAL AND UNPUBLISHED WORK OF THE ENGINEER AND MAY NOT BE DUPLICATED, USED, REPRODUCED OR DISCLOSED WITHOUT WRITTEN CONSENT OR EXPRESS PERMISSION FROM THE ENGINEER.
- G6. ALL INFORMATION CONTAINED IN THIS DOCUMENT IS COPYRIGHT ©
- G7. WHERE THE CONTRACTOR UNDERTAKES OR ENGAGES A THIRD PARTY TO UNDERTAKE TEMPORARY WORKS DESIGN, OR VARIES THE PELL FRISCHMANN DESIGN IN ANY WAY, THEN THE CONTRACTOR WILL TAKE FULL RESPONSIBILITY AND LIABILITY FOR ALL DESIGN ASPECTS, INCLUDING A DESIGN RISK ASSESSMENT. THE CONTRACTOR SHALL INFORM PELL FRISCHMANN OF ANY PROPOSED VARIANCES TO THE DESIGN.

KEY:

PROPOSED SIGN LOCATION

|     |                           |     |     |     |          |
|-----|---------------------------|-----|-----|-----|----------|
| P02 | UPDATED TO CORRECT LAYOUT | EP  | AH  | AH  | 06.03.26 |
| P01 | FIRST ISSUE               | IC  | CR  | AH  | 03.03.26 |
| REV | DESCRIPTION               | DRN | CHK | APP | DATE     |

Pell Frischmann

4th FLOOR, ONE ST JAMES SQUARE, MANCHESTER, M2 6DN  
Telephone +44 (0)161 826 9400  
Email: pfmanchester@pellfrischmann.com  
www.pellfrischmann.com

Architect/Client/Contractor



Project

DUMERS LANE  
DETAILED DESIGN

Drawing Title

SIGNAGE

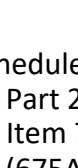
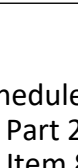
Drawing Status

FIRST ISSUE

|          |                    |                  |                   |
|----------|--------------------|------------------|-------------------|
| Drawn    | Name<br>I.CALGOTRA | Date<br>24.02.26 | Status Code<br>S4 |
| Designed | I.CALGOTRA         | 24.02.26         | Scale<br>1:200    |
| Eng Chk  | C.RABBETT          | 24.02.26         | Revision<br>P02   |
| Approved | A.HALL             | 24.02.26         |                   |

Drawing No.

110081 - PEF -S228 HSN- DR - C - 00001

| PICTORIAL REPRESENTATION                                                            | SIGN REF NUMBER | NUMBER OF SIGNS ON ASSEMBLY | LIT | 2017 TSRGD REF                     | SIGN TYPE DESCRIPTION    | MOUNTING DESCRIPTION                                               | SIGN DIMENSIONS            |             |                  |                                  |                                                                                     | ASSEMBLY DETAILS |           |                       |                    |                 |            |            |             |
|-------------------------------------------------------------------------------------|-----------------|-----------------------------|-----|------------------------------------|--------------------------|--------------------------------------------------------------------|----------------------------|-------------|------------------|----------------------------------|-------------------------------------------------------------------------------------|------------------|-----------|-----------------------|--------------------|-----------------|------------|------------|-------------|
|                                                                                     |                 |                             |     |                                    |                          |                                                                    | INDIVIDUAL SIGN DIMENSIONS |             |                  |                                  |                                                                                     | POST DETAILS     |           |                       | FOUNDATION DETAILS |                 |            |            |             |
|                                                                                     |                 |                             |     |                                    |                          |                                                                    | Max Width (mm)             | HEIGHT (mm) | Sign AREA (sq.m) | Minimum Sign face Material Class | Pictorial Approx Sign Configuration                                                 | POST REQUIRED    | POST TYPE | MIN MOUNT HEIGHT (mm) | POST SIZE (mm)     | NUMBER OF POSTS | DEPTH (mm) | WIDTH (mm) | LENGTH (mm) |
|  | NS002 & NS004   | 1                           | NO  | Schedule 10, Part 2, Item 7 (675A) | 30 MPH (20MPH ZONE ENDS) | MOUNTED BACK TO BACK WITH NS001 & NS003 ON NEW POST AND FOUNDATION | 600                        | 855         | 0.51             | R3B                              |  | YES              | CHS       | 2300                  | 76.1x3.2           | 1               | 650        | 300        | 300         |
|  | NS001 & NS003   | 1                           | NO  | Schedule 10, Part 2, Item 8 (674)  | 20 MPH ZONE              | MOUNTED BACK TO BACK WITH NS001 & NS003 ON NEW POST AND FOUNDATION | 600                        | 780         | 0.47             | R3B                              |  | YES              | CHS       | 2300                  | 76.1x3.2           | 1               | 650        | 300        | 300         |