


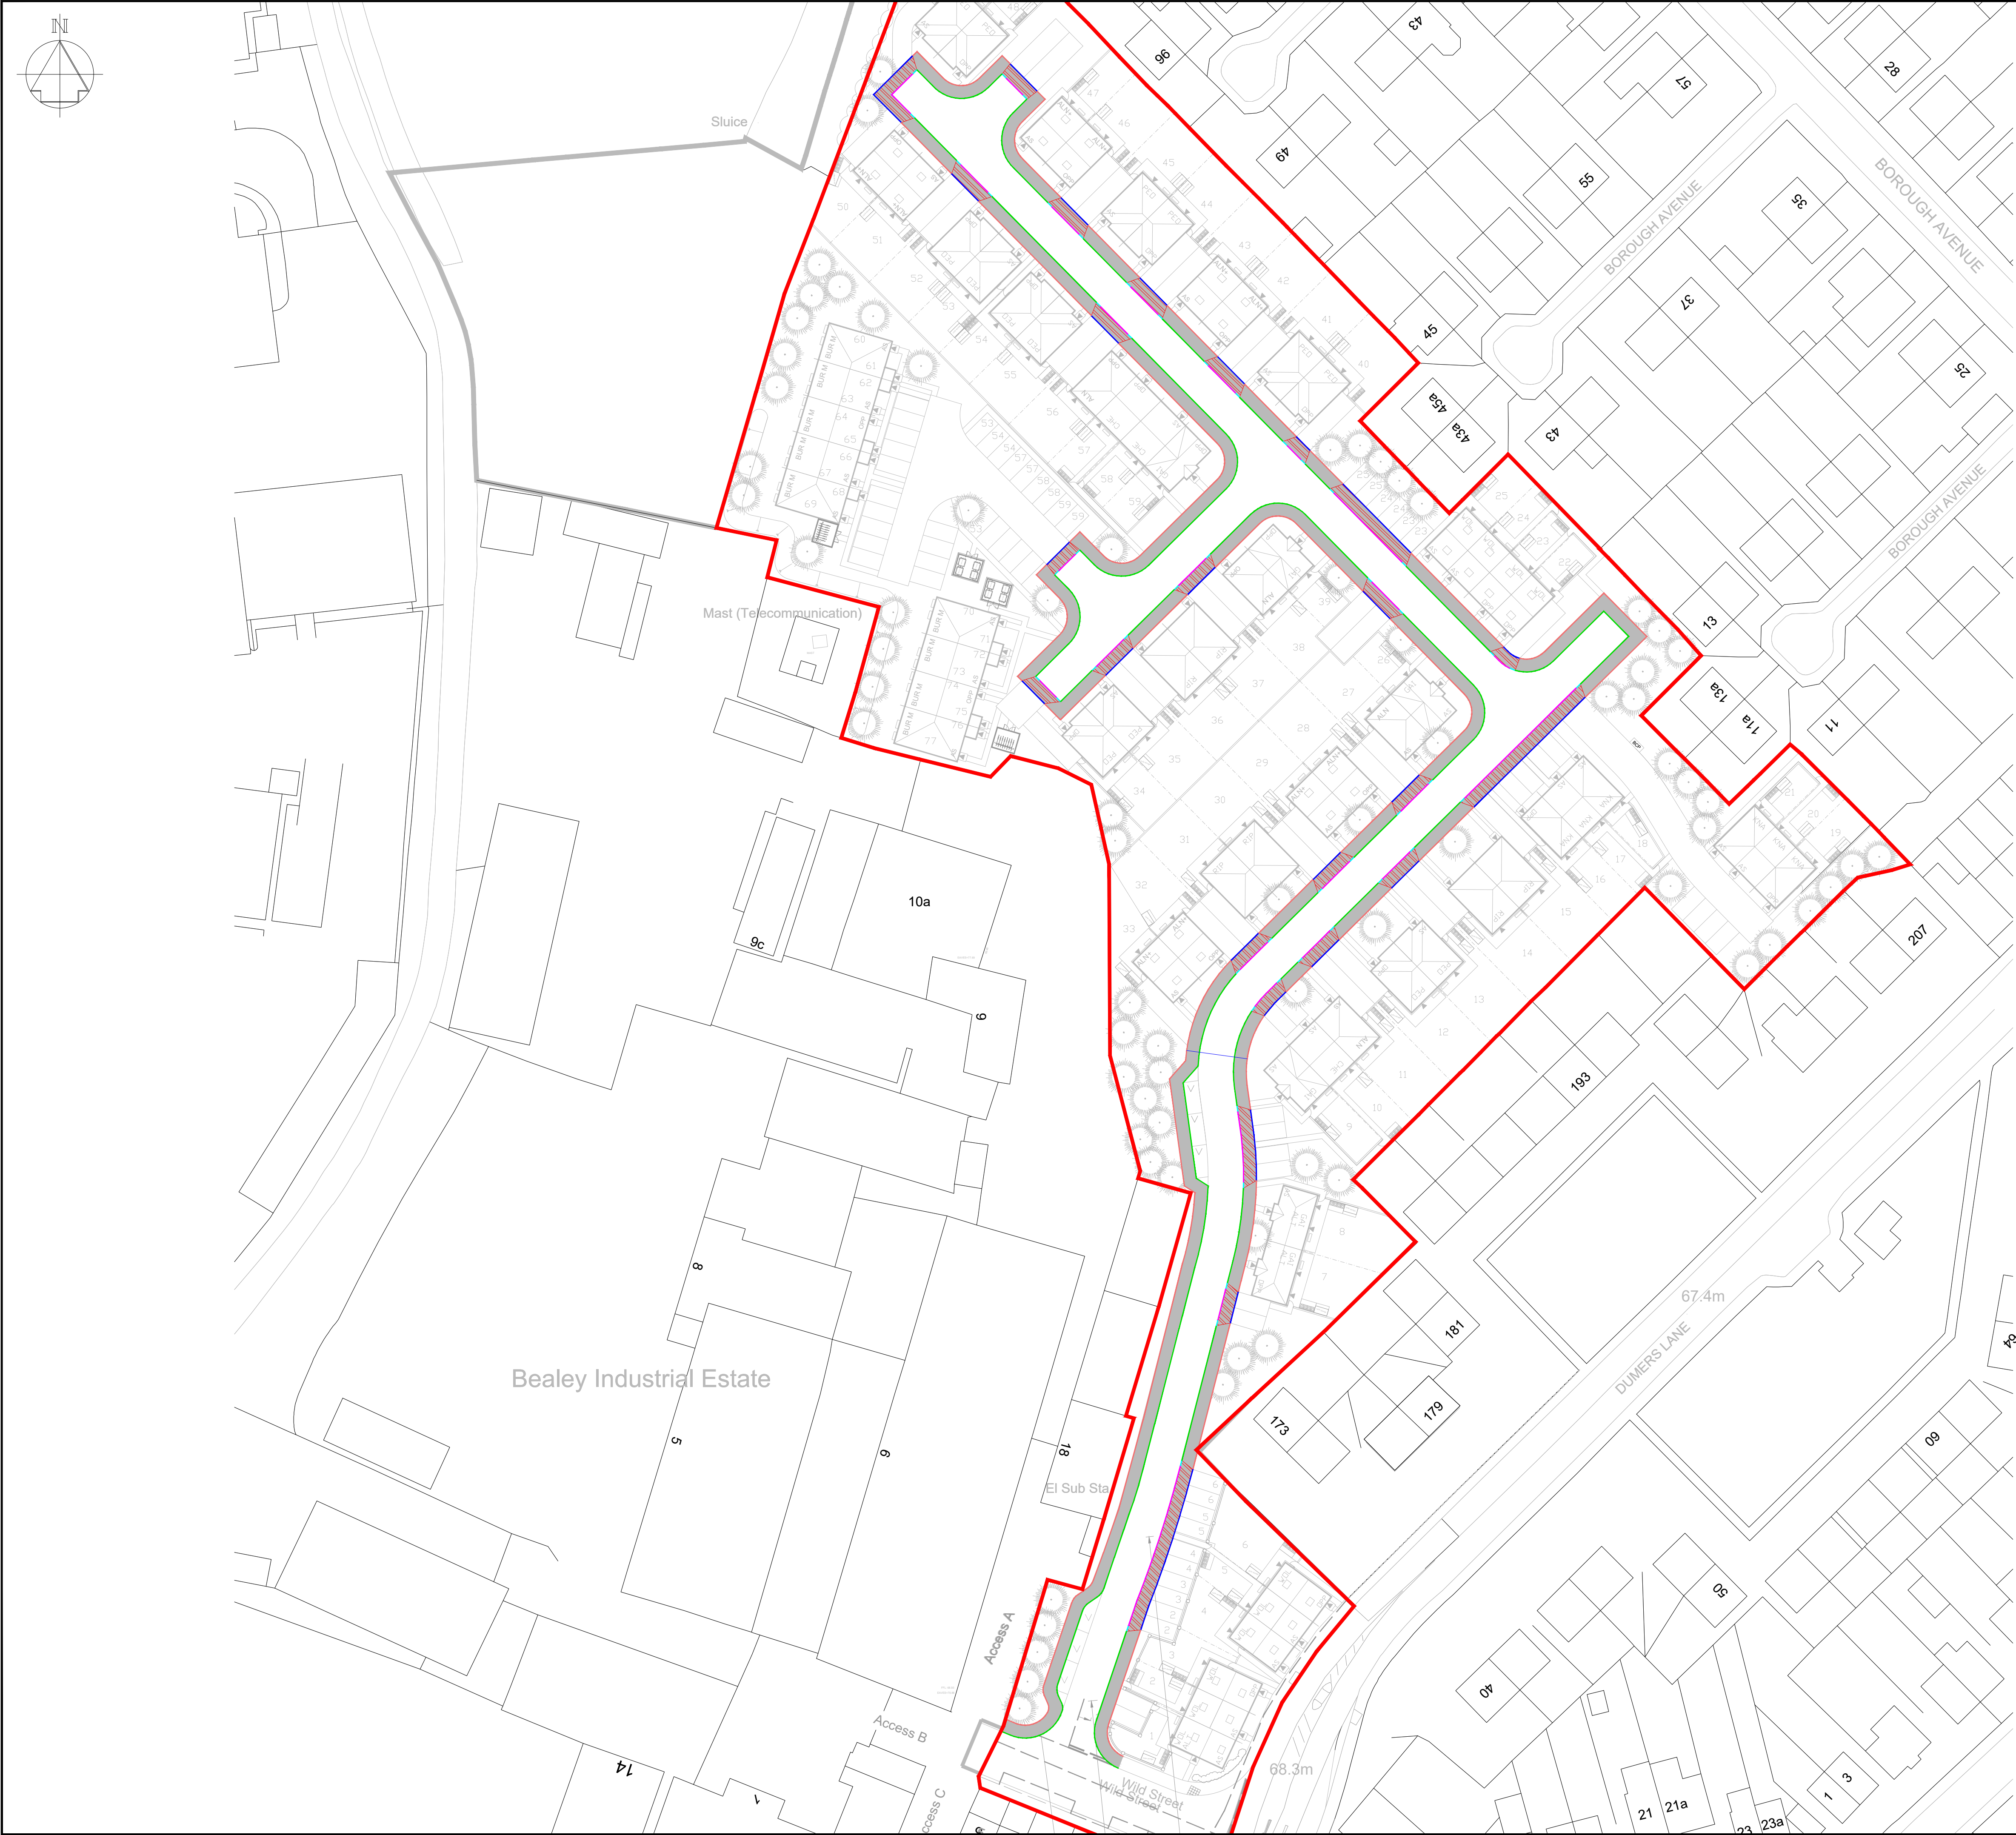

- GENERAL NOTES
- G1. DO NOT SCALE THIS DRAWING.
- G2. ANY DIMENSIONAL DISCREPANCIES SHOULD BE NOTIFIED TO THE ENGINEER IMMEDIATELY.
- G3. ALL DIMENSIONS ARE IN MILLIMETRES - (mm)
ALL LEVELS ARE IN METRES - (m) AND ARE ABOVE ORDNANCE DATUM AT NEWLYN, CORNWALL UNLESS NOTED OTHERWISE.
- G4. NORTH SHOWN INDICATIVE ONLY
- G5. THIS DRAWING IS TO BE READ IN CONJUNCTION WITH ALL RELEVANT SPECIFICATIONS, DRAWINGS, DETAILS AND OTHER DESIGN INFORMATION.
- G6. ALL DRAWINGS AND WRITTEN MATERIAL CONTAINED WITHIN, CONSTITUTE ORIGINAL AND UNPUBLISHED WORK OF THE ENGINEER AND MAY NOT BE DUPLICATED, USED, REPRODUCED OR DISCLOSED WITHOUT WRITTEN CONSENT OR EXPRESS PERMISSION FROM THE ENGINEER.
- G7. ALL INFORMATION CONTAINED IN THIS DOCUMENT IS COPYRIGHT ©
- G8. WHERE THE CONTRACTOR UNDERTAKES OR ENGAGES A THIRD PARTY TO UNDERTAKE TEMPORARY WORKS DESIGN, OR VARIES THE PELL FRISCHMANN DESIGN IN ANY WAY, THEN THE CONTRACTOR WILL TAKE FULL RESPONSIBILITY AND LIABILITY FOR ALL DESIGN ASPECTS, INCLUDING A DESIGN RISK ASSESSMENT. THE CONTRACTOR SHALL INFORM PELL FRISCHMANN OF ANY PROPOSED VARIANCES TO THE DESIGN.

- KEY
- HB2 KERB - 125mm UPSTAND
PROVIDE AND LAY 125x255mm HB2 PCC KERB WITH 125mm UPSTAND LAID AS DETAILED ON DRAWING 110081-PEL-HGN-01-DE-D-0001.
- BN KERB - 6mm UPSTAND
PROVIDE AND LAY 125x150mm BULLNOSED KERB WITH 6mm UPSTAND LAID AS DETAILED ON DRAWING 110081-PEL-HGN-01-DE-D-0001.
- BN KERB - 25mm UPSTAND
PROVIDE AND LAY 125x150mm BULLNOSED KERB WITH 25mm UPSTAND LAID AS DETAILED ON DRAWING 110081-PEL-HGN-01-DE-D-0001.
- TRANSITION KERB - VARYING UPSTAND
PROVIDE AND LAY TRANSITION KERB AS DETAILED ON DRAWING 110081-PEL-HGN-01-DE-D-0001.
- EDGING KERB - 0mm UPSTAND
PROVIDE AND LAY 50x200mm PCC EF FLAT TOP EDGING KERB LAID AS DETAILED ON DRAWING 110081-PEL-HGN-01-DE-D-0001.
- EDGING KERB - 50mm UPSTAND
PROVIDE AND LAY 50x200mm PCC EF FLAT TOP EDGING KERB LAID AS DETAILED ON DRAWING 110081-PEL-HGN-01-DE-D-0001.
- PROPOSED FULL DEPTH FOOTWAY
SURFACE COURSE: 20mm THICK AC6 DENSE SURF 100/150 (CLAUSE 909).
BINDER COURSE: 60mm THICK AC20 DENSE BIN 100/150 (CLAUSE 906).
SUB-BASE: 150mm THICK TYPE 1 SUB-BASE S.H.W CL. 801, 803.
- VEHICLE OVERRUN - FULL DEPTH
SURFACE COURSE: 20mm THICK AC6 DENSE SURF 100/150 (CLAUSE 909).
BINDER COURSE: 100mm THICK AC20 DENSE BIN 100/150 (CLAUSE 906).
SUB-BASE: 230mm THICK TYPE 1 SUB-BASE S.H.W CL. 801, 803.

P04	LAYOUT UPDATE	EP	AH	AH	23.03.25
P03	WESTCHURCH HOMES COMMENTS INCORPORATED	SA	LB	AH	12.09.25
P02	LAYOUT UPDATED	MLD	LB	AH	05.09.25
P01	FIRST ISSUE	HK	AH	MD	11.02.25
REV	DESCRIPTION	DRN	CHK	APP	DATE

Pell Frischmann

4th FLOOR, ONE ST JAMES SQUARE, MANCHESTER, M2 6DN
Telephone +44 (0)161 820 6689
Email: pfmanchester@pellfrischmann.com
www.pellfrischmann.com

Architect/Client/Contractor

Westchurch Homes

Project

DUMERS LANE

Drawing Title

KERBS AND FOOTWAYS

Drawing Status				
PRELIMINARY				
Drawn	Name	Date	Status Code	S3
Designed	H. KABIR	11.02.25	Scale	1:500
Eng Chk	A.HALL	11.02.25	Revision	P04
Approved	M. DAVIES	11.02.25		

Drawing No.

110081 - PEL - HKF - 01 - DR - C - 0001