


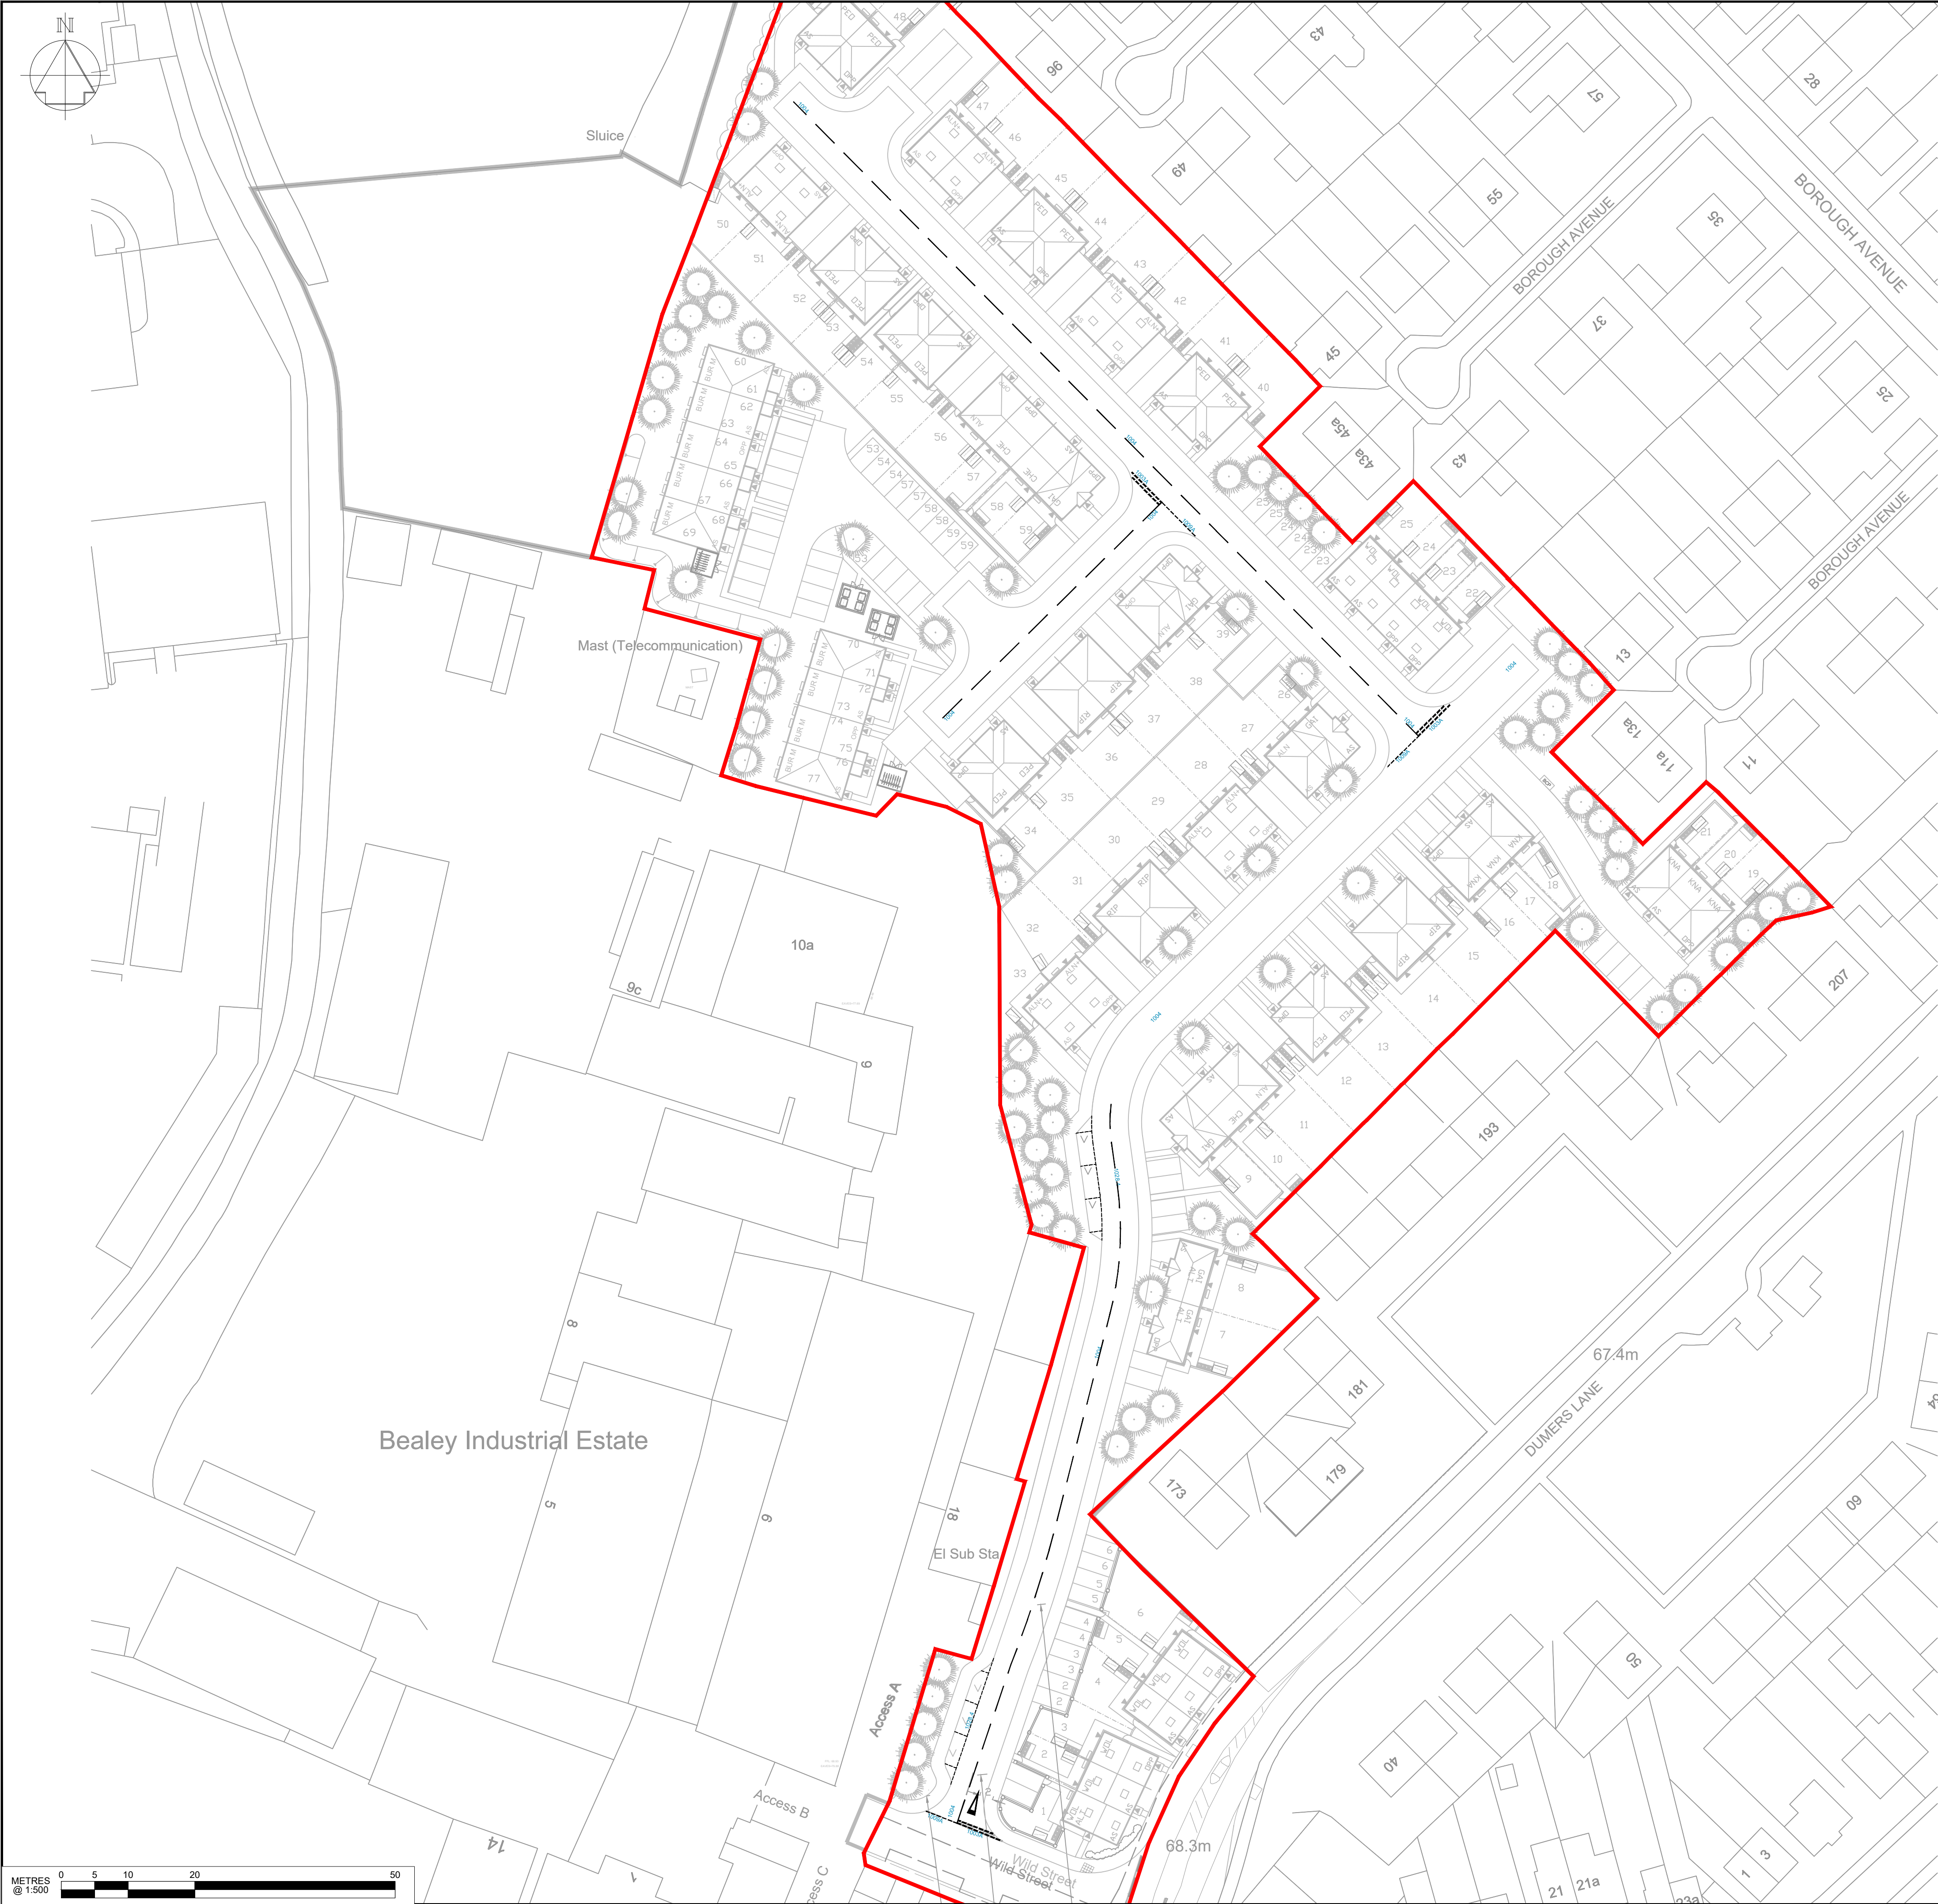

- GENERAL NOTES
- G1. DO NOT SCALE THIS DRAWING.
- G2. ANY DIMENSIONAL DISCREPANCIES SHOULD BE NOTIFIED TO THE ENGINEER IMMEDIATELY.
- G3. ALL DIMENSIONS ARE IN MILLIMETRES - (mm)
ALL LEVELS ARE IN METRES - (m) AND ARE ABOVE ORDNANCE DATUM AT NEWLYN, CORNWALL UNLESS NOTED OTHERWISE.
- G4. NORTH SHOWN INDICATIVE ONLY
- G5. THIS DRAWING IS TO BE READ IN CONJUNCTION WITH ALL RELEVANT SPECIFICATIONS, DRAWINGS, DETAILS AND OTHER DESIGN INFORMATION.
- G6. ALL DRAWINGS AND WRITTEN MATERIAL CONTAINED WITHIN, CONSTITUTE ORIGINAL AND UNPUBLISHED WORK OF THE ENGINEER AND MAY NOT BE DUPLICATED, USED, REPRODUCED OR DISCLOSED WITHOUT WRITTEN CONSENT OR EXPRESS PERMISSION FROM THE ENGINEER.
- G7. ALL INFORMATION CONTAINED IN THIS DOCUMENT IS COPYRIGHT ©
- G8. WHERE THE CONTRACTOR UNDERTAKES OR ENGAGES A THIRD PARTY TO UNDERTAKE TEMPORARY WORKS DESIGN, OR VARIES THE PELL FRISCHMANN DESIGN IN ANY WAY, THEN THE CONTRACTOR WILL TAKE FULL RESPONSIBILITY AND LIABILITY FOR ALL DESIGN ASPECTS, INCLUDING A DESIGN RISK ASSESSMENT. THE CONTRACTOR SHALL INFORM PELL FRISCHMANN OF ANY PROPOSED VARIANCES TO THE DESIGN.
- G9. THIS DRAWING REFERENCES APD PLANNING LAYOUT REVISION P.

KEY

1009A PROPOSED ROAD MARKINGS AND TSRGD REFERENCE (REFER TO ROAD MARKING SCHEDULE FOR DETAILS).

P04	LAYOUT CHANGE	IC	EP	AH	20.03.26
P03	WESTCHURCH HOMES COMMENTS INCORPORATED	SA	LB	AH	12.09.25
P02	LAYOUT UPDATED	MLD	LB	AH	12.08.25
P01	FIRST ISSUE	SN	AH	MD	10.02.25
REV	DESCRIPTION	DRN	CHK	APP	DATE

Pell Frischmann
4th FLOOR, ONE ST JAMES SQUARE, MANCHESTER, M2 6DN
Telephone +44 (0)161 820 6689
Email: pfmmanchester@pellfrischmann.com
www.pellfrischmann.com



Project

DUMERS LANE

Drawing Title

ROAD MARKINGS

DRAWING STATUS			
DETAILED DESIGN			
Drawn	Name	Date	Status Code
Designed	S.NAZIR	10.02.25	S3
Eng Chk	S.NAZIR	10.02.25	Scale
Approved	A.HALL	10.02.25	1:500
	M.DAVIES	10.02.25	Revision
			P04

Drawing No.

110081 - PEL - HMK - 01 - DR - C - 0001

ROAD MARKINGS SCHEDULE		
TSRGD 2002 Diag. No.	TSRGD 2016 REF.	Description
1003A	S-9 P-6 I-3	600mm LENGTH: 300mm GAP: 200mm WIDTH
1004	S-11 P-4 I-2	100mm WIDTH: 4000mm LENGTH: 2000mm GAP
1009A	S-11 P-4 I-8	600mm LENGTH: 300mm GAP: 100mm WIDTH
1028.4	S-7 P-4 I-6	600mm LENGTH: 600mm GAP: 50mm WIDTH