

Notes





This drawing is the property of IDC Architecture Ltd and copyright is reserved by them. This drawing is not to be copied or disclosed by or to any unauthorised persons without the prior written consent of IDC Architecture Ltd.

Do not scale from this drawing.

All dimensions are to be checked on site prior to construction, manufacture of any components and ordering of materials and equipment.

Any discrepancies are to be reported to the architect for clarification.

All materials and workmanship to be in accordance with the current British Standards and codes of practice.

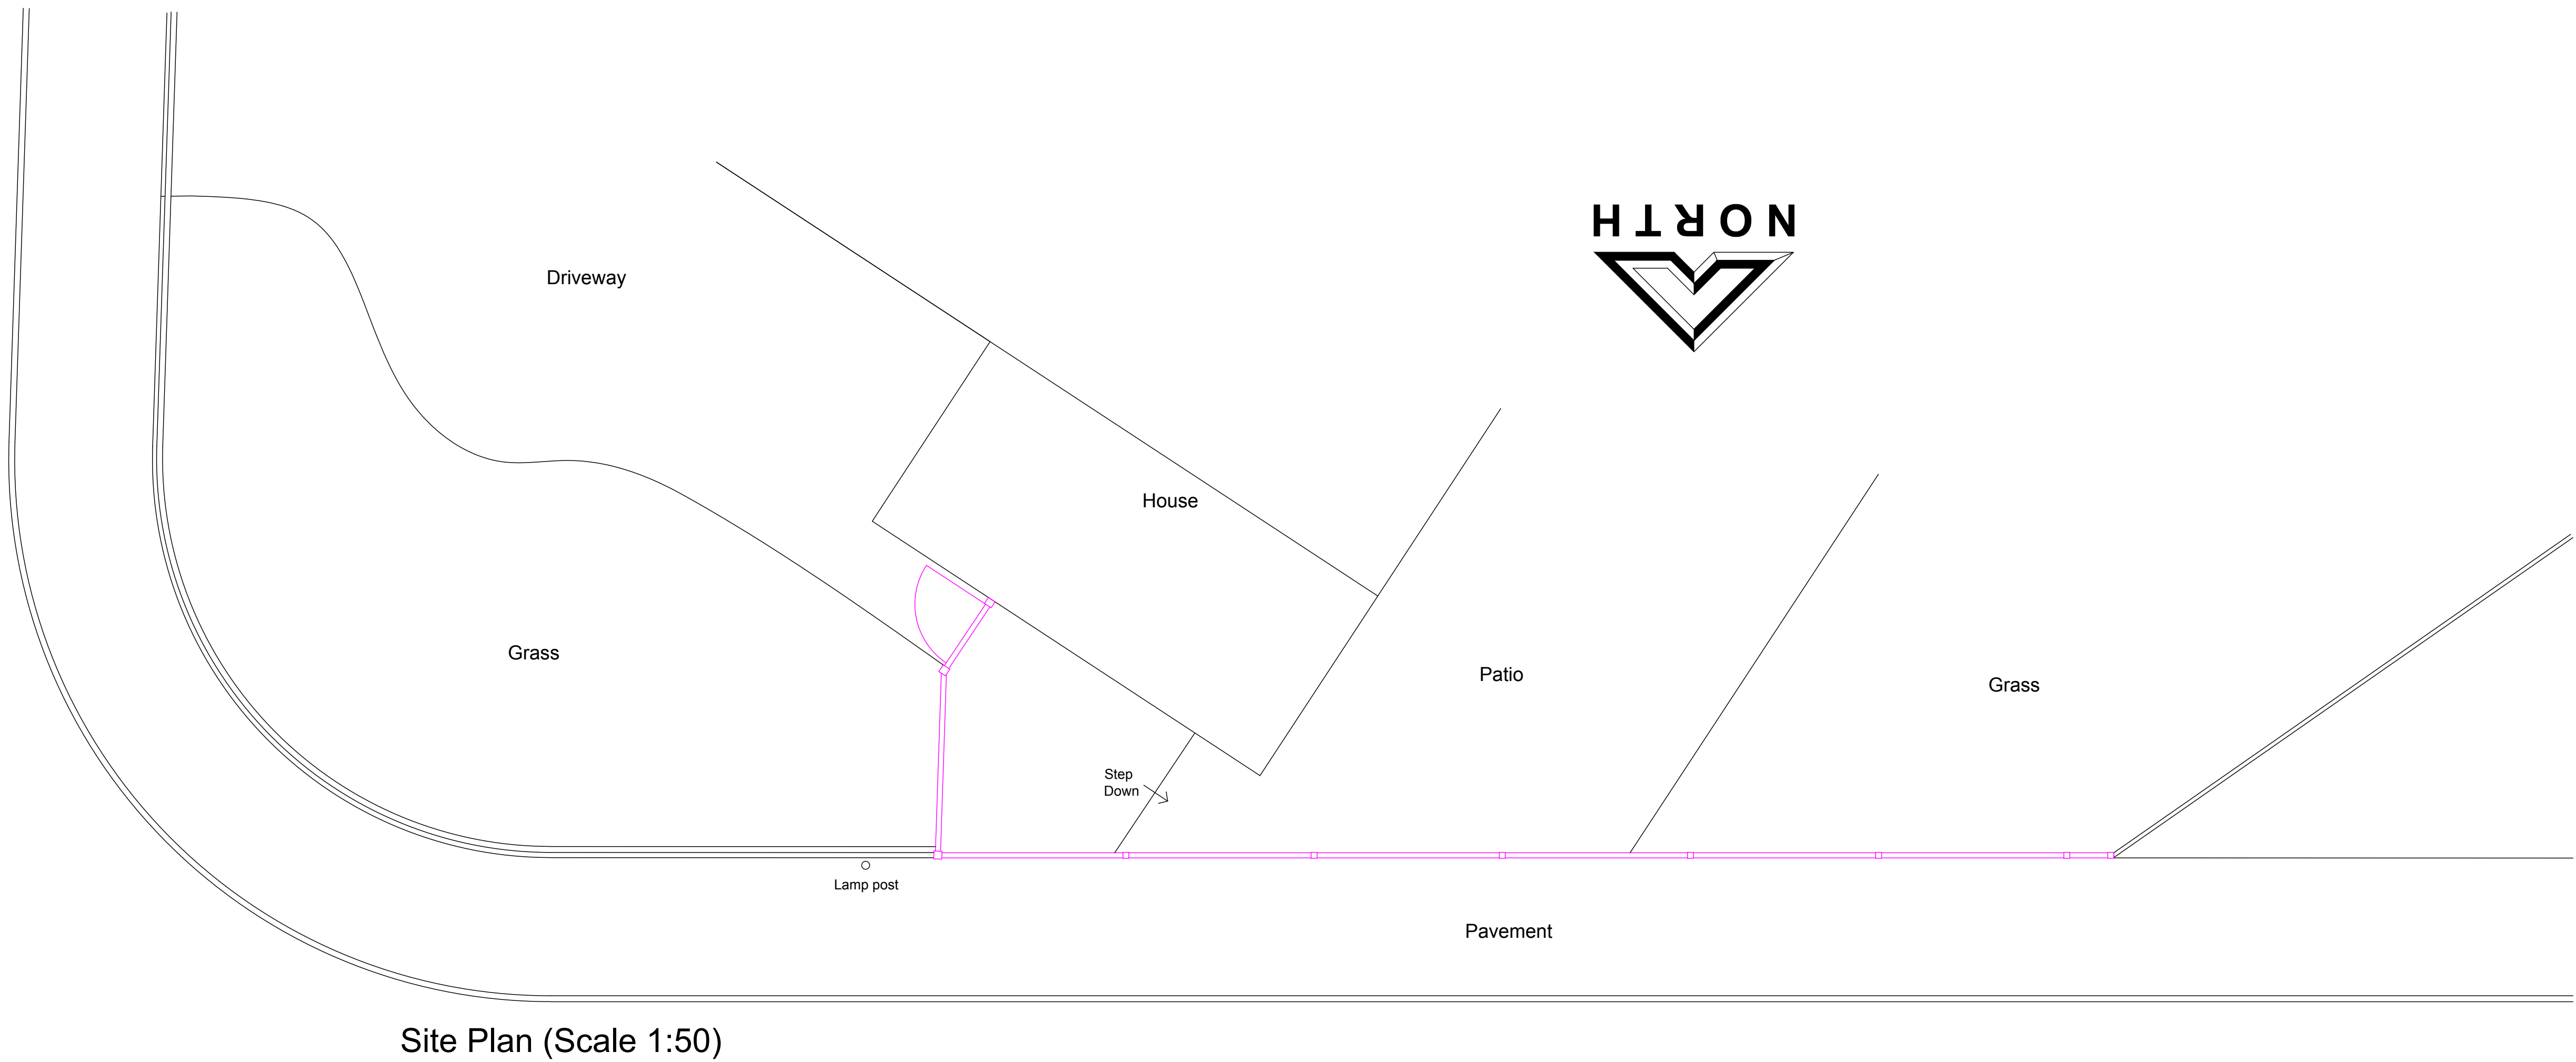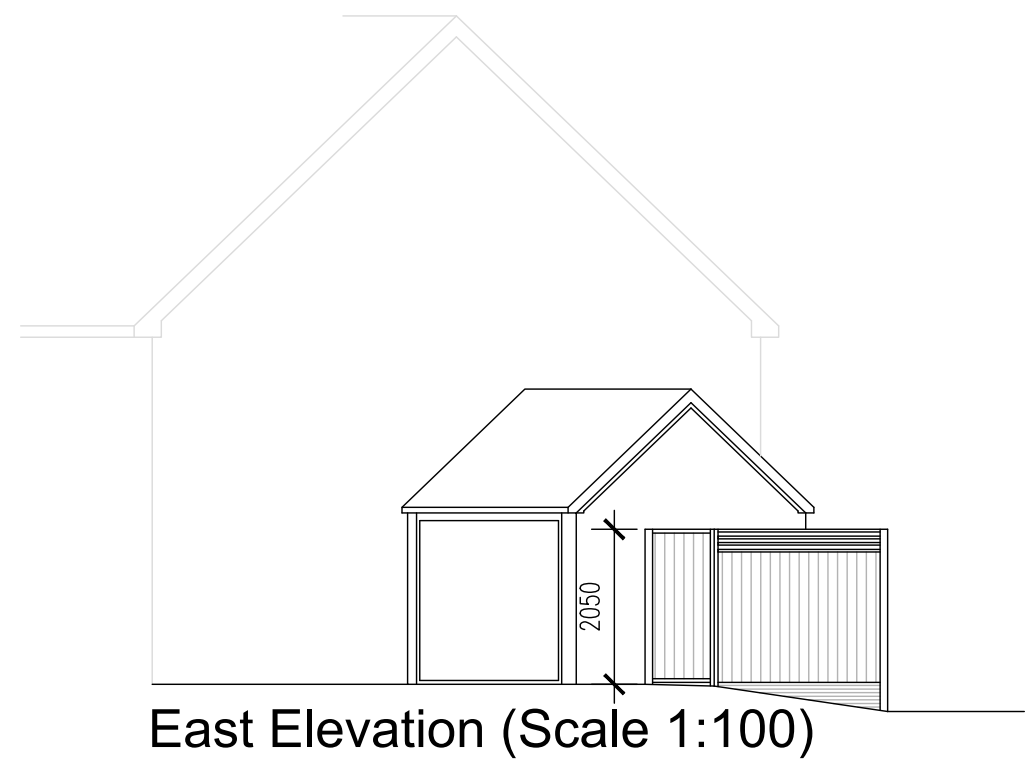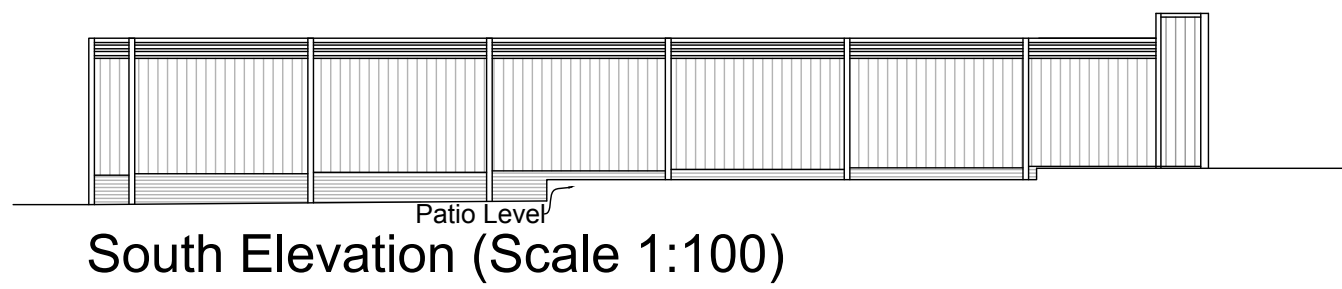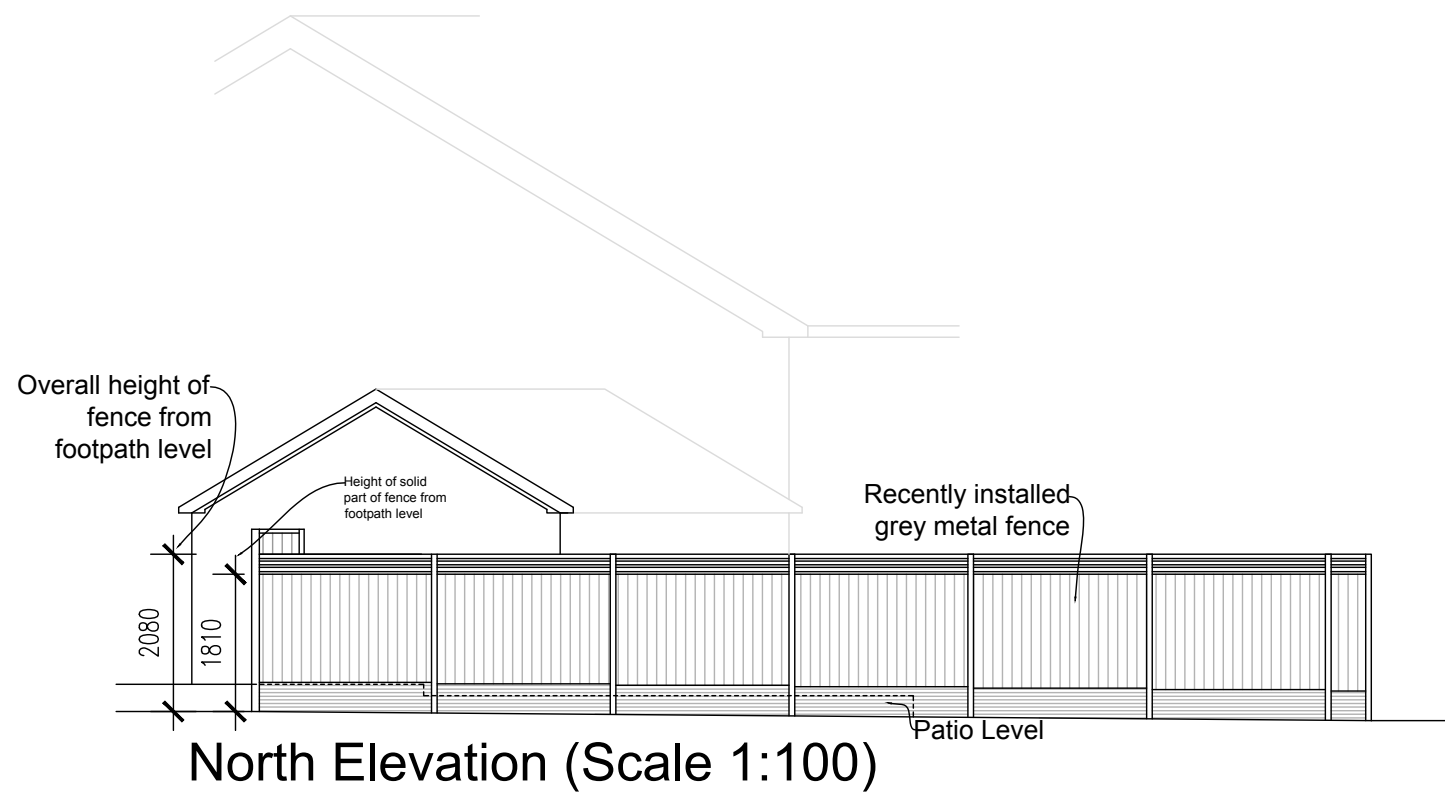

B	10/12/2025	MJ	Elevations added
A	11/11/2025	MJ	General updates
Rev	Date	Drawn by	Comments

Client

Mr & Mrs Ferguson

Project

5 Chapel Grove, Radcliffe, M26 1YP

Replacement Fence

Drawing	Proposed (Current) Elevations
Date	October 2025
Drawn by	MJ
Scales	As Listed @ A1

Job No - Dwg No - Rev

HA25026 - 02 - B



IDC Home
Architecture

5-11 Eagle Street, Accrington, Lancashire, BB5 1LN
T: 01254 232007 E: homearchitecture@email-idc.co.uk