



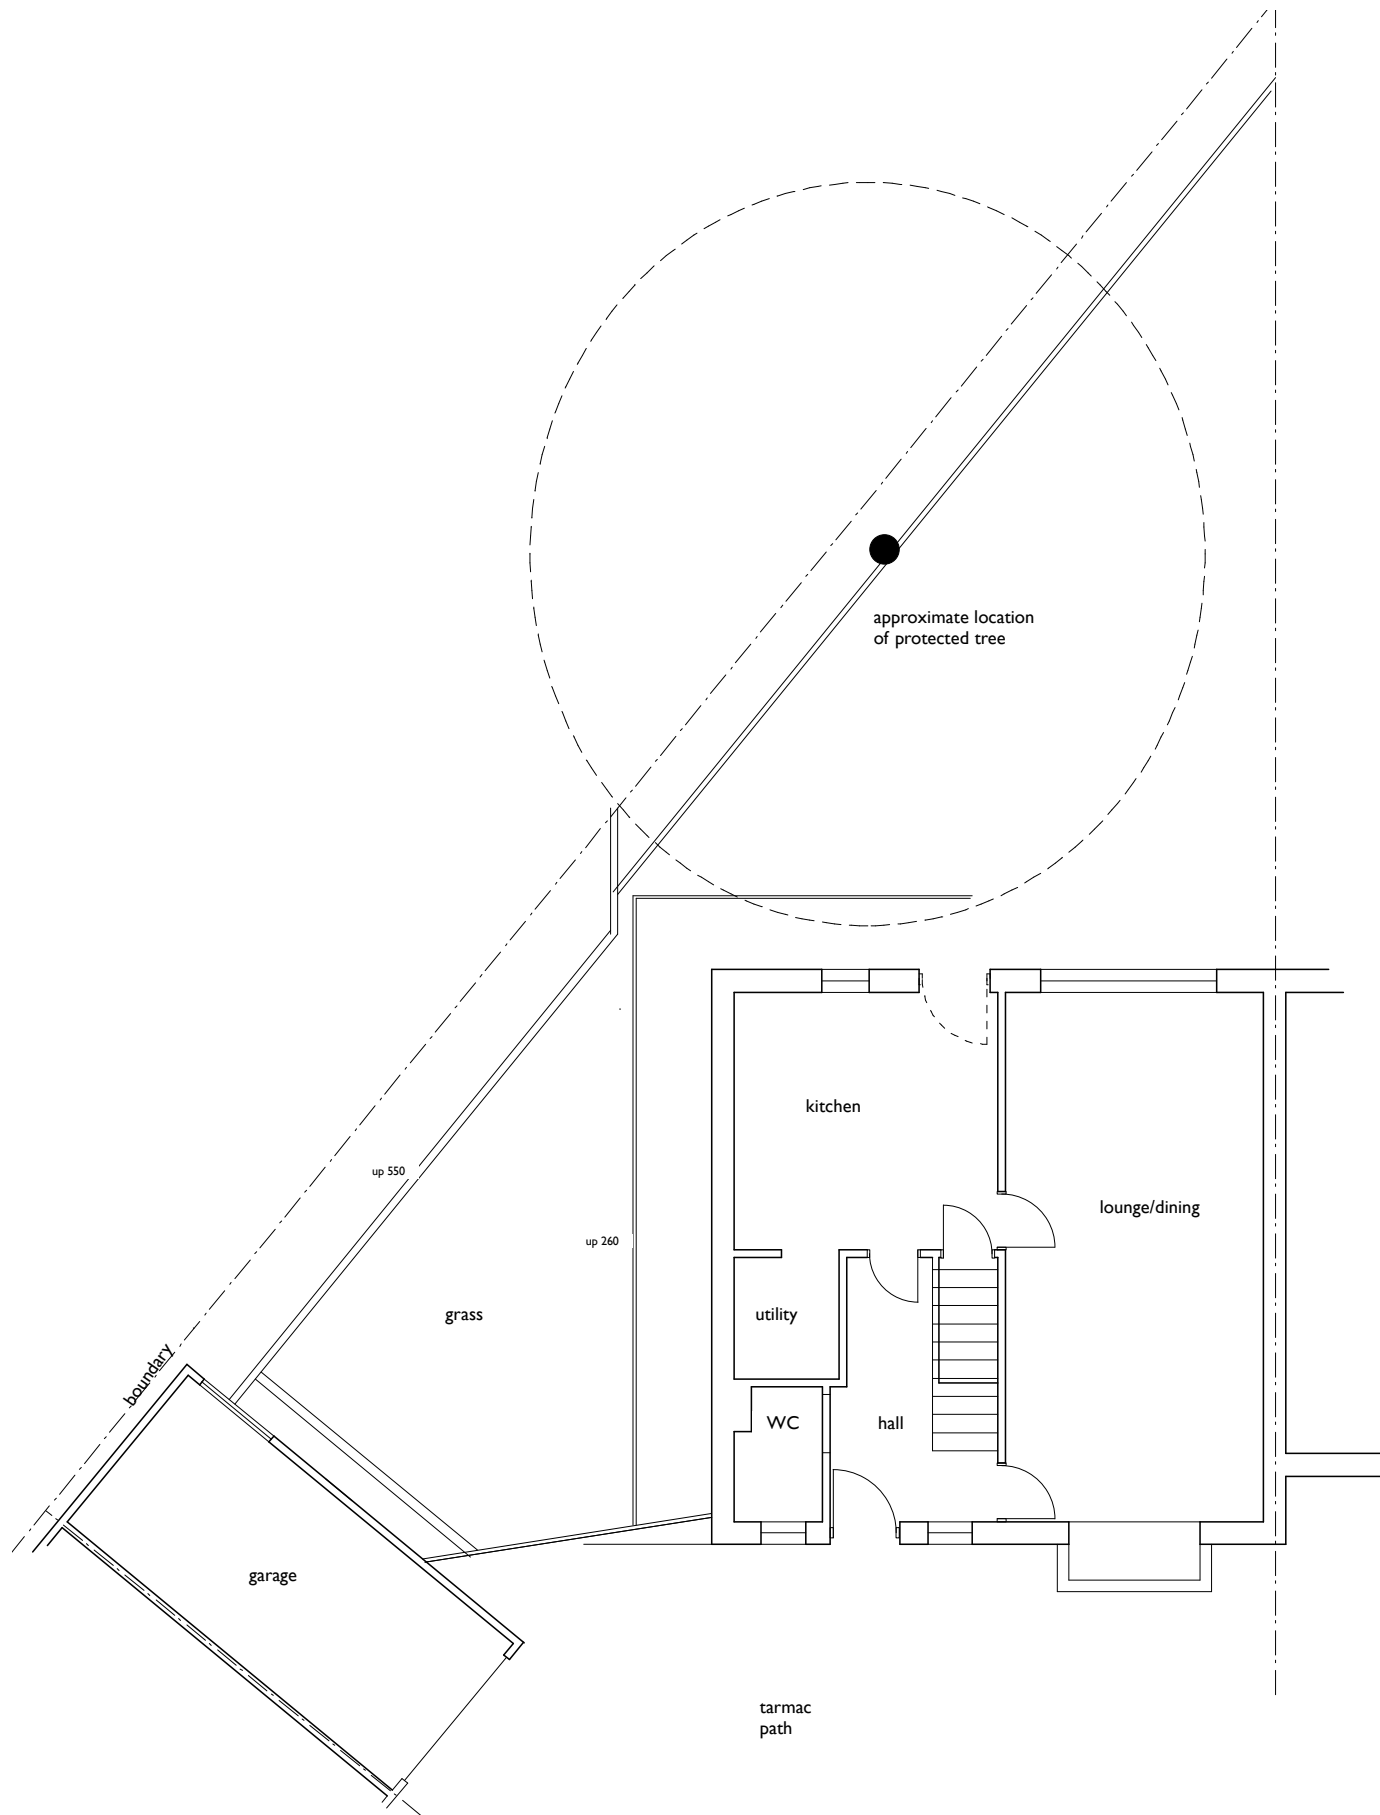

existing site plan

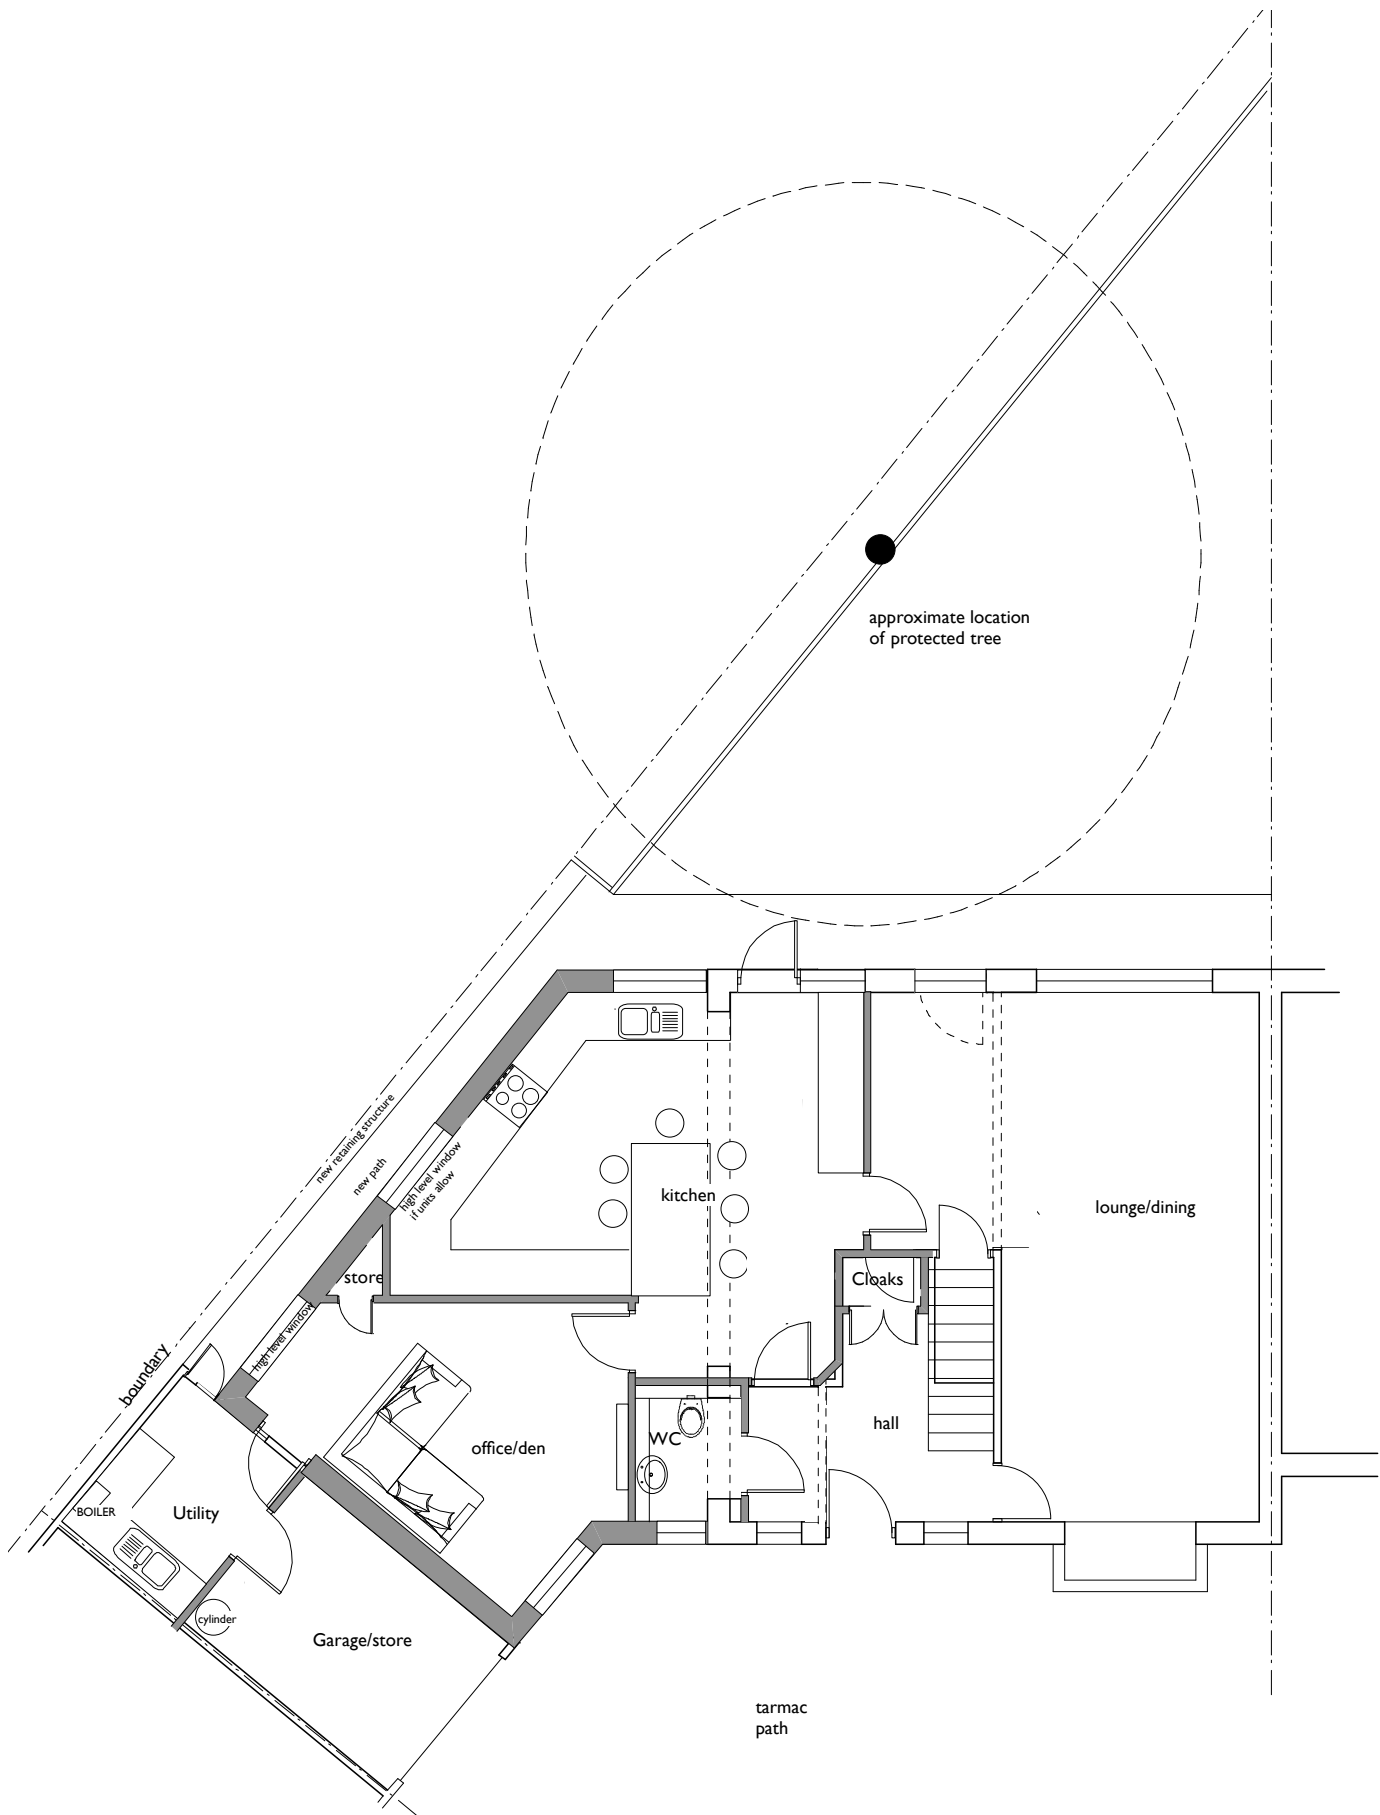

proposed site plan

