



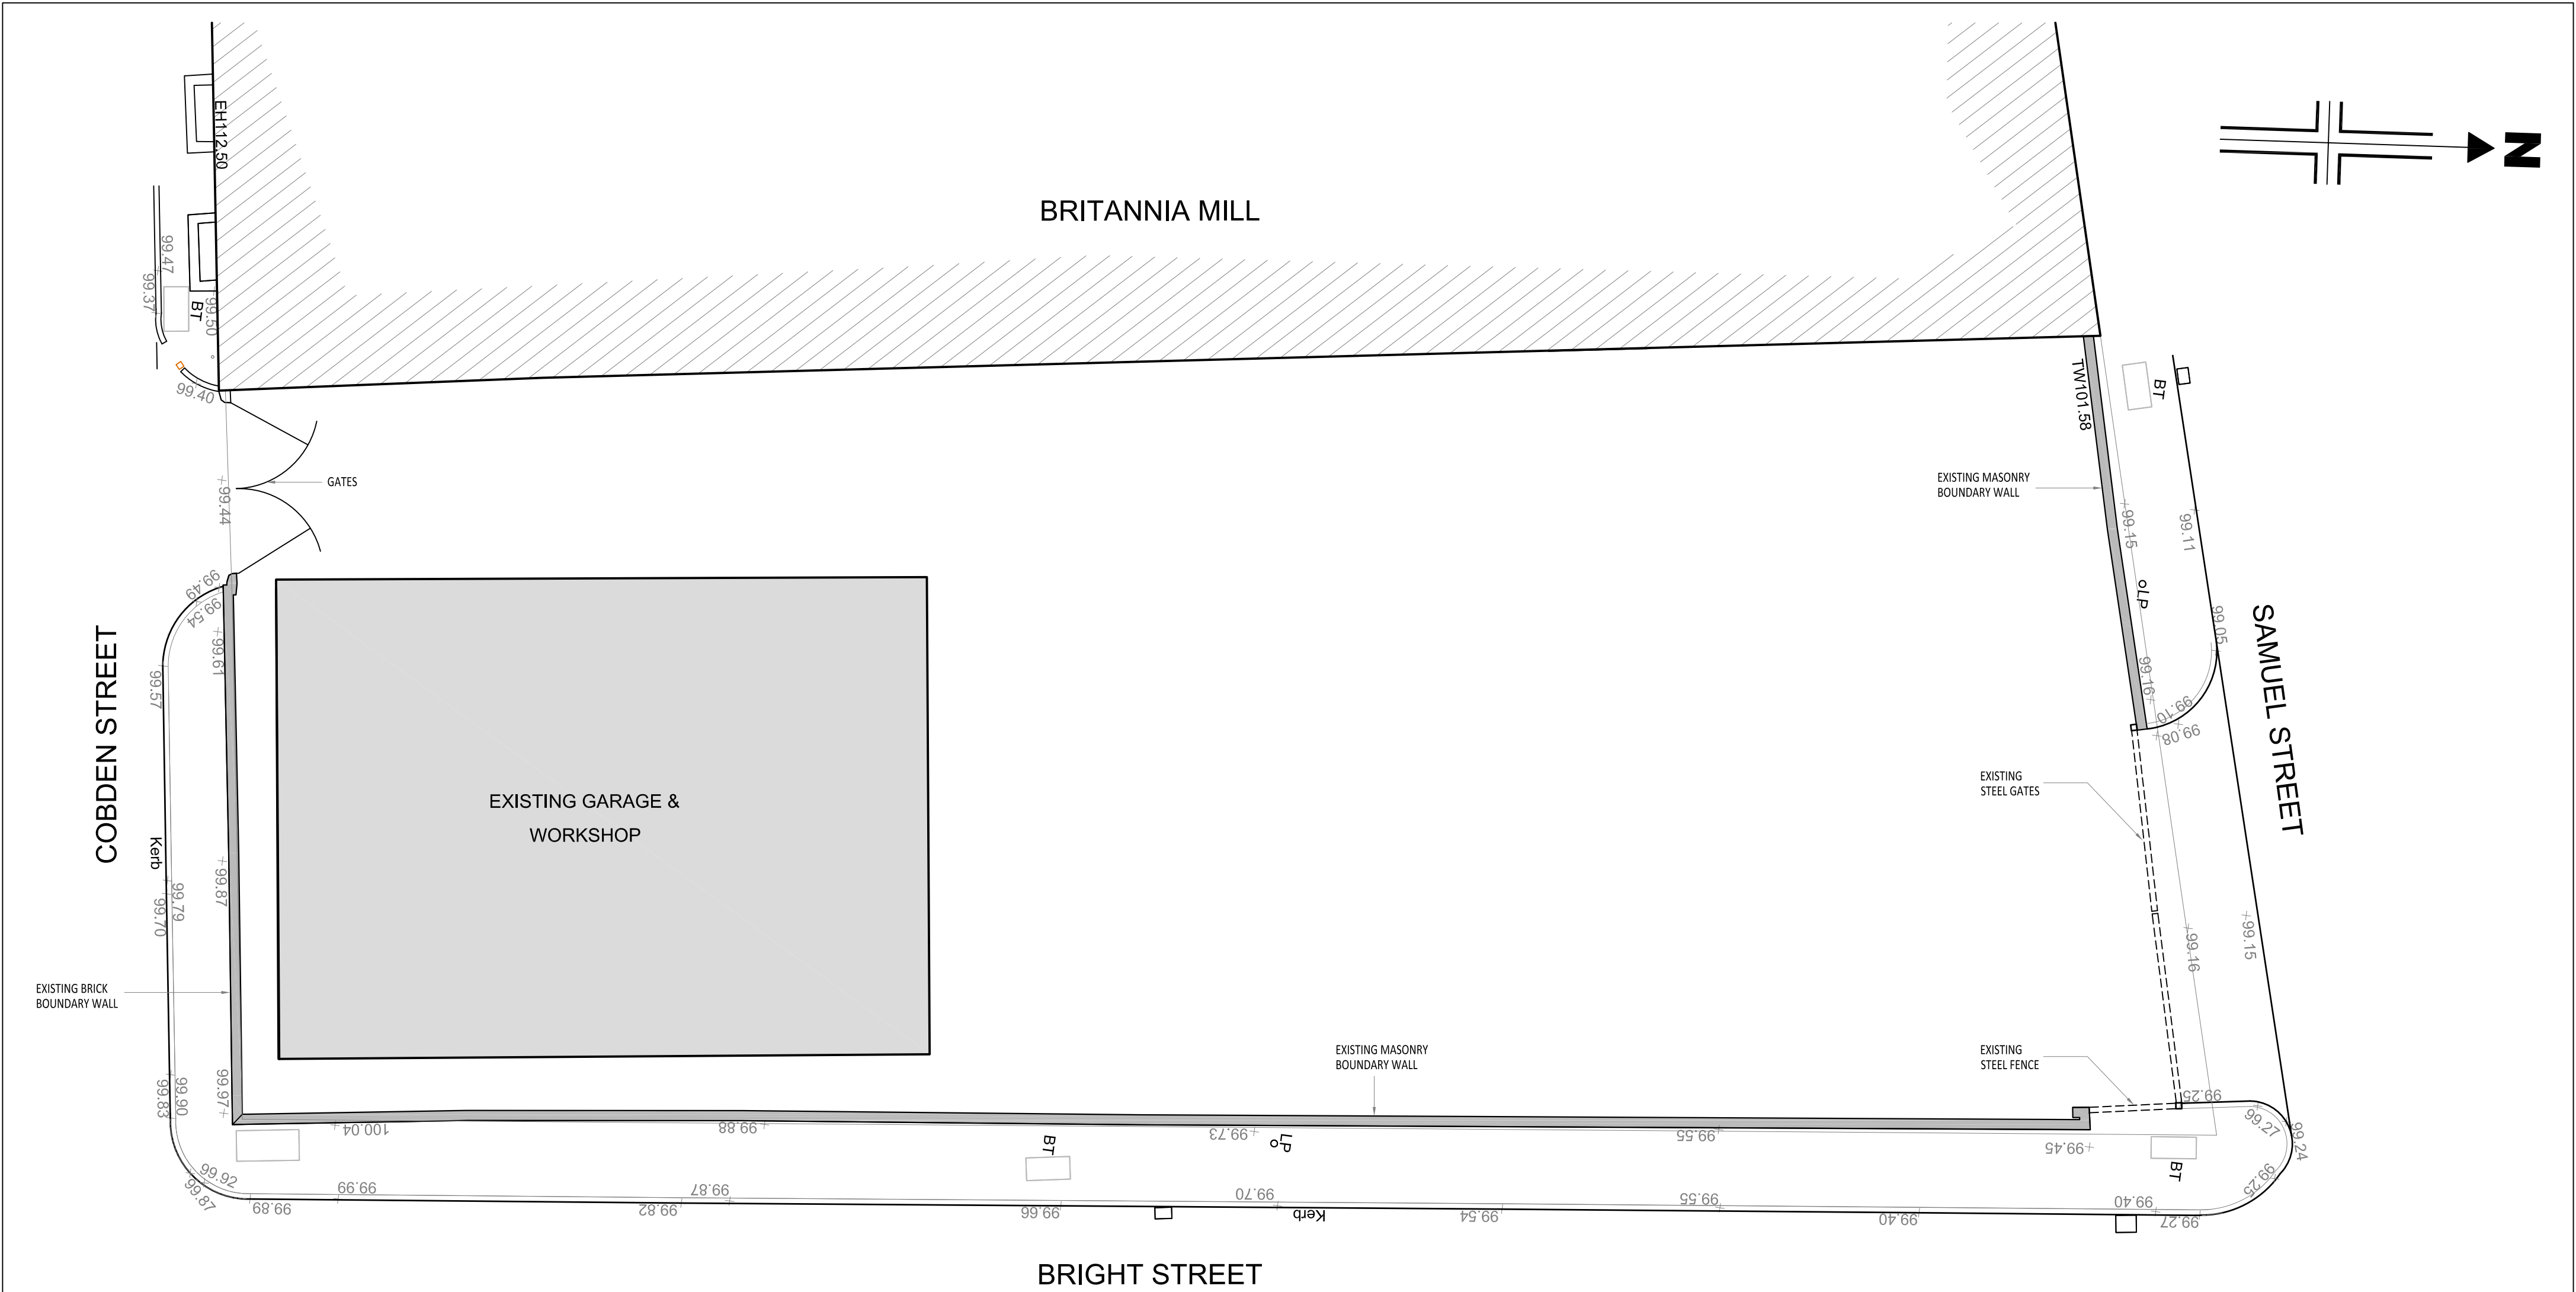

EXISTING LAYOUT

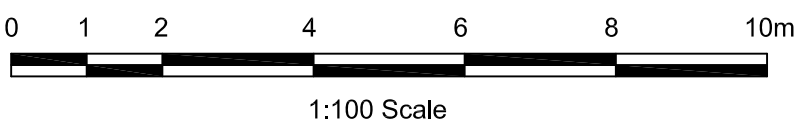

Mountford Properties Ltd						
Proposed Extension to Britannia Mill				Scale		
				1:100 @ A2		
Plan as Existing				Drawn	Checked	Approved
				HP	DME	DME
www.psadesign.co.uk mail@psadesign.co.uk  engineering your environment CIVIL, STRUCTURAL, GEOTECHNICAL, TRANSPORT				Drwg No.		
				A3568/PL02		
PSA Design The Old Bank House 6 Berry Lane, Longridge Preston, PR3 3JA Tel. 01772 786066 Fax. 01772 786265				Date		
				July 2021		
				Rev.		