


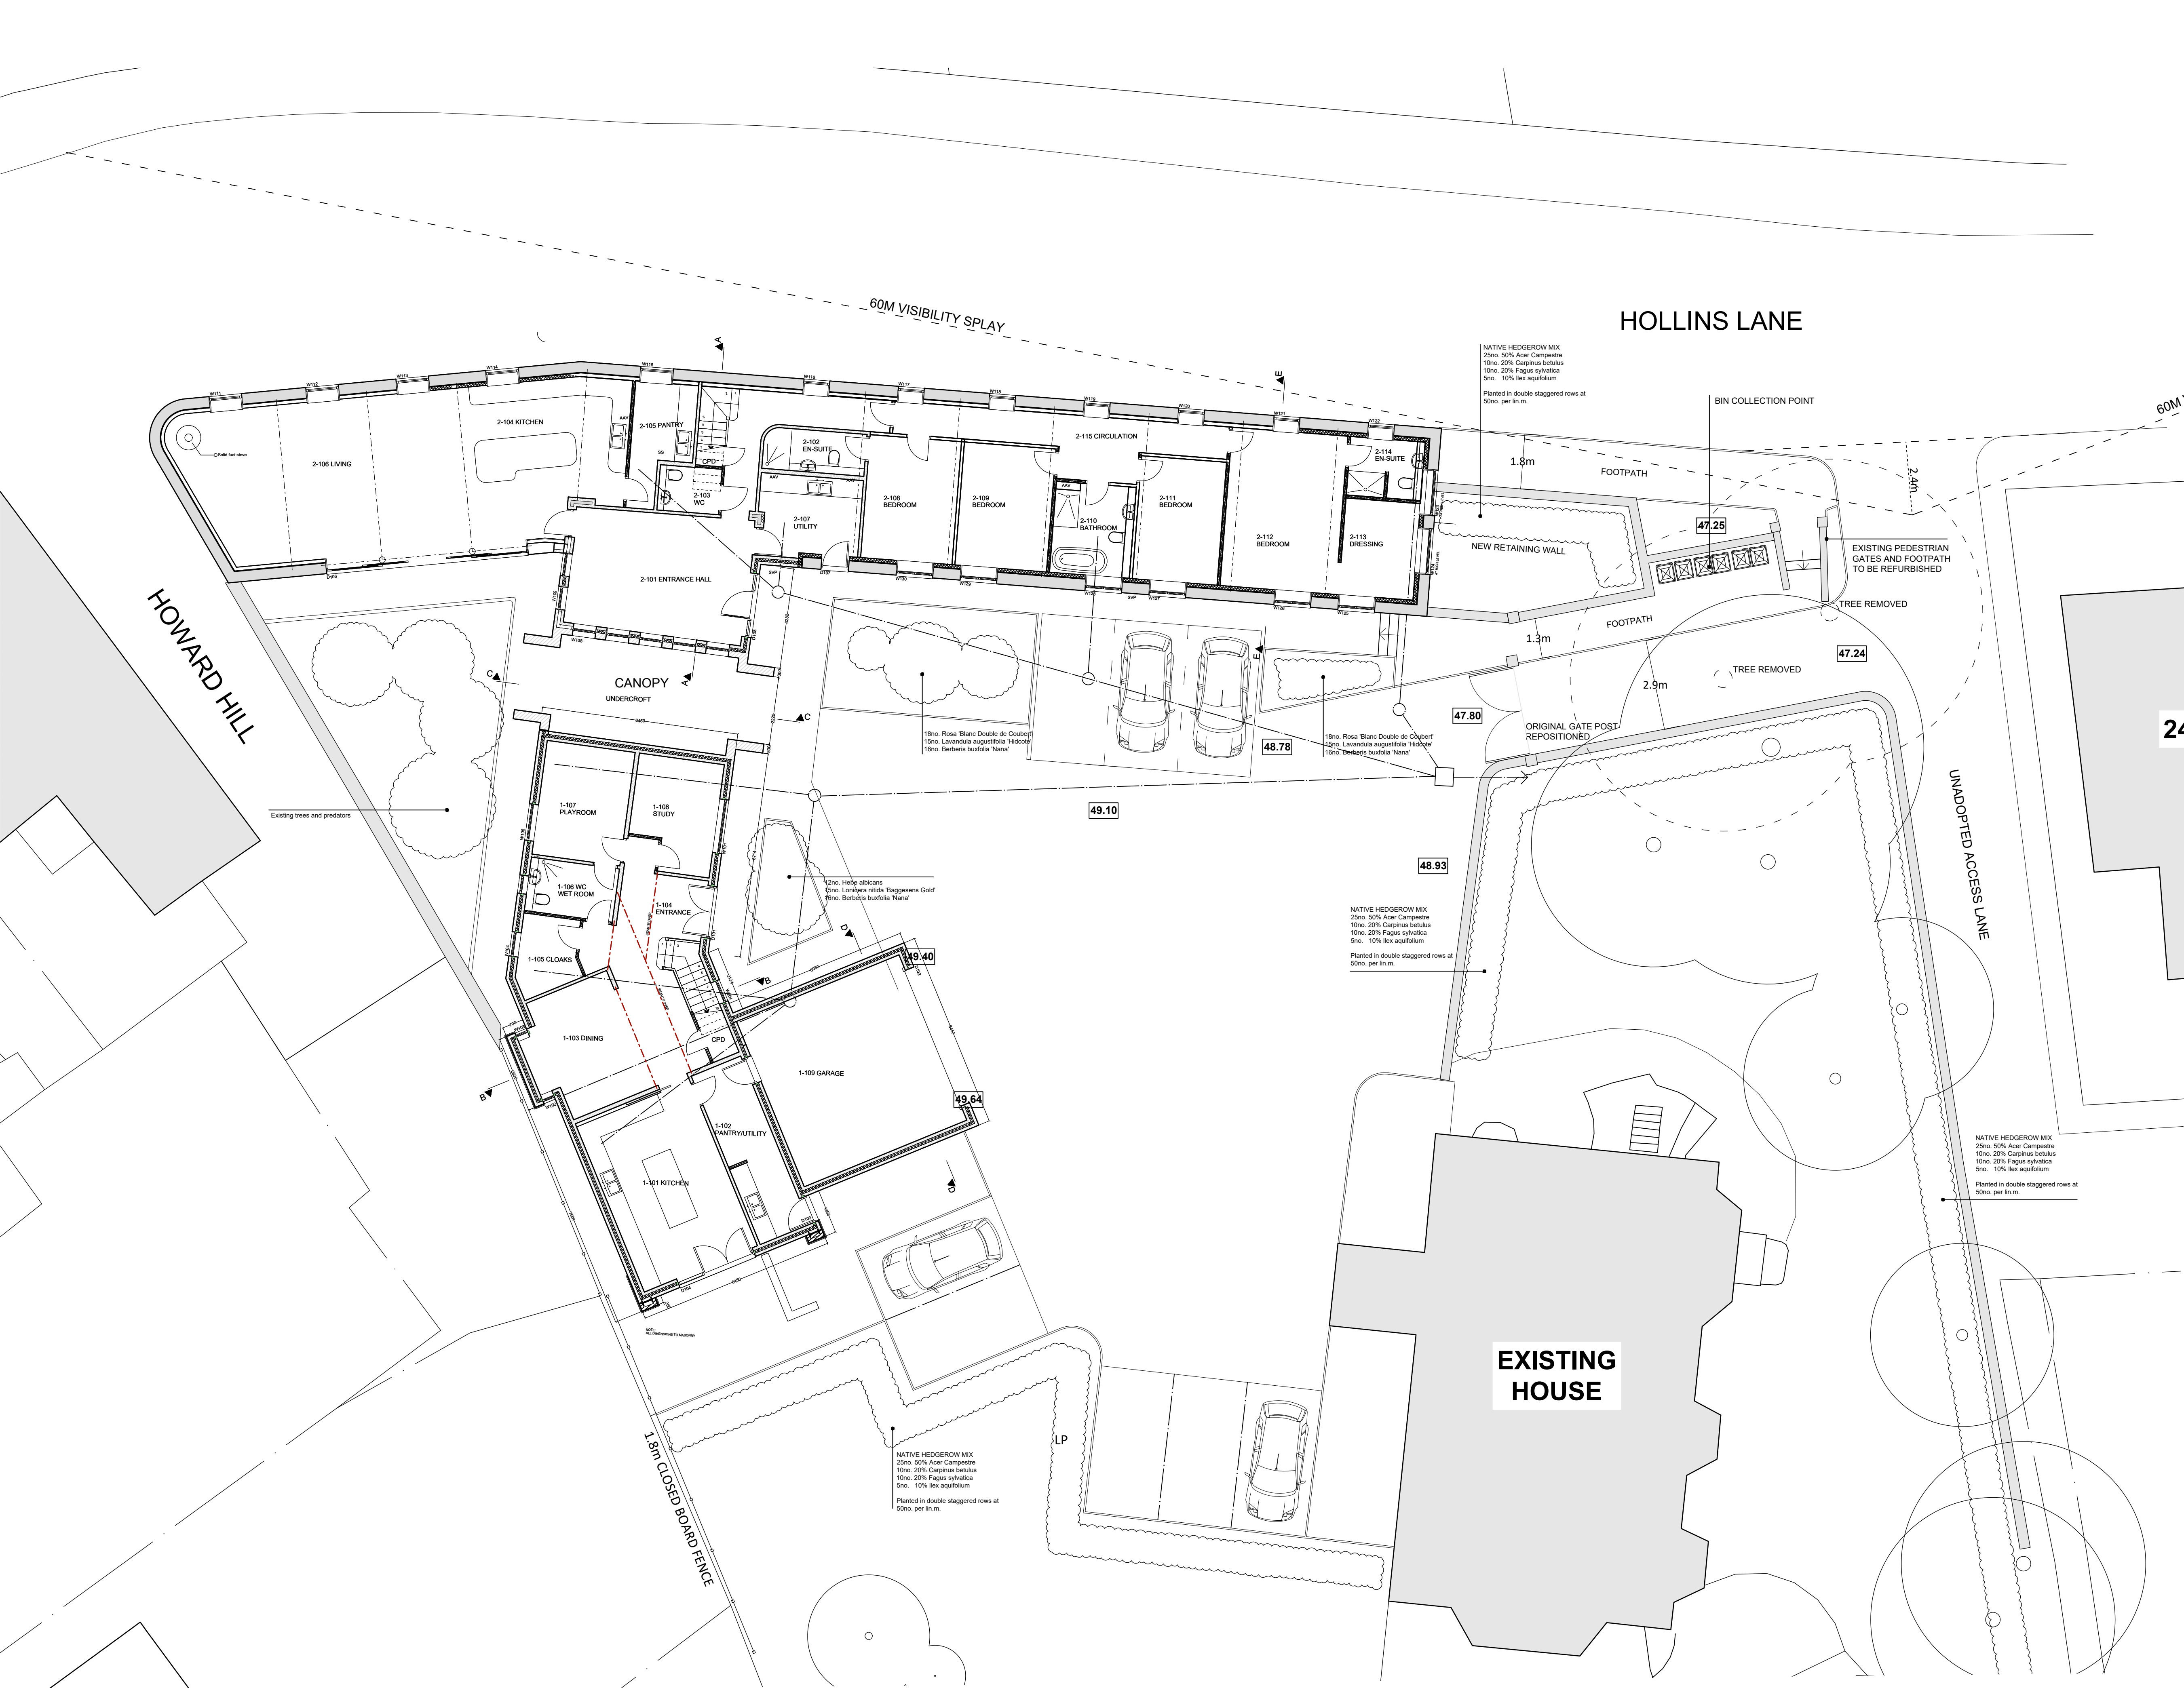


- NOTES
- This drawing is copyright. No unauthorised copying of drawing without the express permission of the architect.
 - Do not scale from prints. Use figure dimensions only.
 - Contractors to check all dimensions on site prior to commencement of works.
 - All works to be carried out in accordance with current statutory Health and Safety Regulations.
 - This drawing is to be read in conjunction with all relevant consultants' and / or specialists' drawings / documents and any discrepancies or variations are to be notified to the architect before affected work commences.

REV.	AMENDMENTS	DATE
A	Floor Plans Altered	06/20
B	Gable elevation altered and additional parking added	25/08/20
C	Footpath added bin and store repositioned	21/09/20
D	Vegetation noted added	20/05/21
G	Floor Plans Updated	05/22

PROPOSED SITE with GROUND FLOOR LAYOUT

1:100

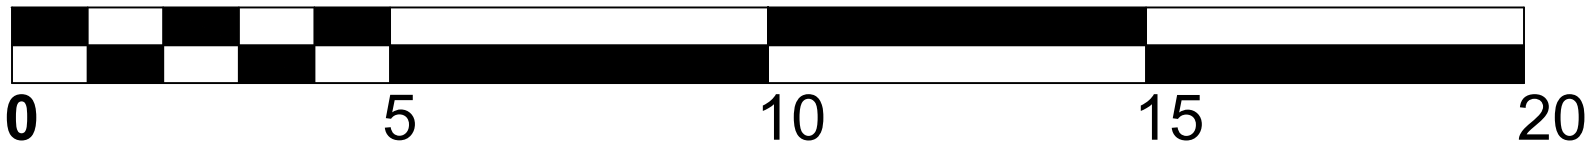

JOHN HOLT ARCHITECTS LTD.

3 MANCHESTER ROAD BURY LANCASHIRE BL9 0DR
TELEPHONE 0161 764 8314 E-MAIL mail@holtarchitects.co.uk

DO NOT SCALE DRAWING