



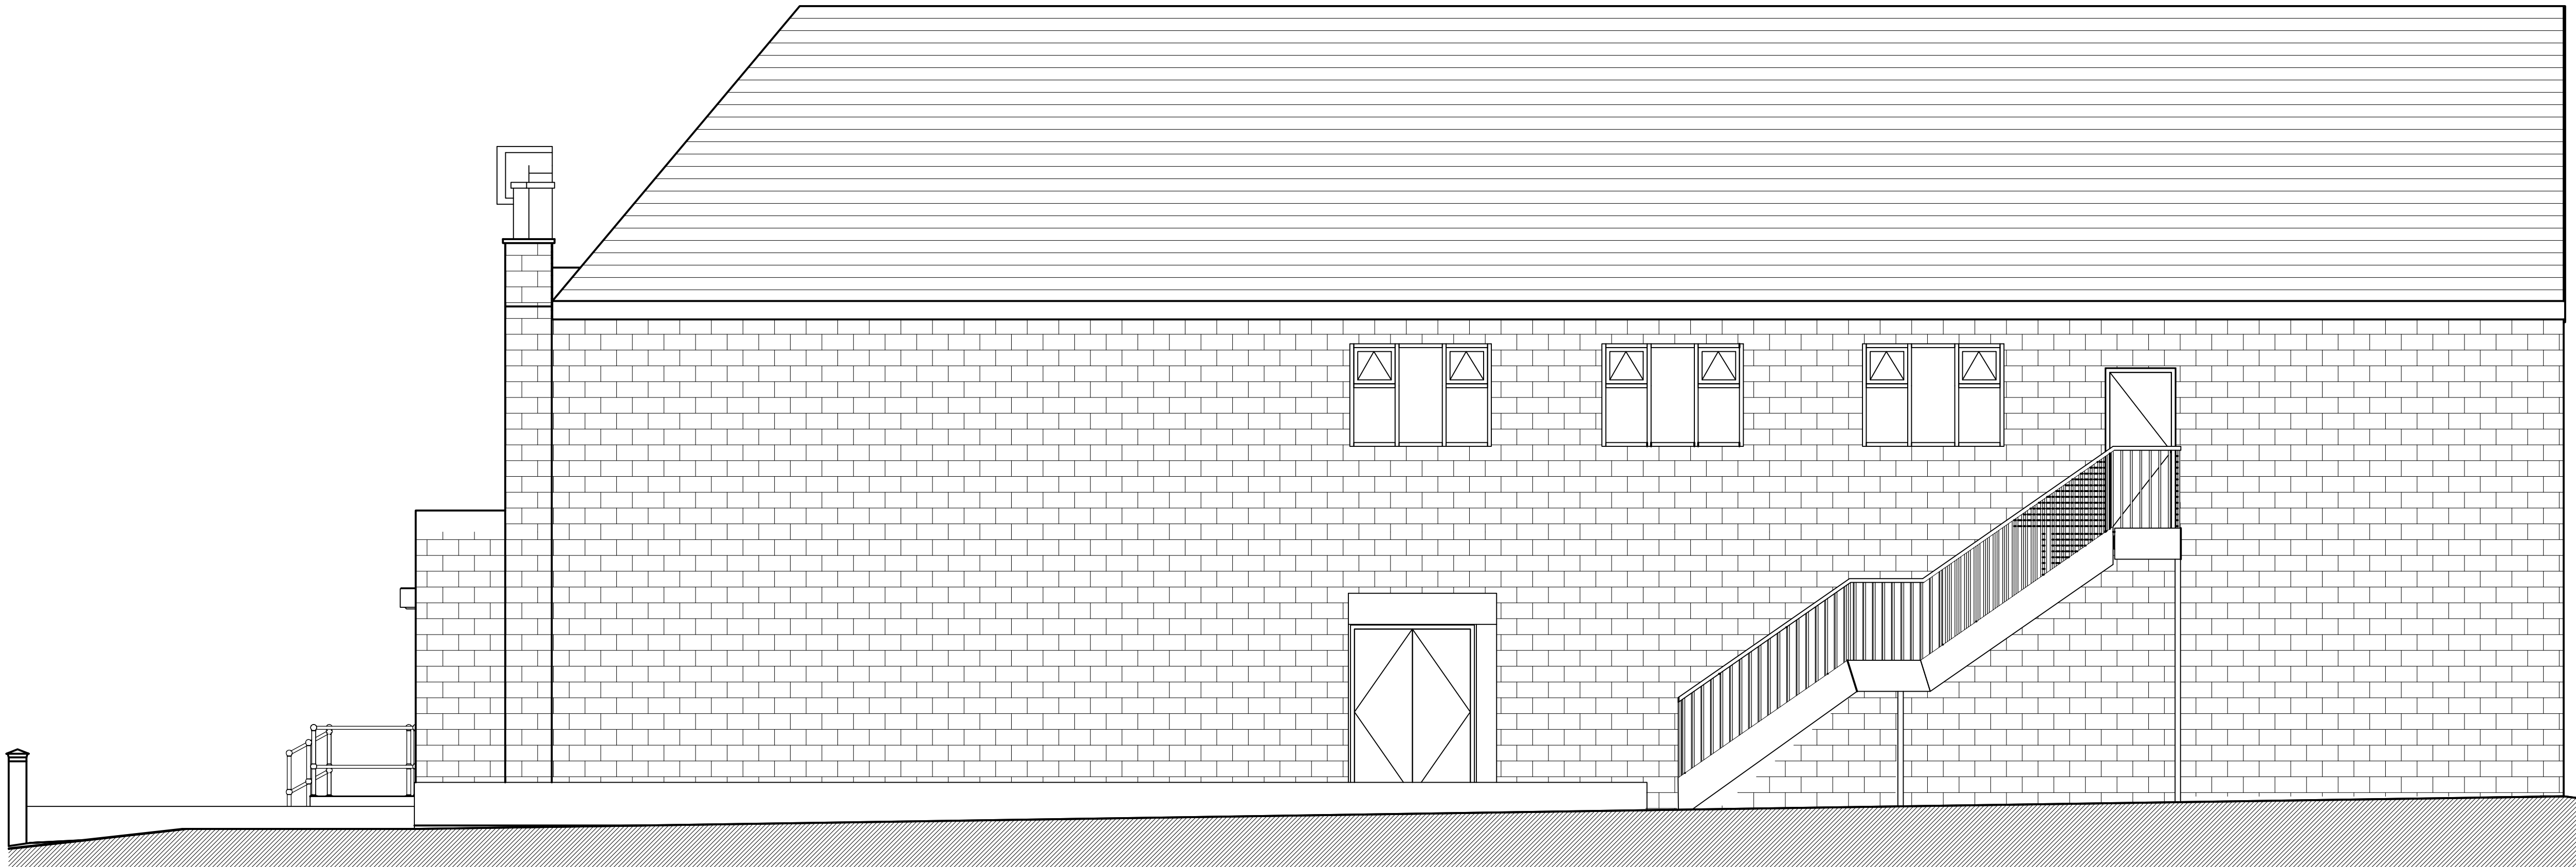

EXISTING SIDE ELEVATION
Scale 1:50

All levels and dimensions must be checked on site by contractor prior to commencement of works. Any variations must be reported to JSA Design.
All information herein is the copyright of JSA Design.
Copying in full or in part is forbidden without the written permission from JSA Design.

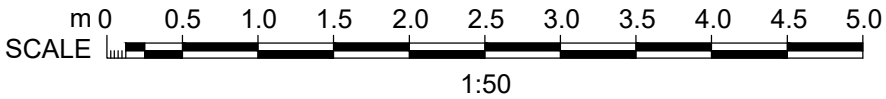

Client

KENISINGTONS

Date

Aug 2023

Status

EXISTING

Drawn

EM

Checked

Scale

1:100

Size

A1

Rev.

-

Drawing No.

547 - 105

Drawing Title

Existing Side Elevation & Boundary Wall

Project Title

Ikons
511 Bury New Rd, Prestwich, Manchester
M25 3AJ

JSA DESIGN