


REV	AMENDMENT	DATE	CHKD
A	Existing wall to bridge shown	May 23	IS

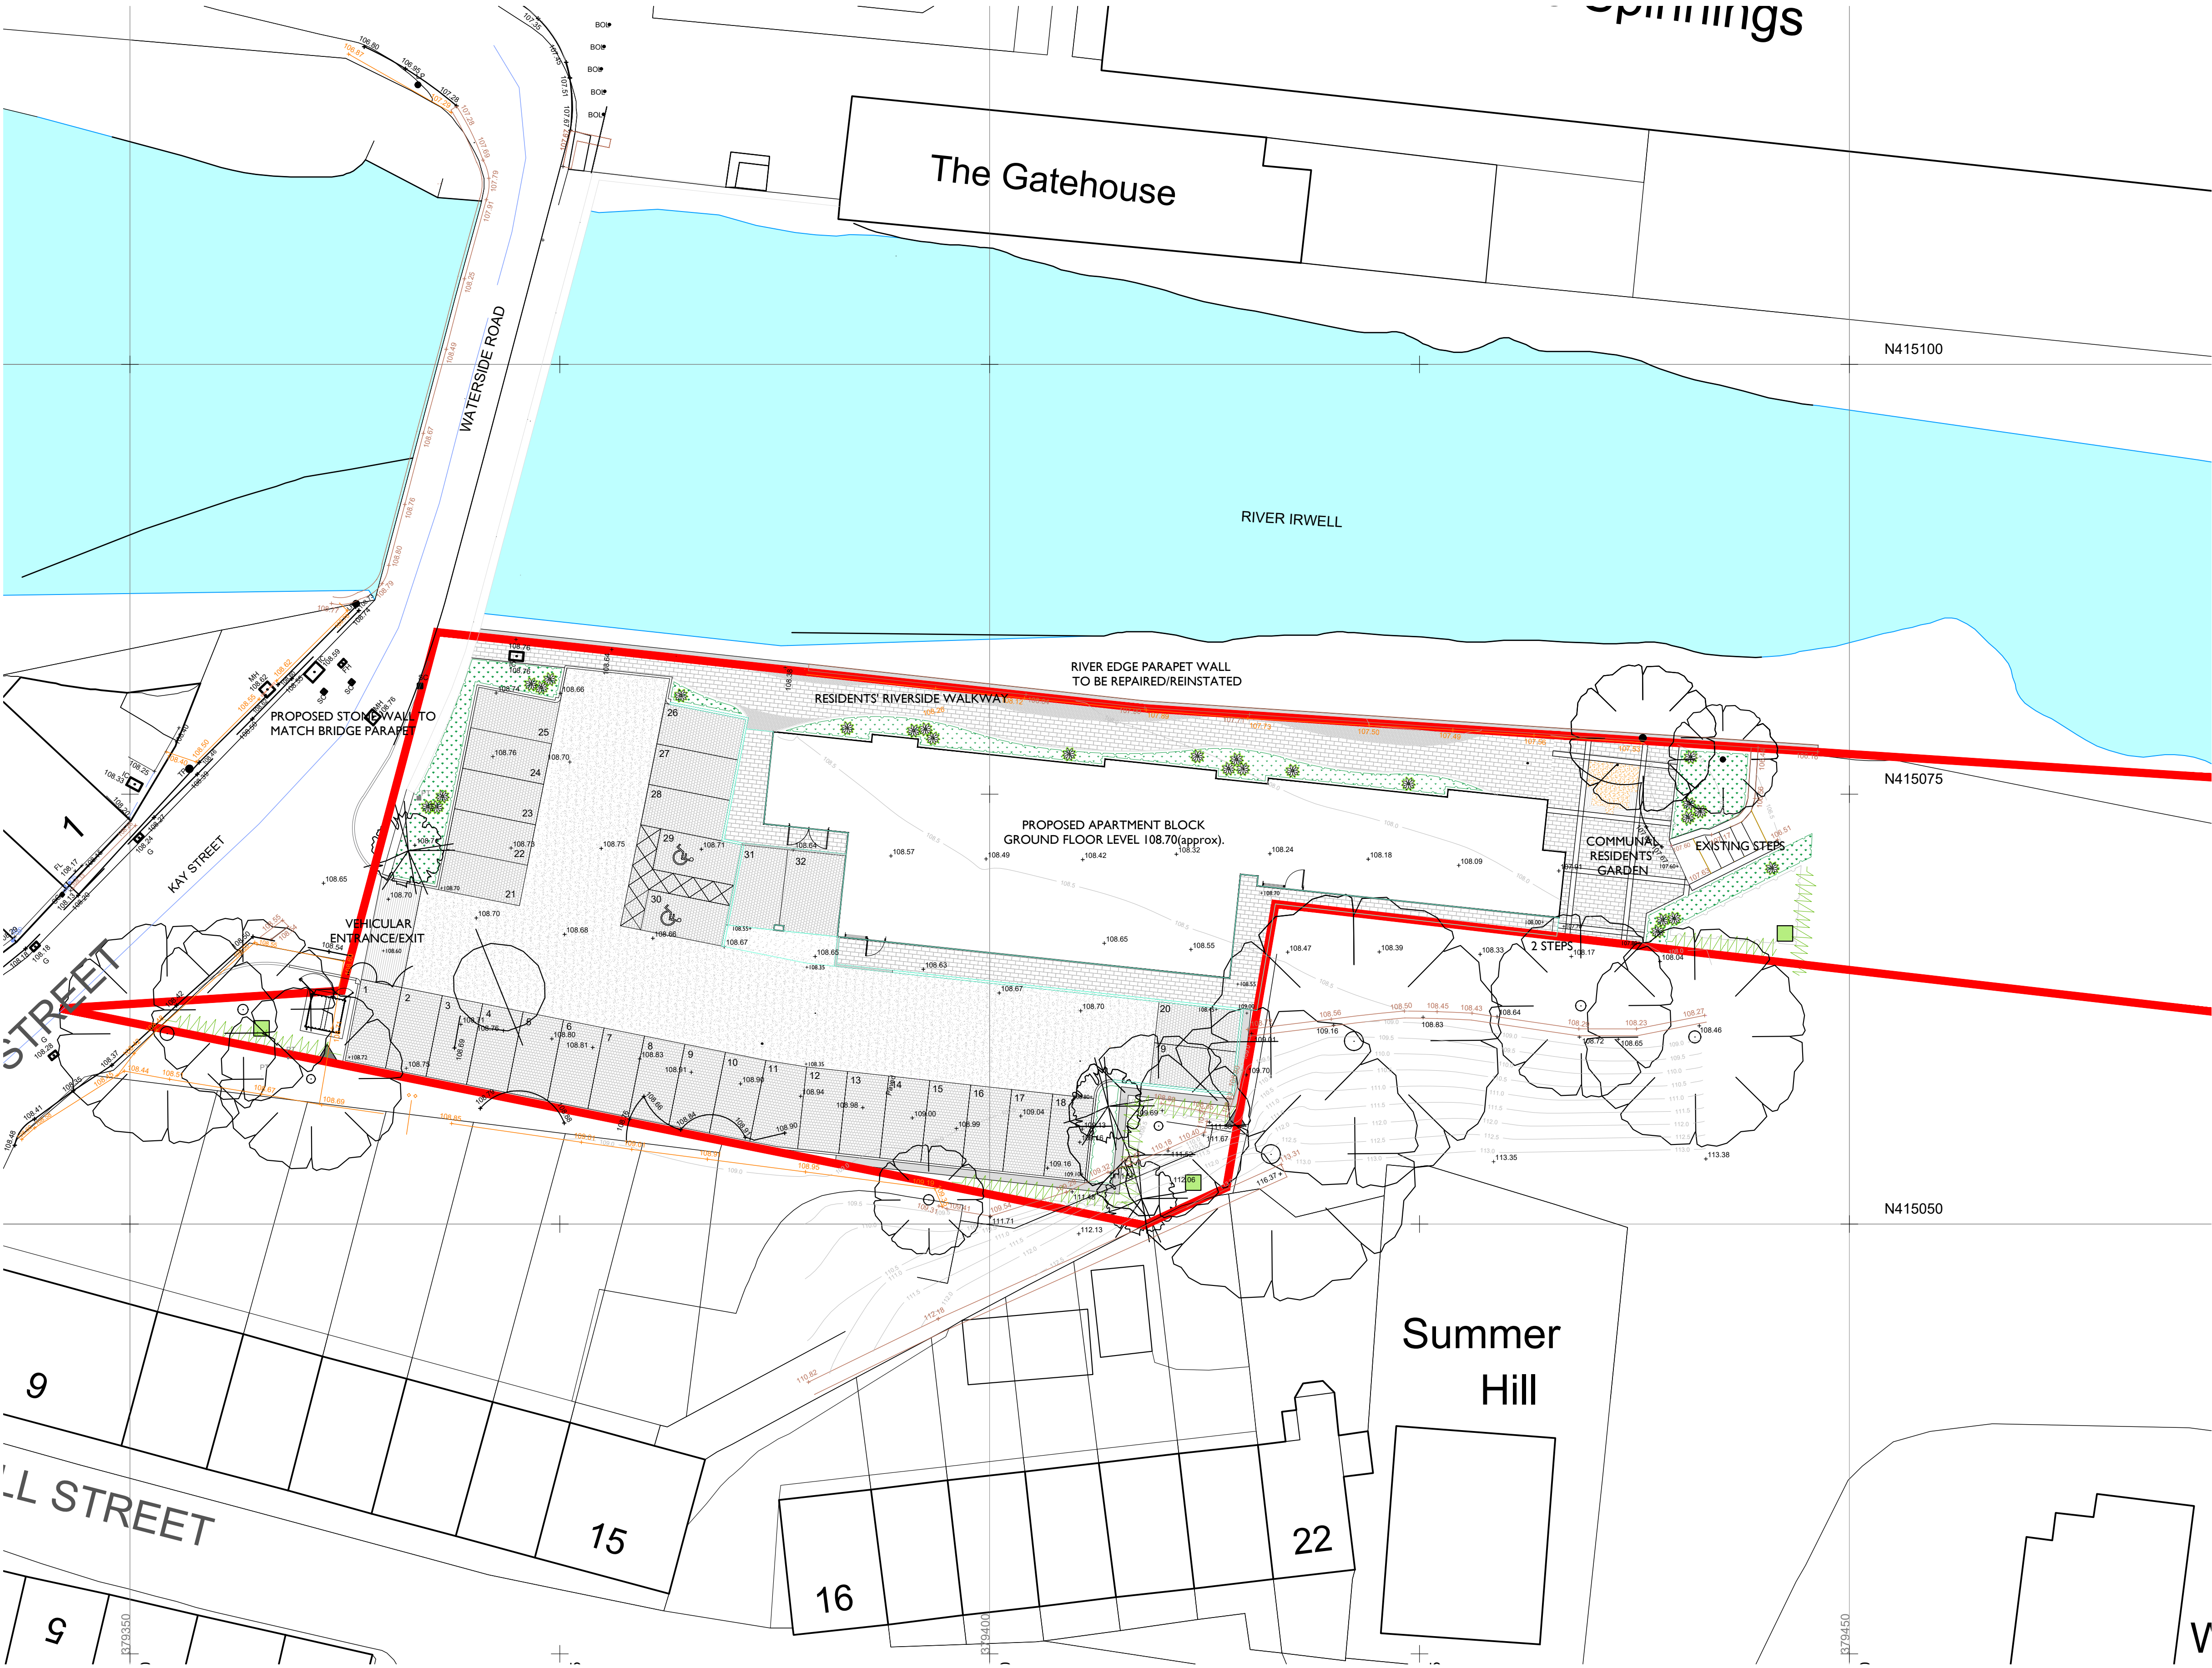


KEY

- VEHICULAR SURFACE (ASPHALT)
- TEGULA SETT PAVING TO PARKING BAYS
- YORKSTONE PAVING SLABS TO PEDESTRIAN AREAS
- GRANITE SETT PAVING TO EDGES OF PAVED AREAS
- RESIN BOUND GRAVEL SURFACE
- GRANITE SETT THRESHOLD TO CAR PARK ENTRANCE
- LIGHT GREY CHIPPED LIMESTONE
- GRANITE AGGREGATE CONSERVATION KERB
- DROP KERB
- CONCRETE EDGING
- GRANITE FEATURE EDGING/TRIM TO PAVED AREAS
- TIMBER SEATING
- EXISTING TREES TO BE RETAINED
- NATIVE SPECIES SPECIMEN TREES
- ORNAMENTAL SHRUB PLANTING
- SPECIMEN/FEATURE PLANTS
- NATIVE SPECIES PLANTING
- NATIVE SPECIES HEDGEROW
- BAT BOX - BAT ROOSTING FACILITY
- LOG PILE - HABITAT FOR HEDGEHOGS, AMPHIBIANS, REPTILES, INVERTEBRATES
- +108.55 PROPOSED FINISHED LEVEL
- NEW STONE WALL TO MATCH EXISTING ALONG BRIDGE ON KAY STREET
- EXISTING METAL RAILING TO BE CLEARED OF FOLIAGE, MADE GOOD, AND CLEANED
- EXISTING STONE WALL TO BE CLEARED OF FOLIAGE, MADE GOOD, AND CLEANED



Scale 1:200@ A1

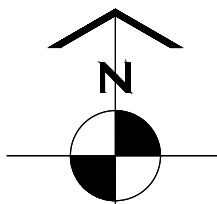

HATTRELL LLP

Suite E KINGS COURT RAILWAY STREET ALTRINCHAM CHESHIRE WA14 2RD
TELEPHONE 0161 820 4207
e-mail: design@hattrelldsone.co.uk / www.hattrelldsone.co.uk

CLIENT

Opulwood Developments Ltd

PROJECT

Waterside,
Summerseat

DRAWING TITLE

Proposed External Works Plan

SCALE @A1 1:200	DRAWN BY ST	CHECKED IS	DATE 01/23
--------------------	----------------	---------------	---------------

DRAWING No 2492-2-10	REVISION A
-------------------------	---------------

PLANNING