


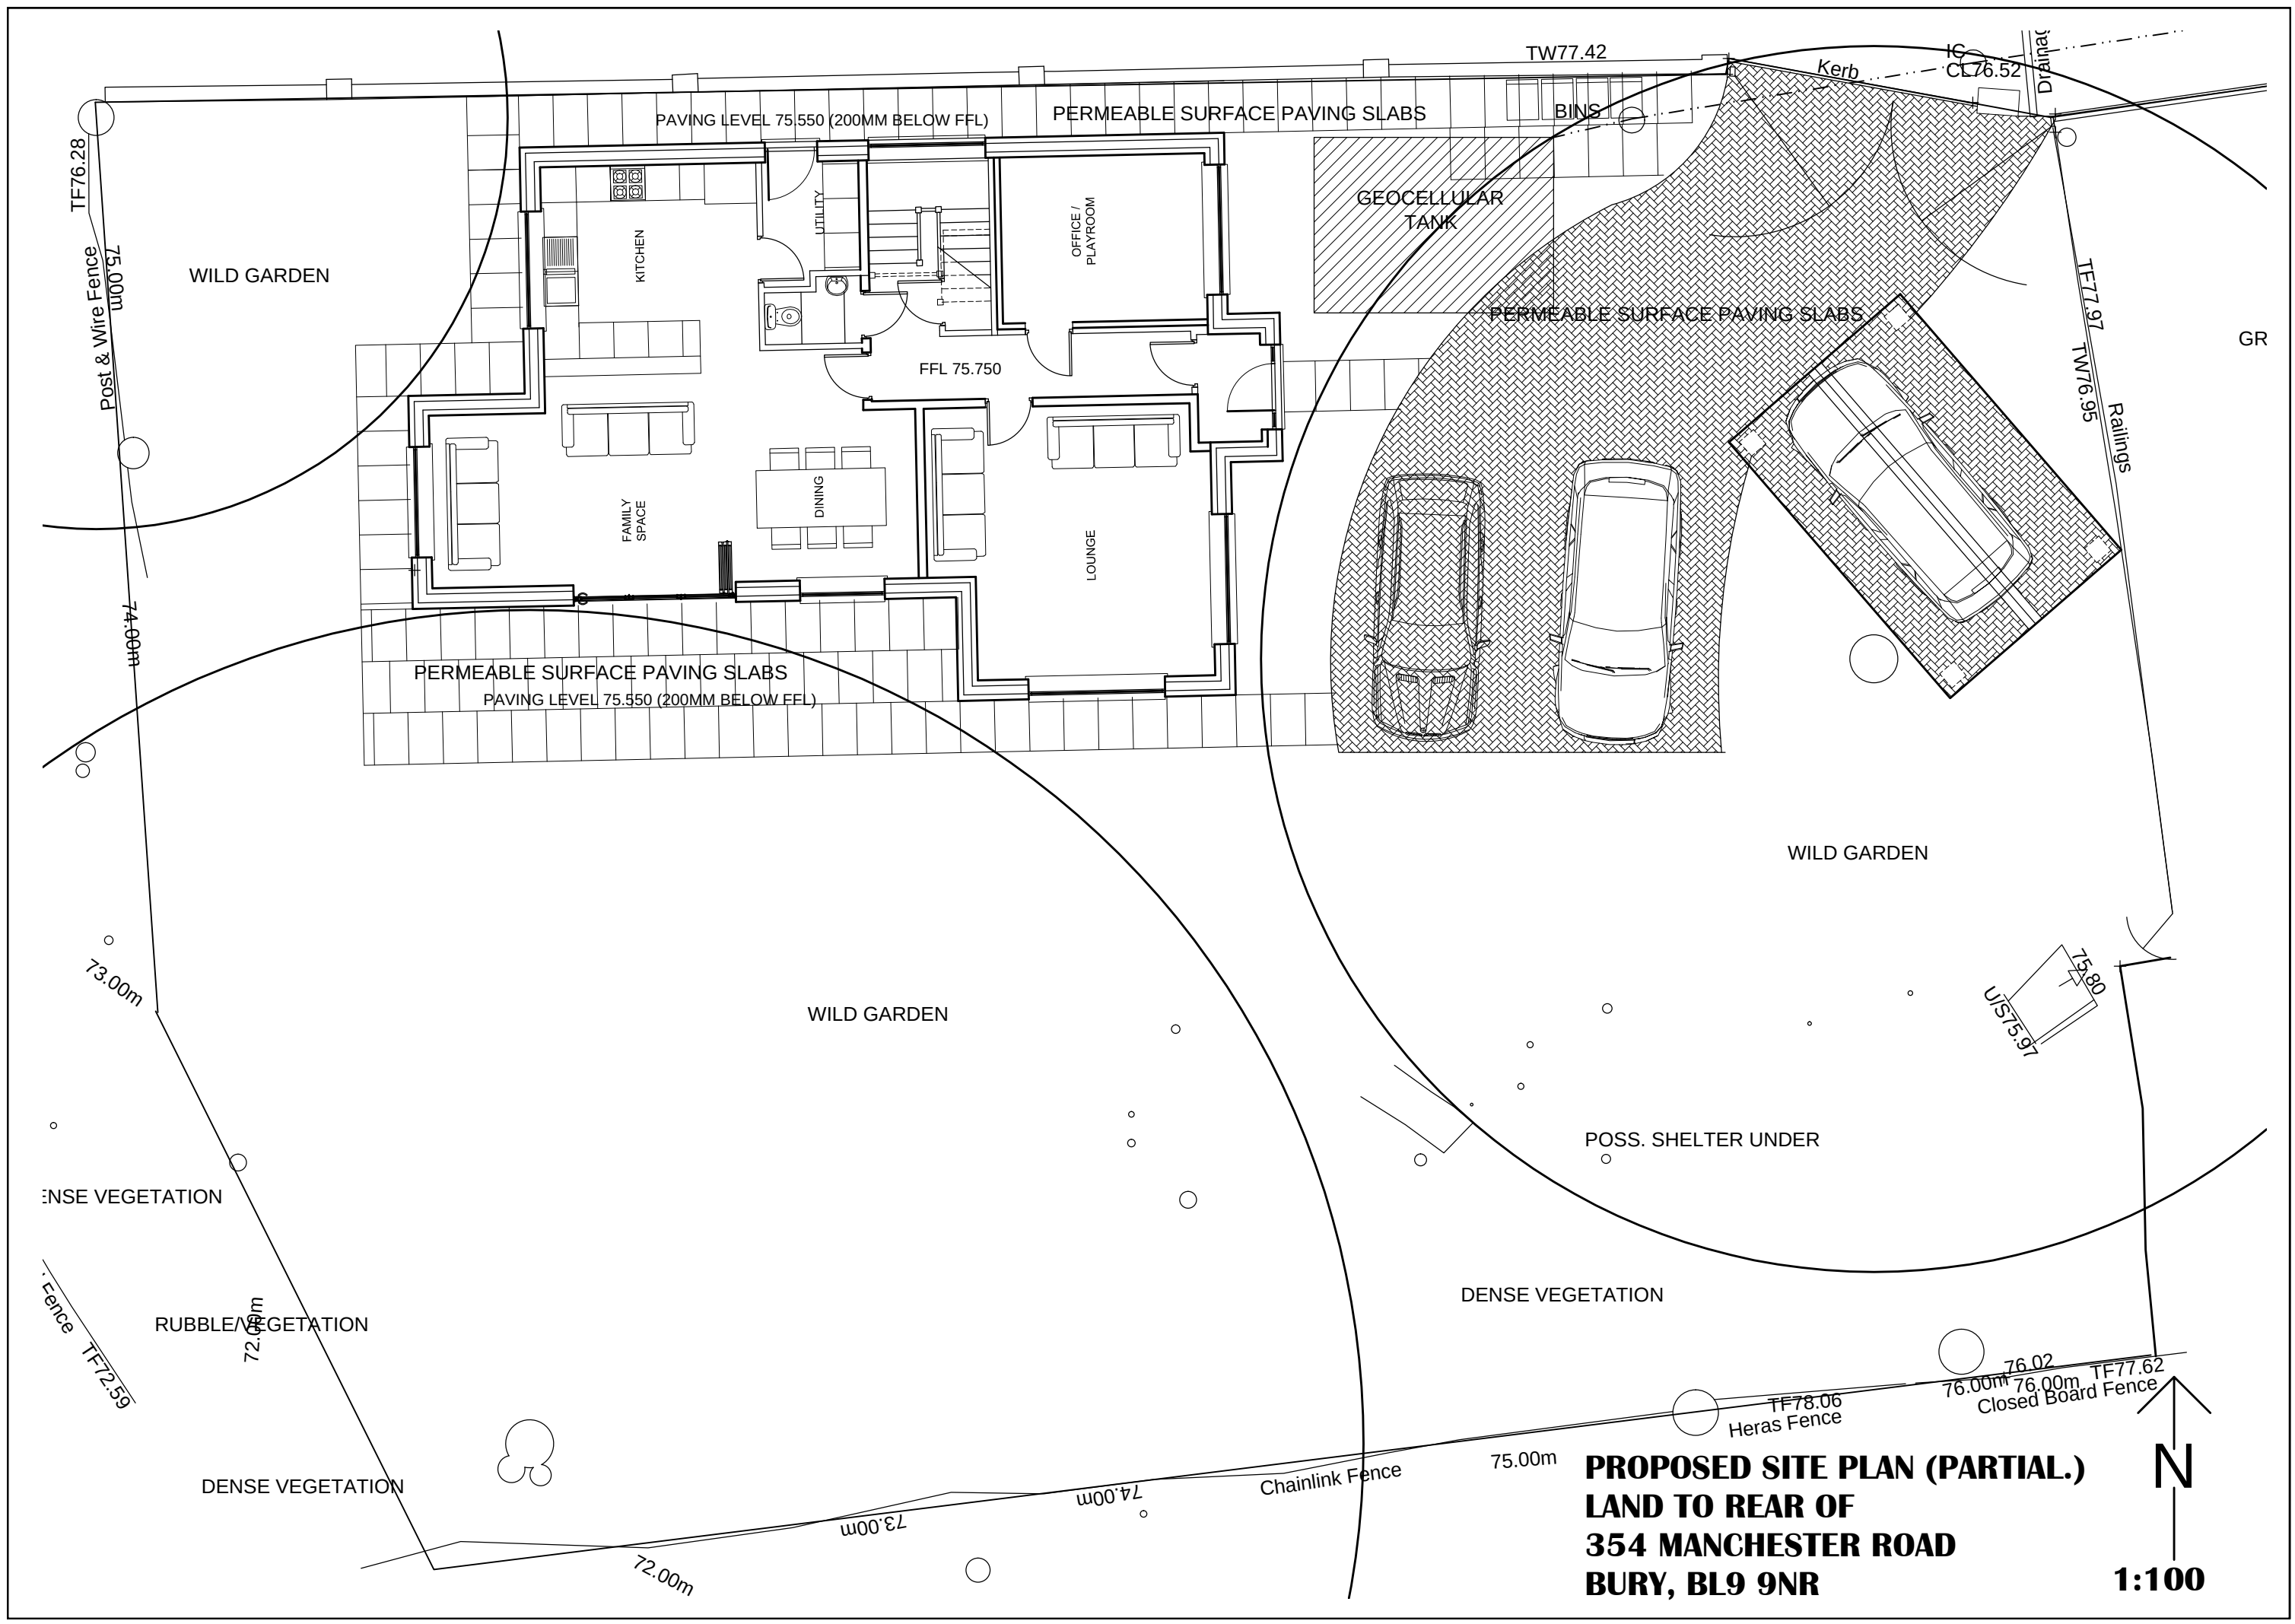

**PROPOSED SITE PLAN (PARTIAL.)
LAND TO REAR OF
354 MANCHESTER ROAD
BURY, BL9 9NR**

N
1:100