


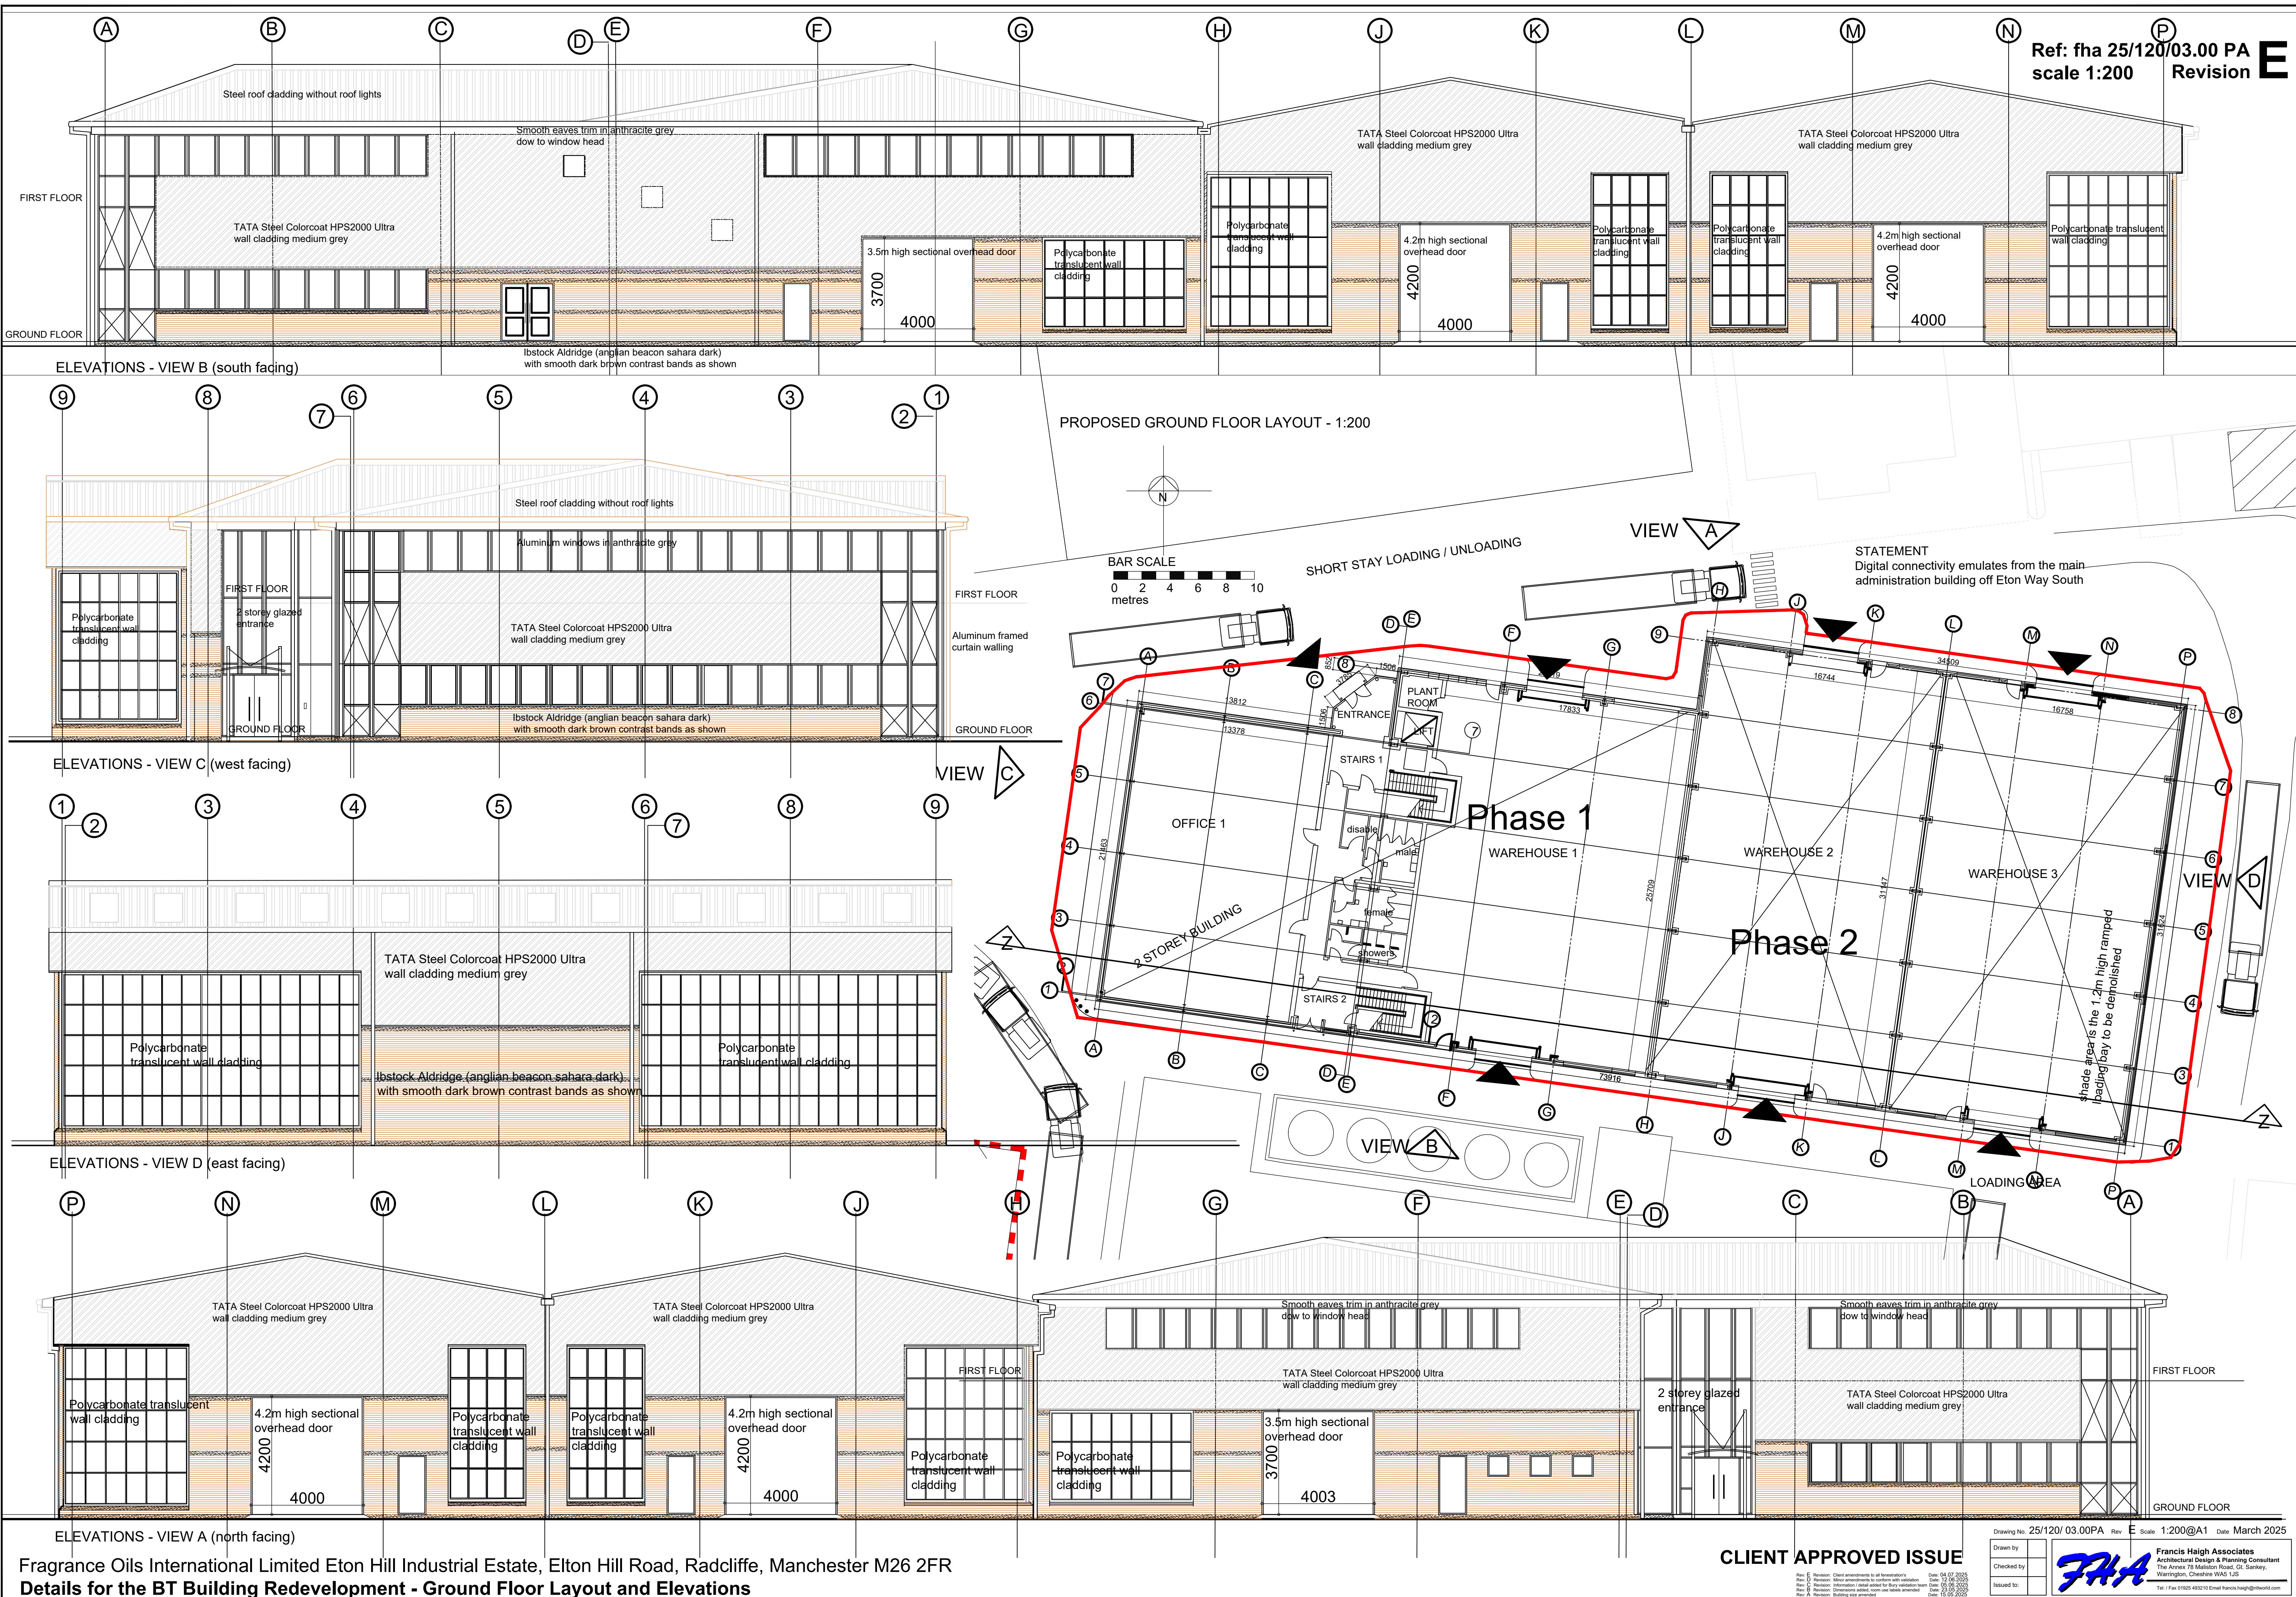

Ref: fha 25/120/03.00 PA
scale 1:200
Revision E

Fragrance Oils International Limited Eton Hill Industrial Estate, Elton Hill Road, Radcliffe, Manchester M26 2FR
Details for the BT Building Redevelopment - Ground Floor Layout and Elevations

CLIENT APPROVED ISSUE

Drawing No: 25/120/ 03.00PA Rev E Scale 1:200@A1 Date March 2025

Drawn by	
Checked by	
Issued to	

Francis Haigh Associates
Architectural Design & Planning Consultant
The Annex 78 Malton Road, Gt. Sankey,
Warrington, Cheshire W9 5LS
Tel: +44 (0)1925 403210 Email: francis.haigh@fha.co.uk