


Development Details for the BT Building - Site Survey with the Proposed Development Details and Location plan
Fragrance Oils International Limited Eton Hill Industrial Estate, Eton Hill Road, Radcliffe, Manchester M26 2FR

ref: fha 25/120/06.00 PA
Scale 1:500 Revision E

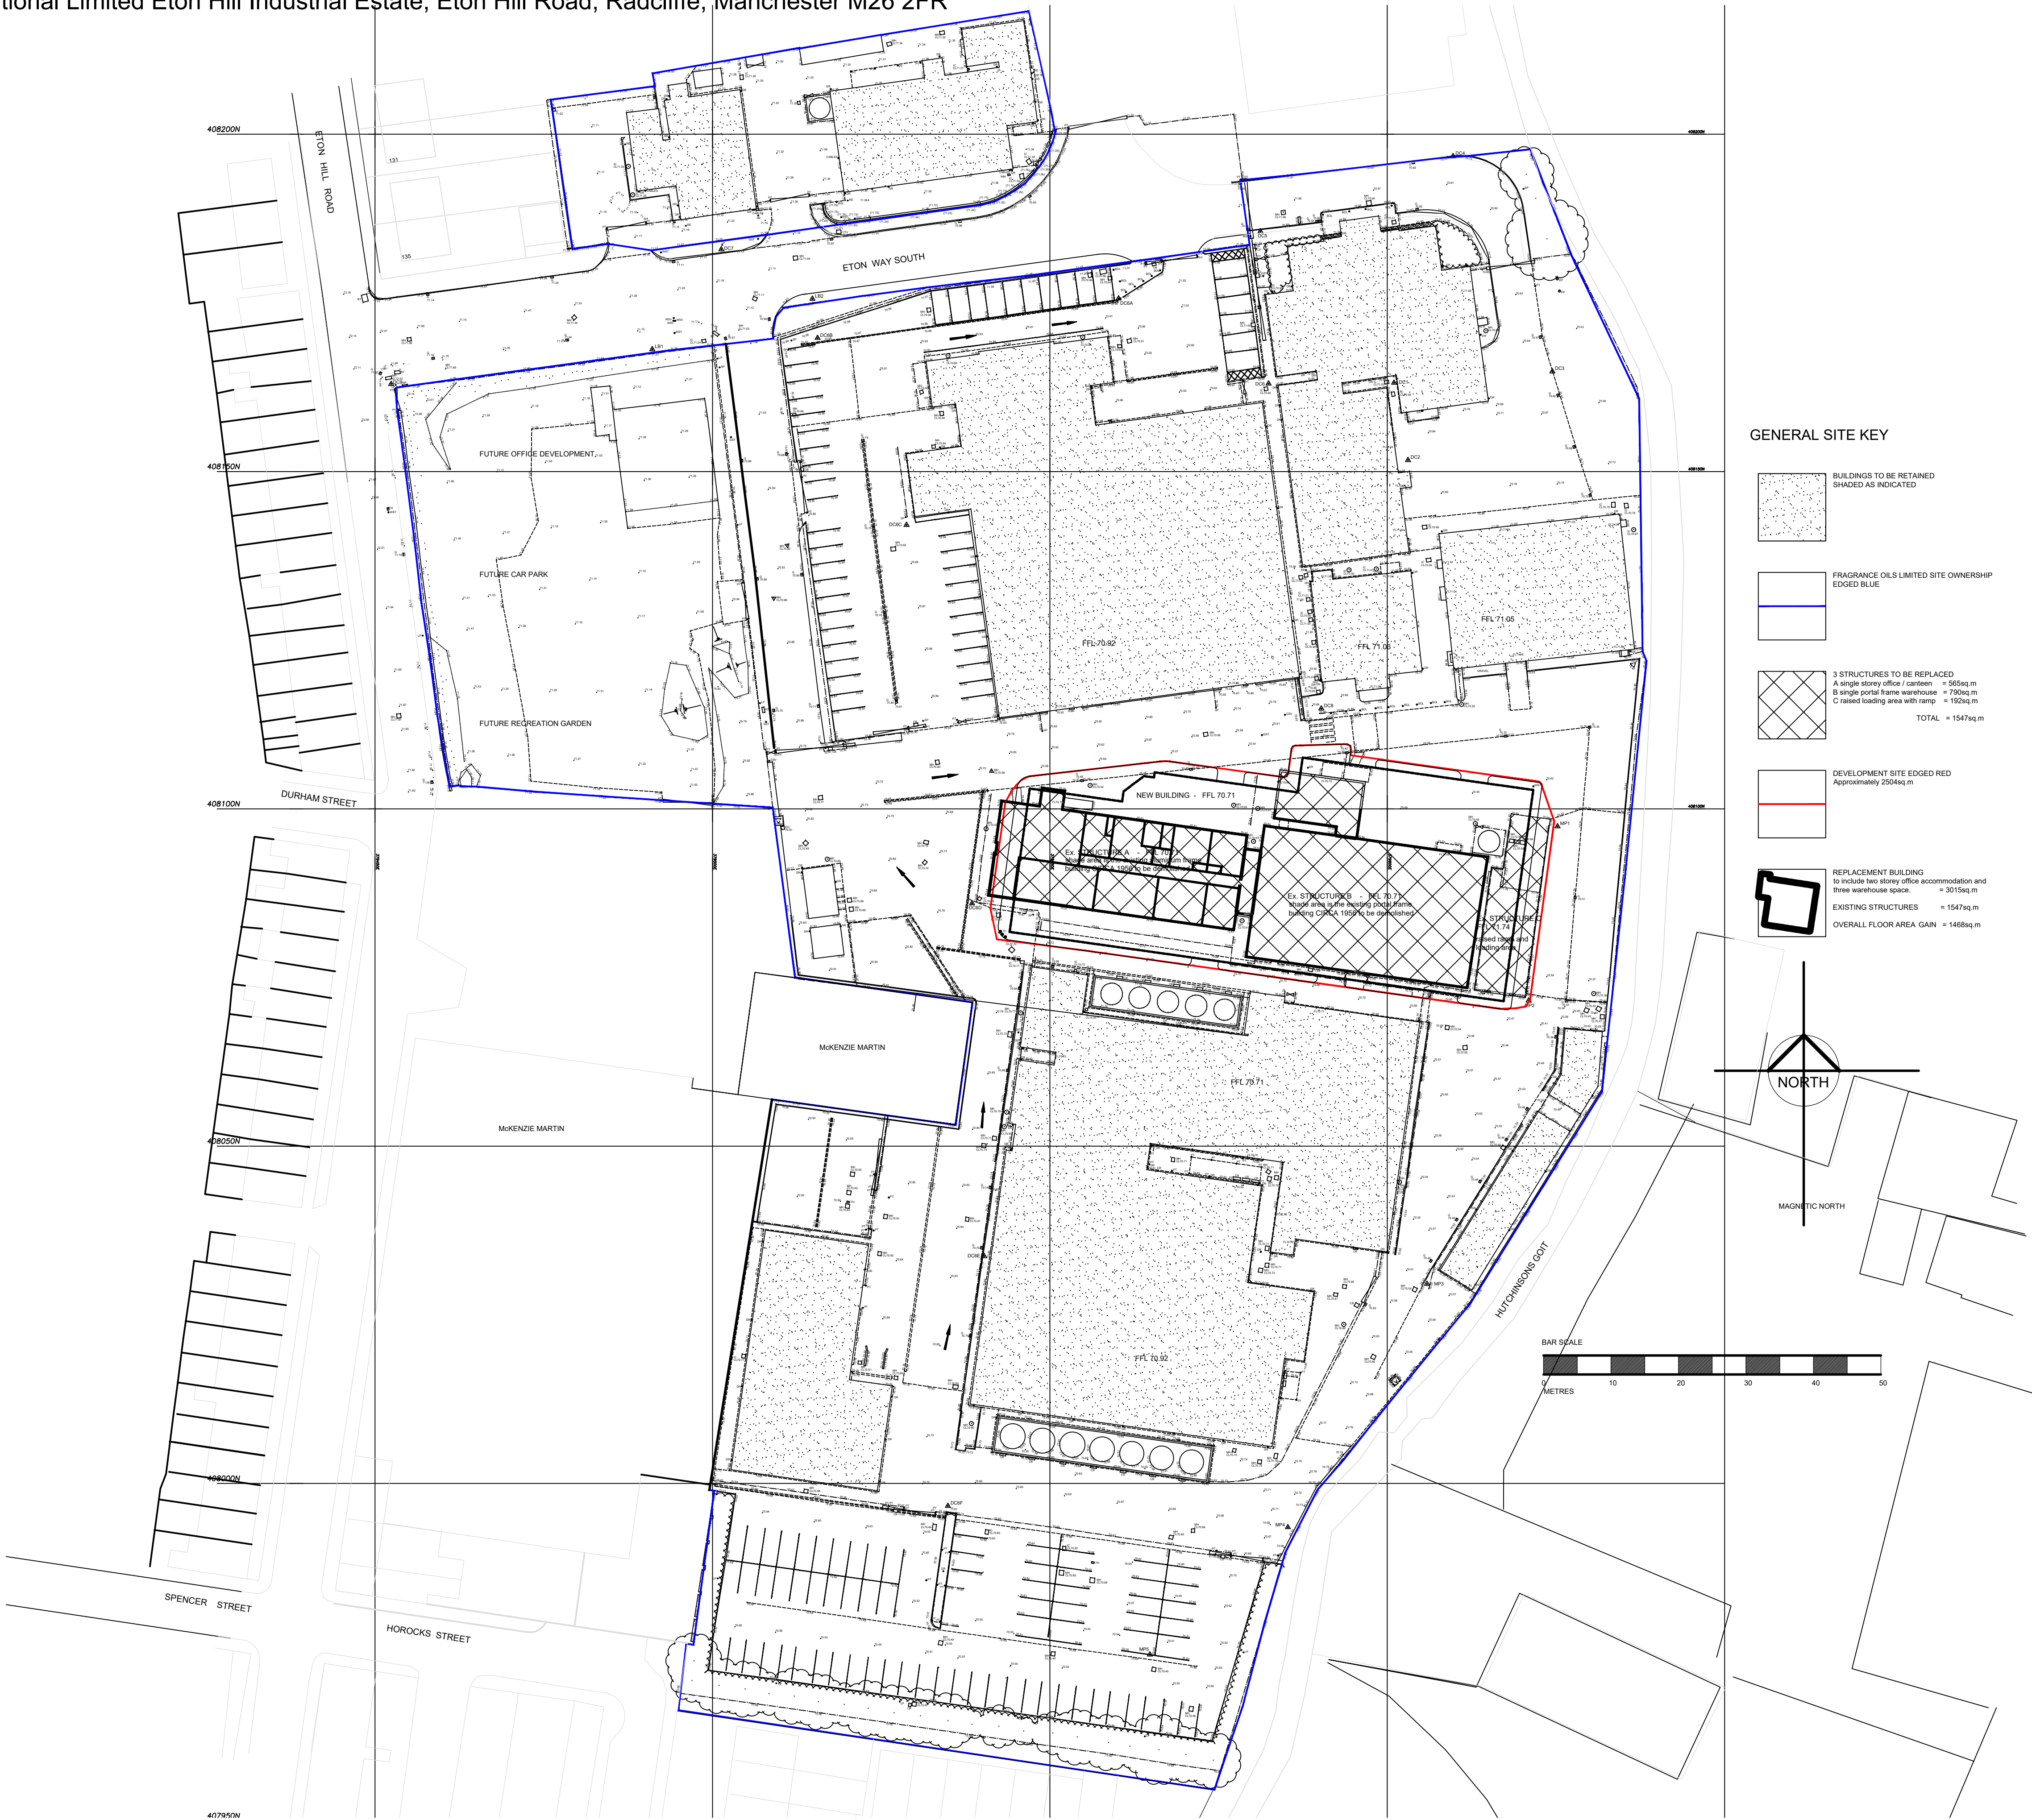

CLIENT APPROVED ISSUE

E	Minor amendments to setting out points	04.07.2025
D	Minor amendments to survey validation team	13.08.2025
C	Information / detail added for survey validation team	05.09.2025
B	OS information layer made visible	23.05.2025
A	Building size amended	15.05.2025

Revision	Description	Date
1	Drawing Title	
2	BT Site Redevelopment	
3	Site Survey and Development Details	

Dwg No: fha 25/120/06.00 PA Rev D Scale: 1:500@A1 Date: March 2025

Francis Haigh Associates
Architectural Design & Planning Consultant
The Annex 78 Malpas Road, St. Sankley,
Warrington, Cheshire WA5 1J5
Tel: / Fax 01925 450210 Email francis.haigh@fha-world.com