


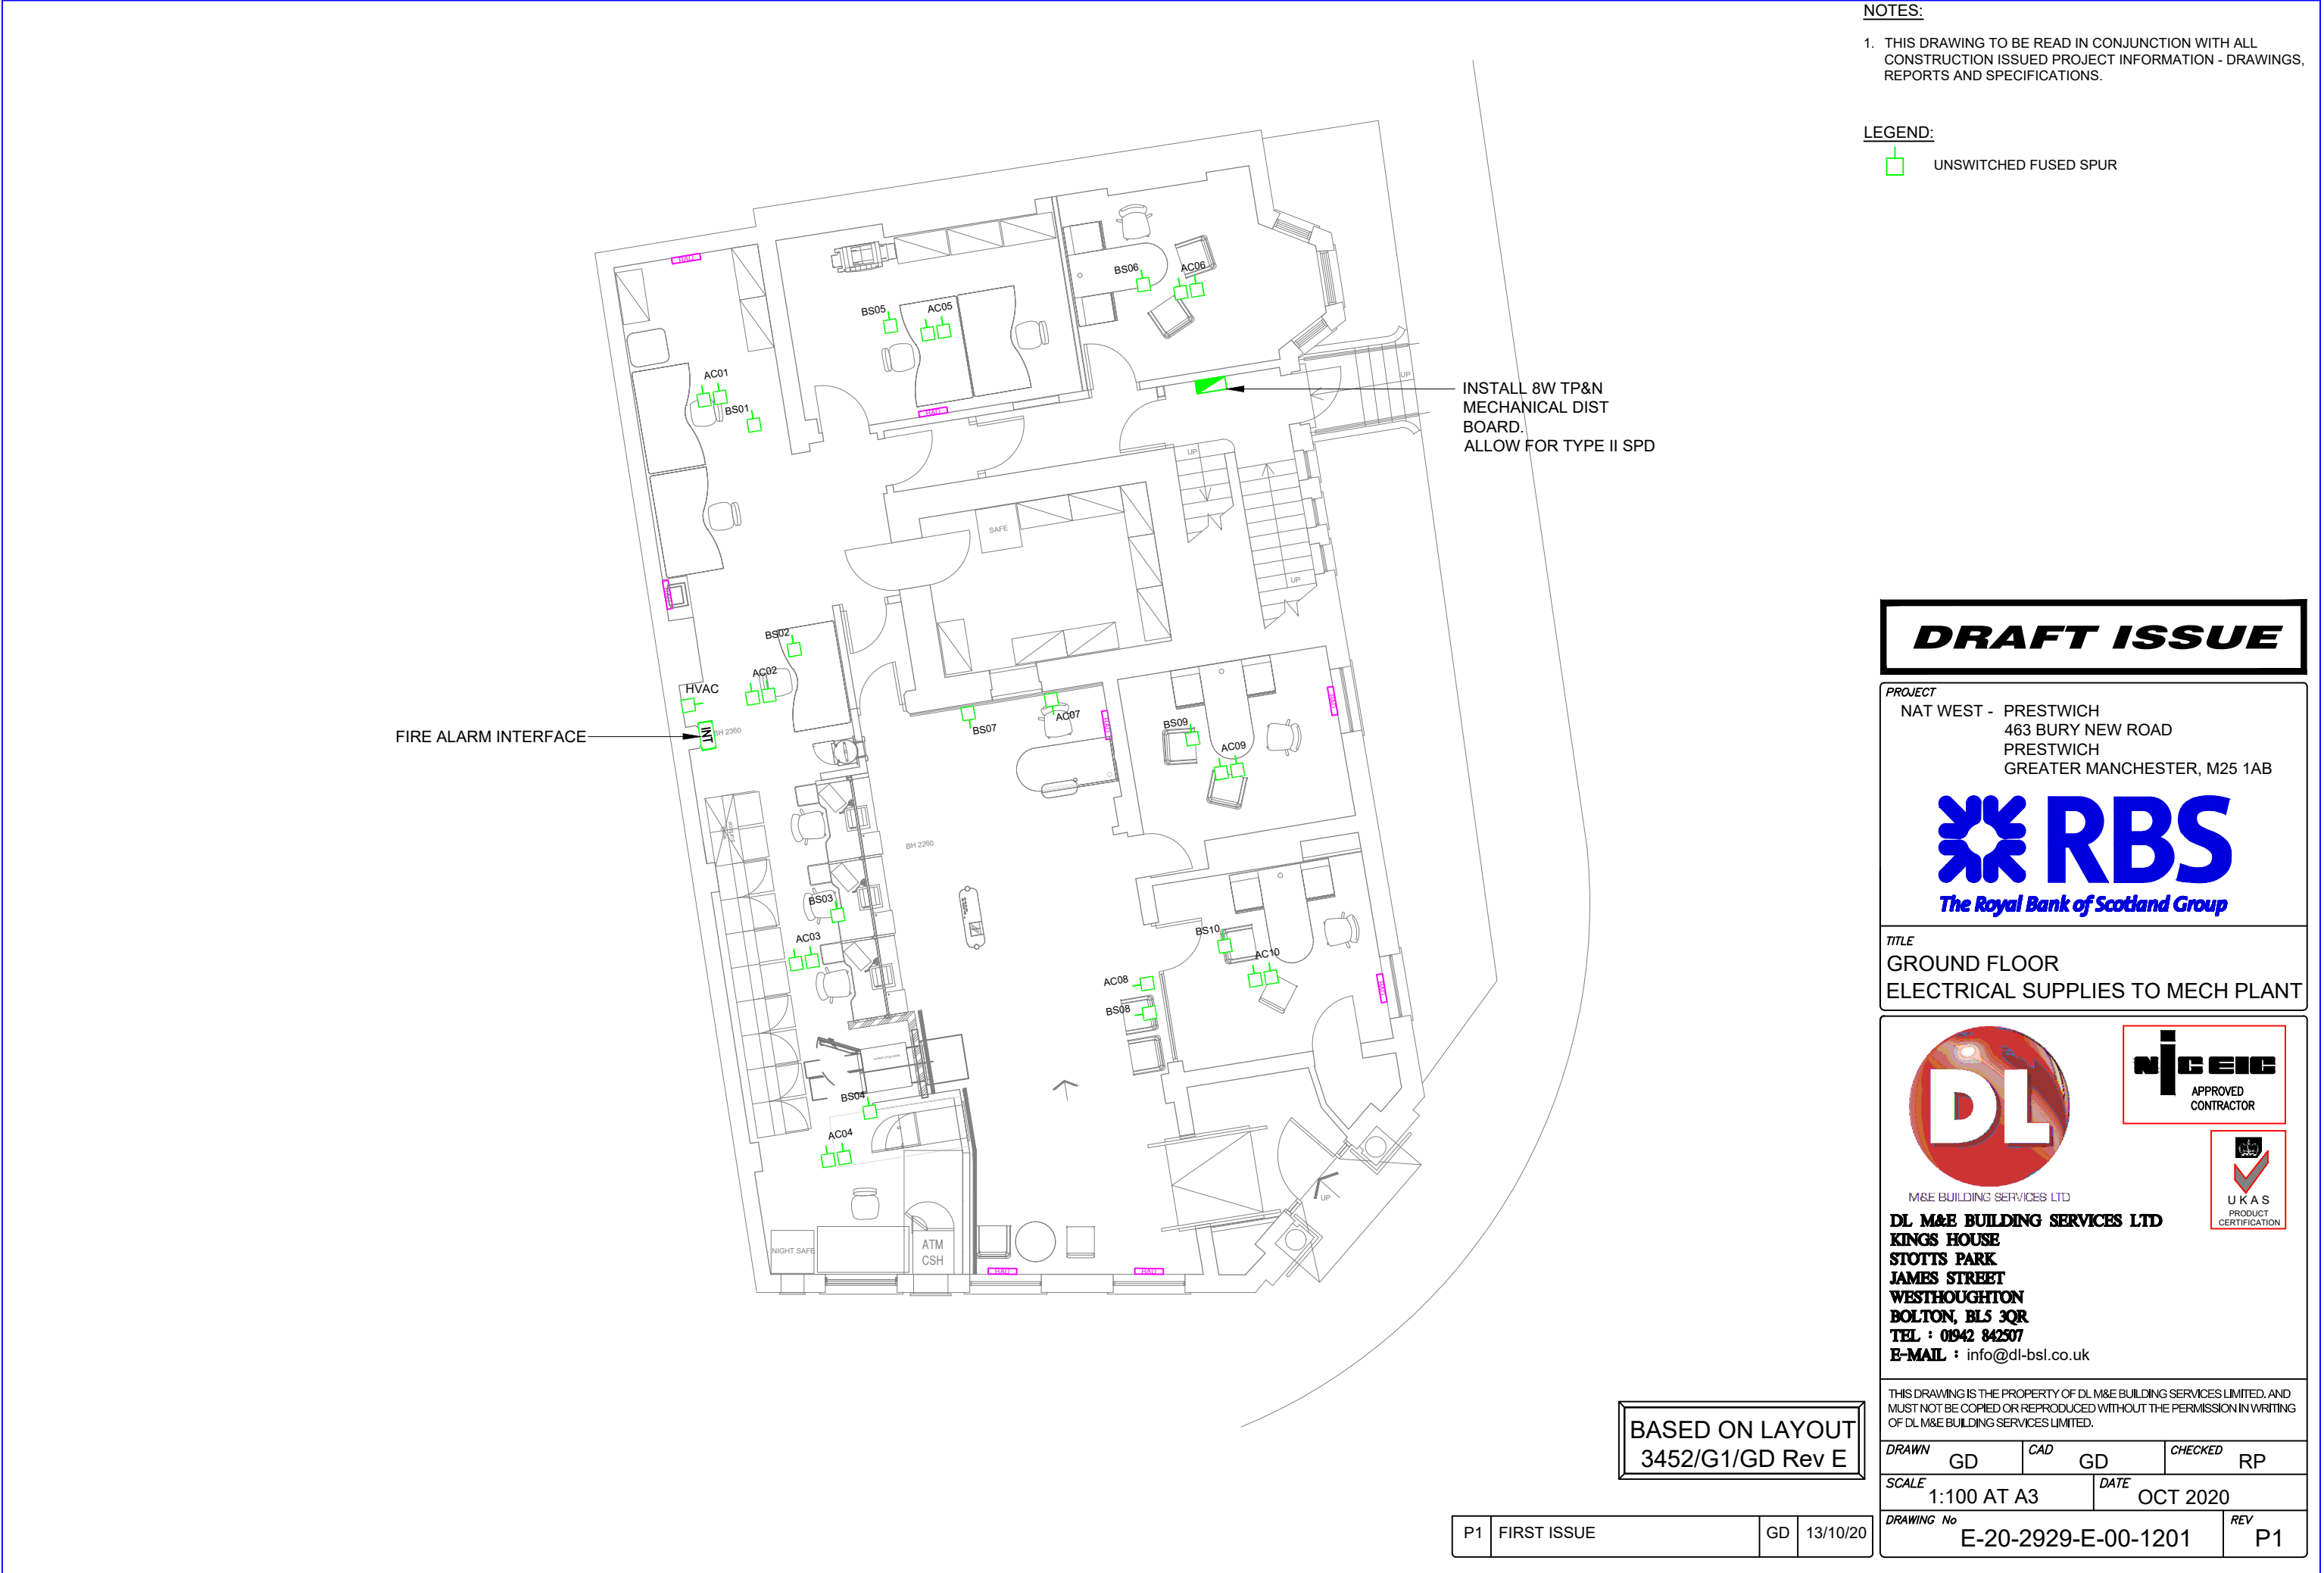

NOTES:

1. THIS DRAWING TO BE READ IN CONJUNCTION WITH ALL CONSTRUCTION ISSUED PROJECT INFORMATION - DRAWINGS, REPORTS AND SPECIFICATIONS.

LEGEND:

UNSWITCHED FUSED SPUR

DRAFT ISSUE

PROJECT
NAT WEST - PRESTWICH
463 BURY NEW ROAD
PRESTWICH
GREATER MANCHESTER, M25 1AB



TITLE
GROUND FLOOR
ELECTRICAL SUPPLIES TO MECH PLANT



M&E BUILDING SERVICES LTD

DL M&E BUILDING SERVICES LTD
KINGS HOUSE
STOTTS PARK
JAMES STREET
WESTHOUGHTON
BOLTON, BL5 3QR
TEL : 01942 842507
E-MAIL : info@dl-bsl.co.uk



THIS DRAWING IS THE PROPERTY OF DL M&E BUILDING SERVICES LIMITED. AND MUST NOT BE COPIED OR REPRODUCED WITHOUT THE PERMISSION IN WRITING OF DL M&E BUILDING SERVICES LIMITED.

DRAWN	GD	CAD	GD	CHECKED	RP
SCALE	1:100 AT A3		DATE	OCT 2020	
DRAWING No	E-20-2929-E-00-1201			REV	P1

P1	FIRST ISSUE	GD	13/10/20
----	-------------	----	----------