


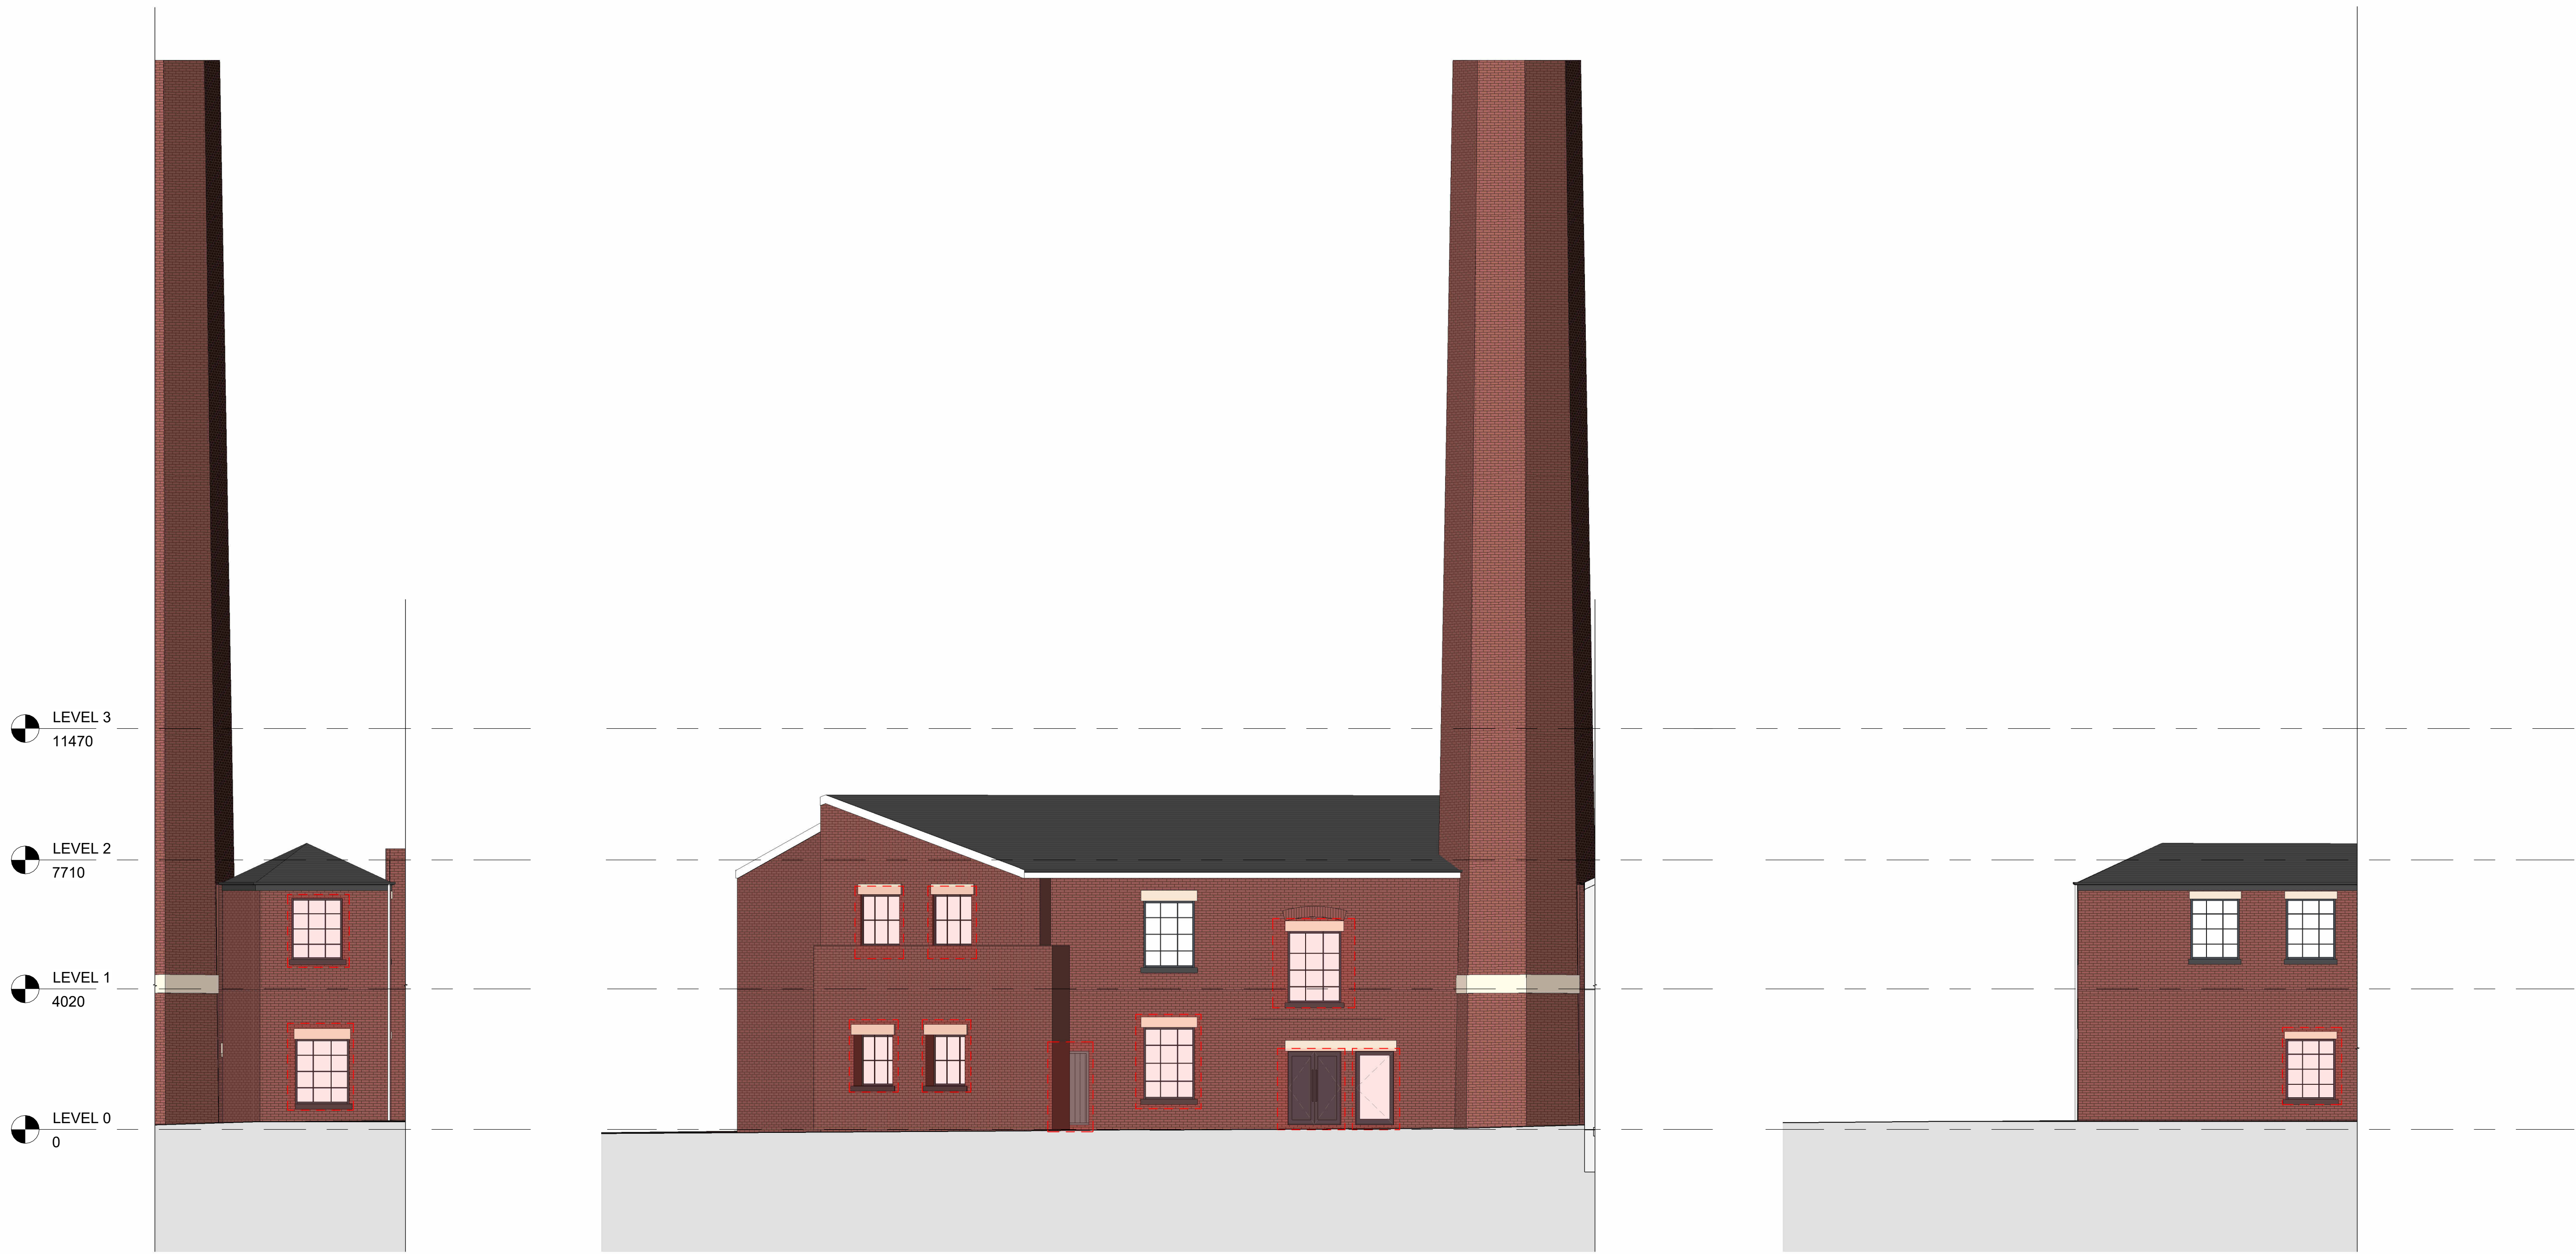

1 Albion Mill Rear - FRONT 1 - Proposed
1 : 100

2 Albion Mill Rear - FRONT 2 - Proposed
1 : 100

3 Albion Mill Rear - RIGHT 1 - Proposed
1 : 100


Planning notes

New Window / Door / Skylight / Opening




NOTES:

- Window reveal to match existing
- All ground floor openers to open inwards
- Replace all existing windows with ALUK aluminium 58BW ST HI (Heritage) - Window style to match Existing Albion Mill
- Colour Anthracite Grey

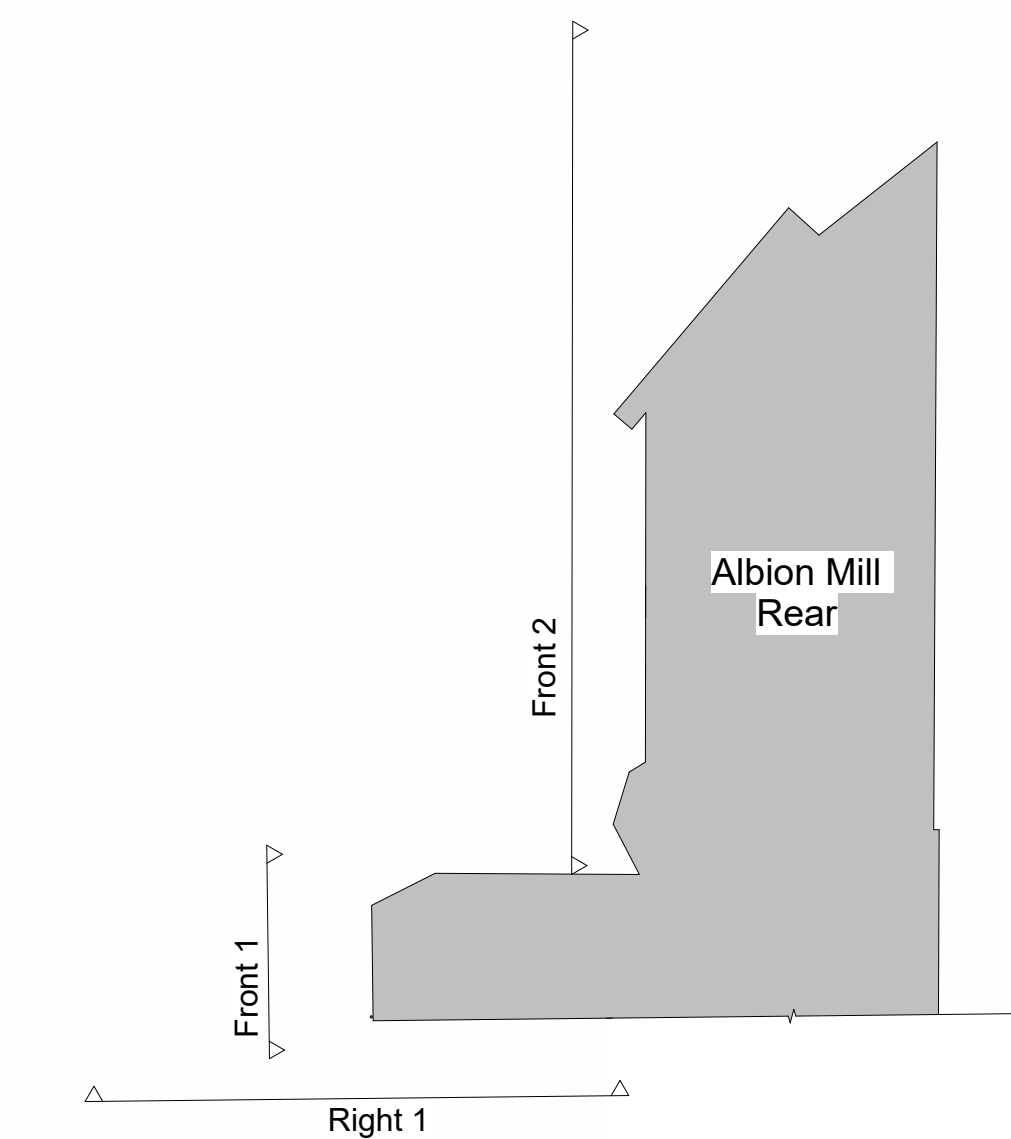

4 KEY PLAN - Elevation - Proposed
1 : 250

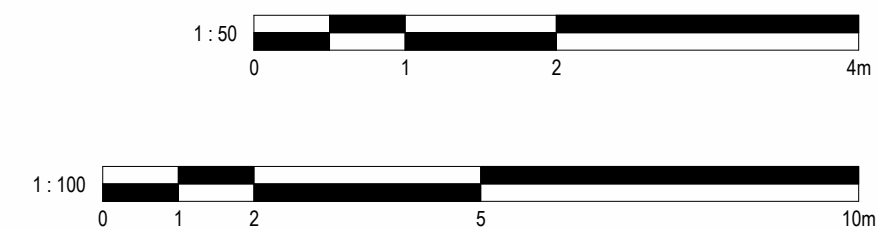

No.	Description	Date
PROJECT		
Albion Mill Rear		
TITLE		
Proposed Elevations		
STATUS		
DESIGN		
DRAWN BY	DATE	SCALE (@ A1)
JB	14/08/2024	As indicated
PROJECT NUMBER	DRAWING NUMBER	REV
GSS24090.2	003B	
GOLD SKETCH		
S T U D I O S		
www.goldsketch.co.uk info@goldsketch.co.uk 0161 792 9595		
NOTES		
© COPYRIGHT - ALL RIGHTS RESERVED. THIS DRAWING AND ANY PARTS THEREOF ARE NOT TO BE REPRODUCED OR TRANSMITTED IN ANY FORM OR BY ANY MEANS, ELECTRONIC OR MECHANICAL, INCLUDING PHOTOCOPYING, RECORDING, OR BY ANY INFORMATION STORAGE AND RETRIEVAL SYSTEM, WITHOUT THE WRITTEN PERMISSION OF GOLD SKETCH STUDIOS. ANY DISCREPANCIES TO BE REPORTED TO THE PROJECT MANAGER AND THE DESIGN TEAM. ALL DIMENSIONS AND MATERIALS TO BE IN ACCORDANCE WITH CURRENT BUILDING REGULATIONS AND RELEVANT CODES OF PRACTICE AND BRITISH STANDARDS. ALL DIMENSIONS ON THIS DRAWING ARE IN MILLIMETRES UNLESS OTHERWISE STATED.		