




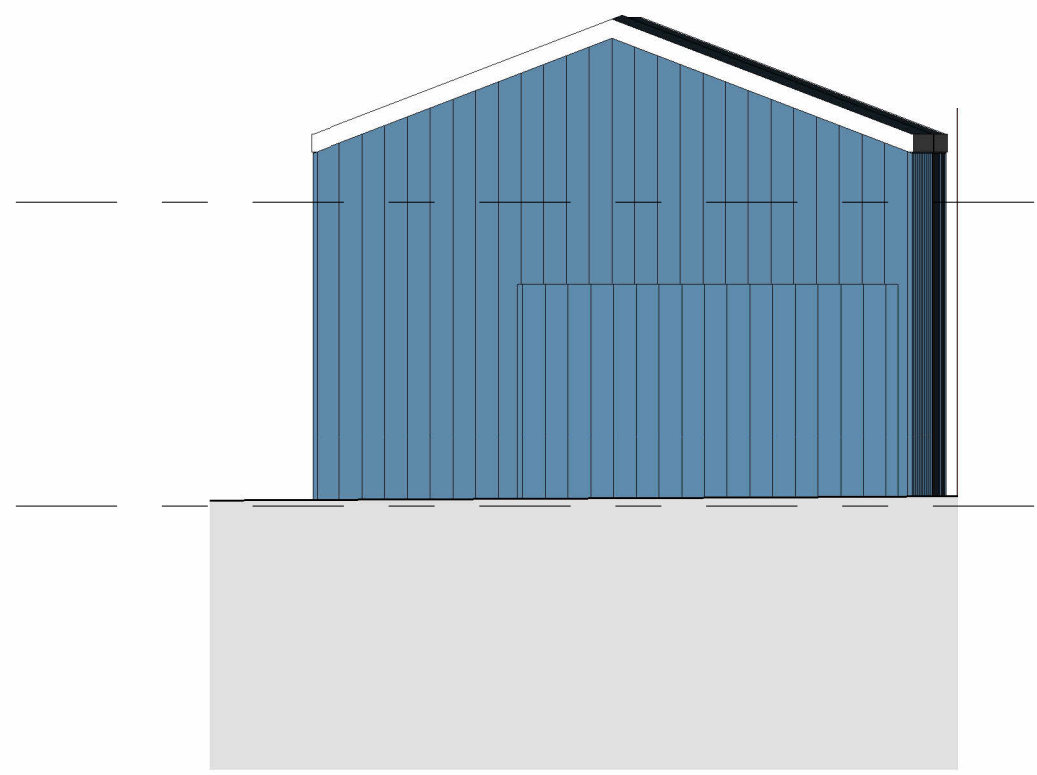

3 Albion Mill Rear - FRONT 3 - Existing
1 : 100

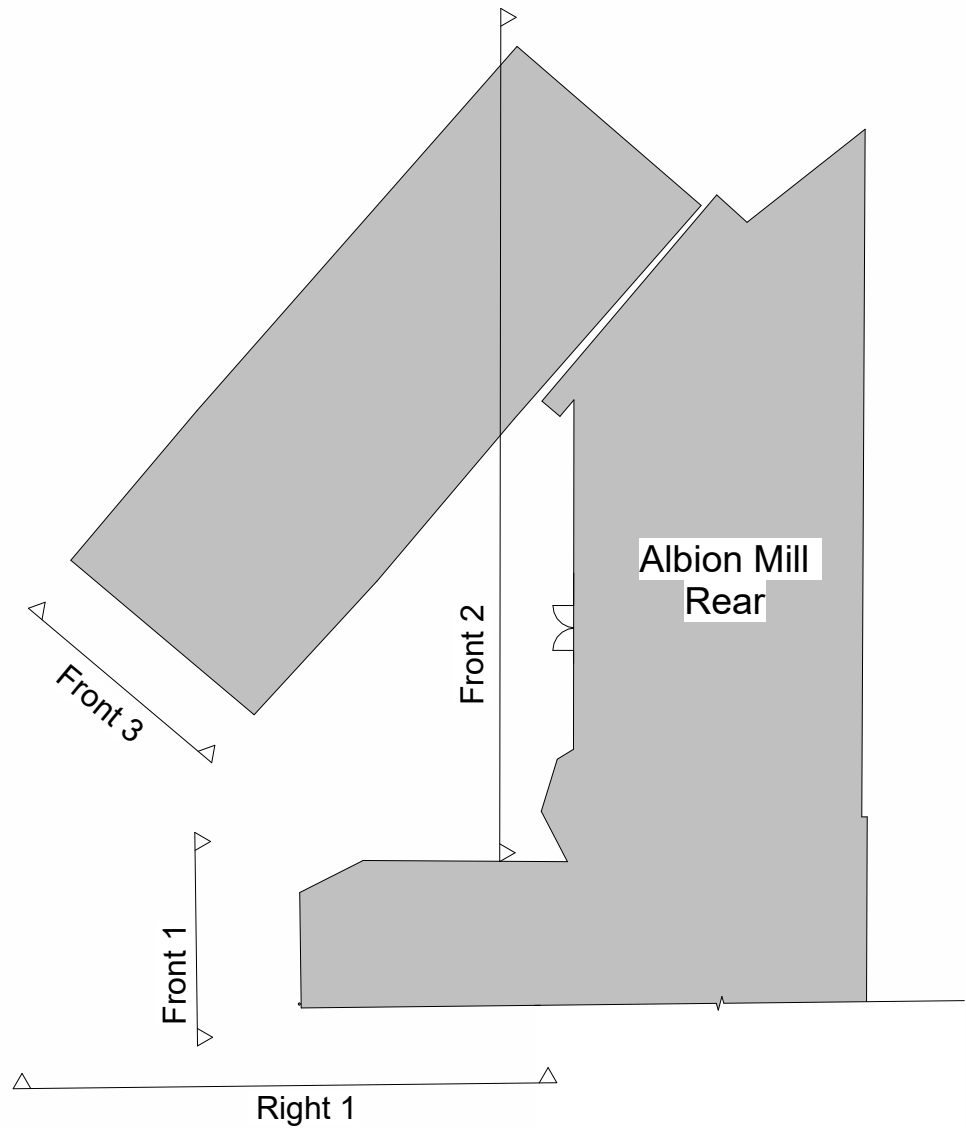


4 KEY PLAN - Elevation - Existing
1 : 250

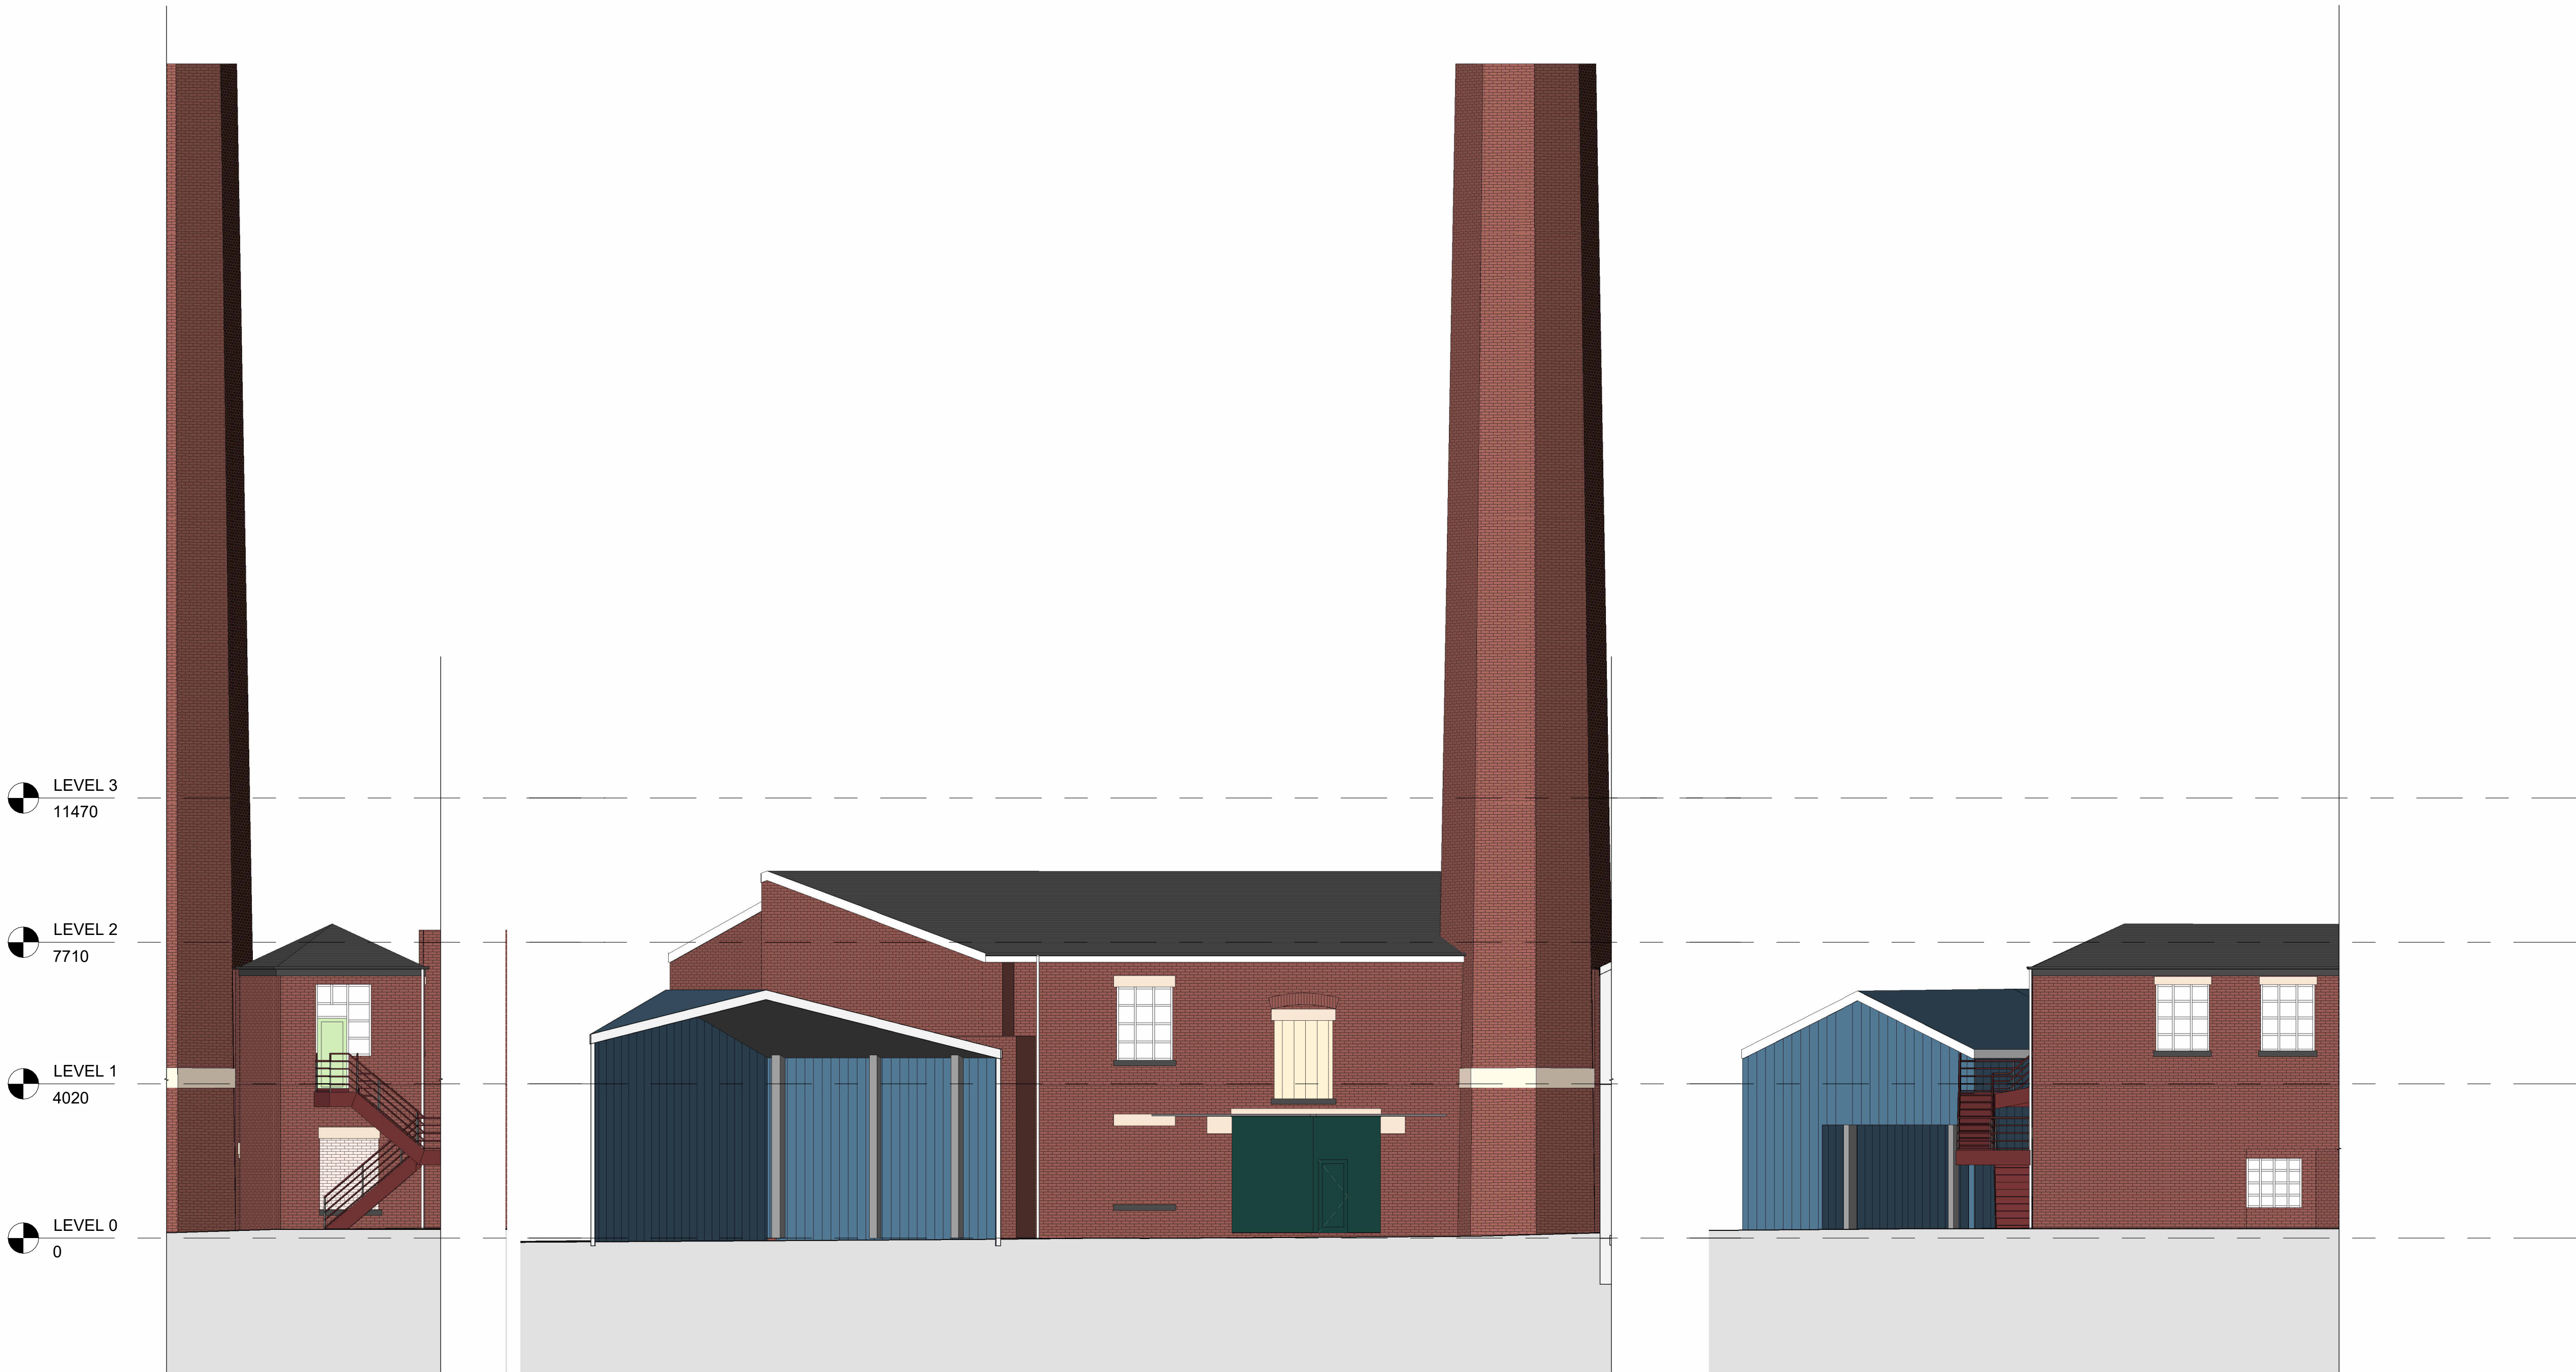

1 Albion Mill Rear - FRONT 1 - Existing
1 : 100

2 Albion Mill Rear - FRONT 2 - Existing
1 : 100

5 Albion Mill Rear - RIGHT 1 - Existing
1 : 100

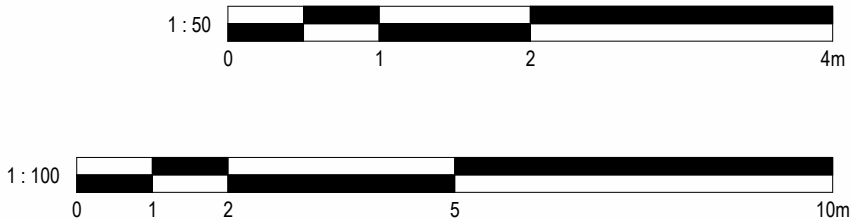

No.		Description	Date
PROJECT		Albion Mill Rear	
TITLE		Existing Elevations	
STATUS		DESIGN	
DRAWN BY	DATE	SCALE (@ A1)	
JB	14/08/2024	As indicated	
PROJECT NUMBER		DRAWING NUMBER	REV
GSS24090.2		002B	
GOLD SKETCH S T U D I O S www.goldsketch.co.uk info@goldsketch.co.uk 0161 792 9595			
NOTES: © COPYRIGHT - ALL RIGHTS RESERVED. THIS DRAWING SHALL NOT BE REPRODUCED WITHOUT PRIOR WRITTEN CONSENT. DRAWING TO BE USED FOR THE STATUS INDICATED ONLY. ALL DIMENSIONS AND SETTING OUT SHALL BE CHECKED AND CONFIRMED ON SITE. ANY DISCREPANCIES TO BE REPORTED TO THE LEGISLATION RELEVANT CODES OF PRACTICE AND BRITISH STANDARDS. ALL DIMENSIONS ARE IN MILLIMETRES UNLESS OTHERWISE STATED.			