



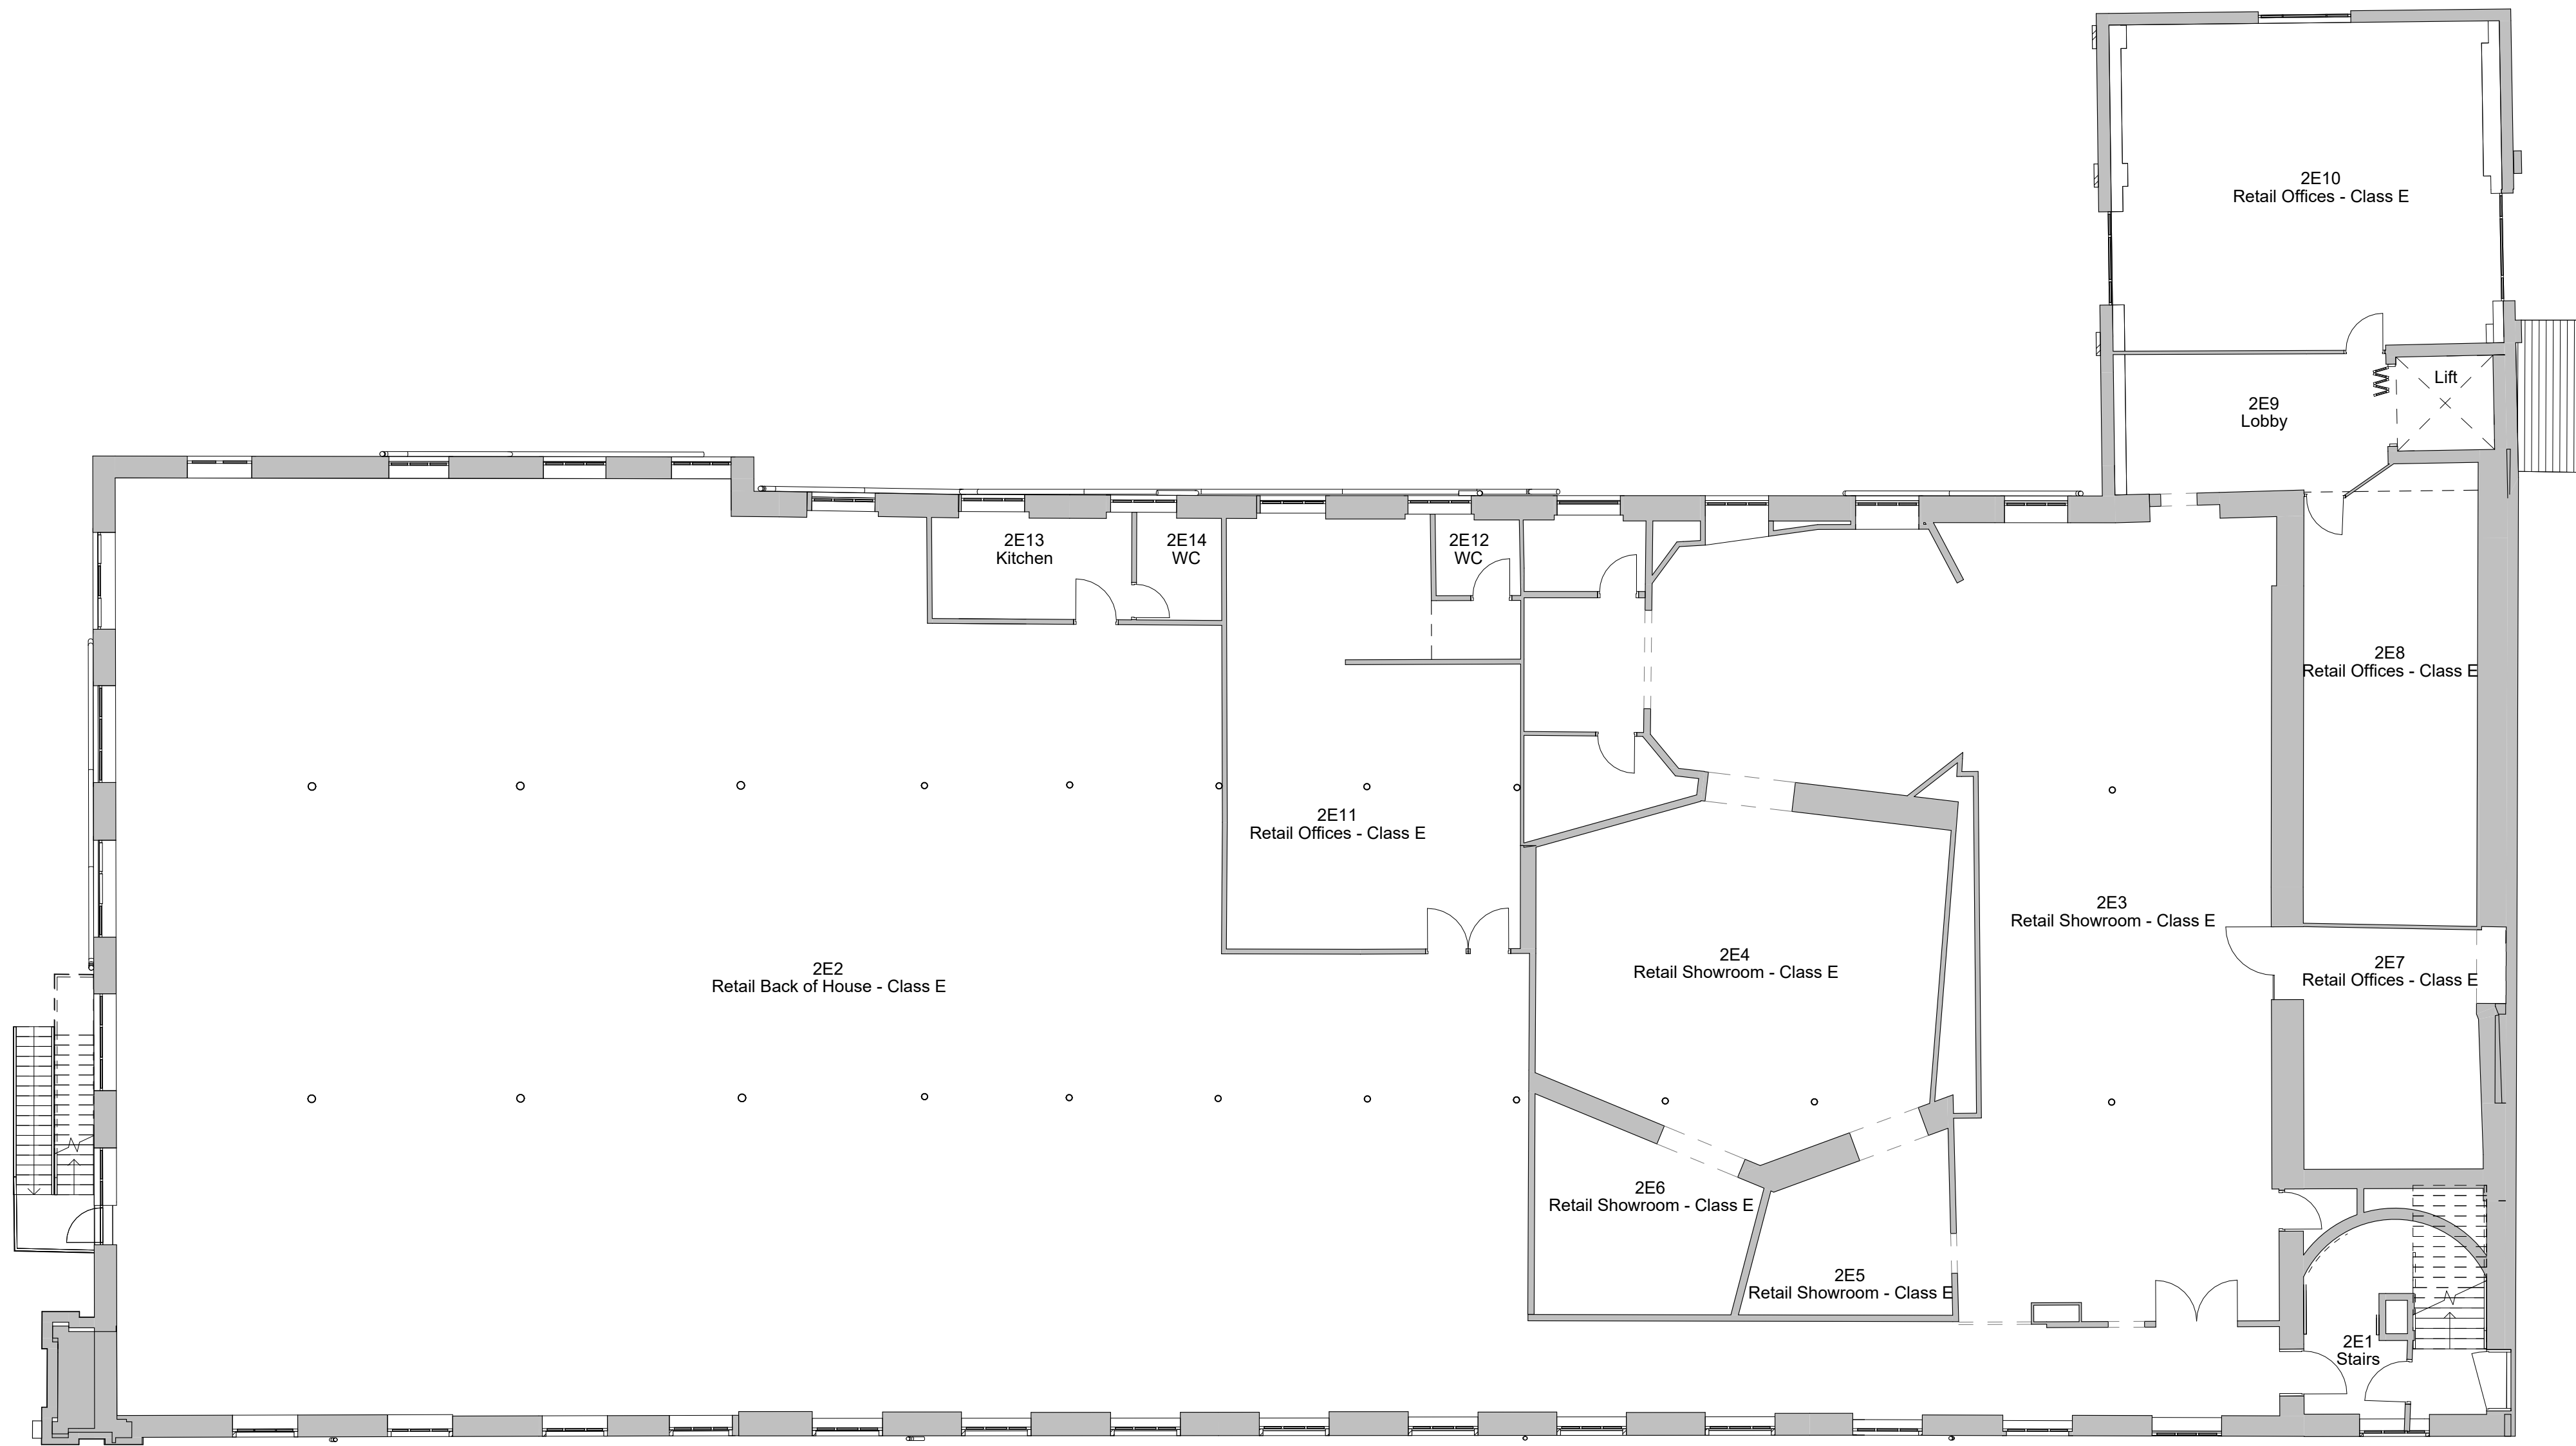

1 Level 2 - Existing
1 : 100

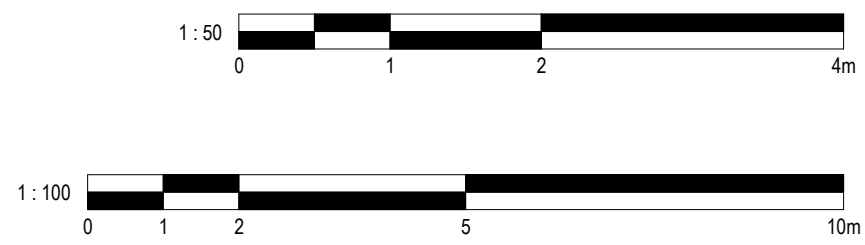

No.		Description		Date
PROJECT		Albion Mill		
TITLE		Existing Plans - Second Floor		
CLIENT				
STATUS		DESIGN		
DRAWN BY	DATE	SCALE (@ A1)		
TP	03/08/2023	1 : 100		
PROJECT NUMBER		DRAWING NUMBER		REV
GSS23089.6		002B		
GOLD SKETCH S T U D I O S www.goldsketch.co.ukinfo@goldsketch.co.uk0161 792 9595				
NOTES © COPYRIGHT - ALL RIGHTS RESERVED. THIS DRAWING SHALL NOT BE REPRODUCED WITHOUT PRIOR WRITTEN CONSENT. DRAWING TO BE USED FOR THE STATUS INDICATED ONLY. ALL DIMENSIONS AND SETTING OUT SHALL BE CHECKED AND CONFIRMED ON SITE. ANY DISCREPANCIES TO BE REPORTED TO THE ARCHITECT IMMEDIATELY. THIS DRAWING IS THE PROPERTY OF GOLD SKETCH. IT IS TO BE USED IN ACCORDANCE WITH CURRENT BUILDING REGULATIONS AND RELEVANT CODES OF PRACTICE AND BRITISH STANDARDS. ALL DIMENSIONS ARE IN MILLIMETRES UNLESS OTHERWISE STATED.				