


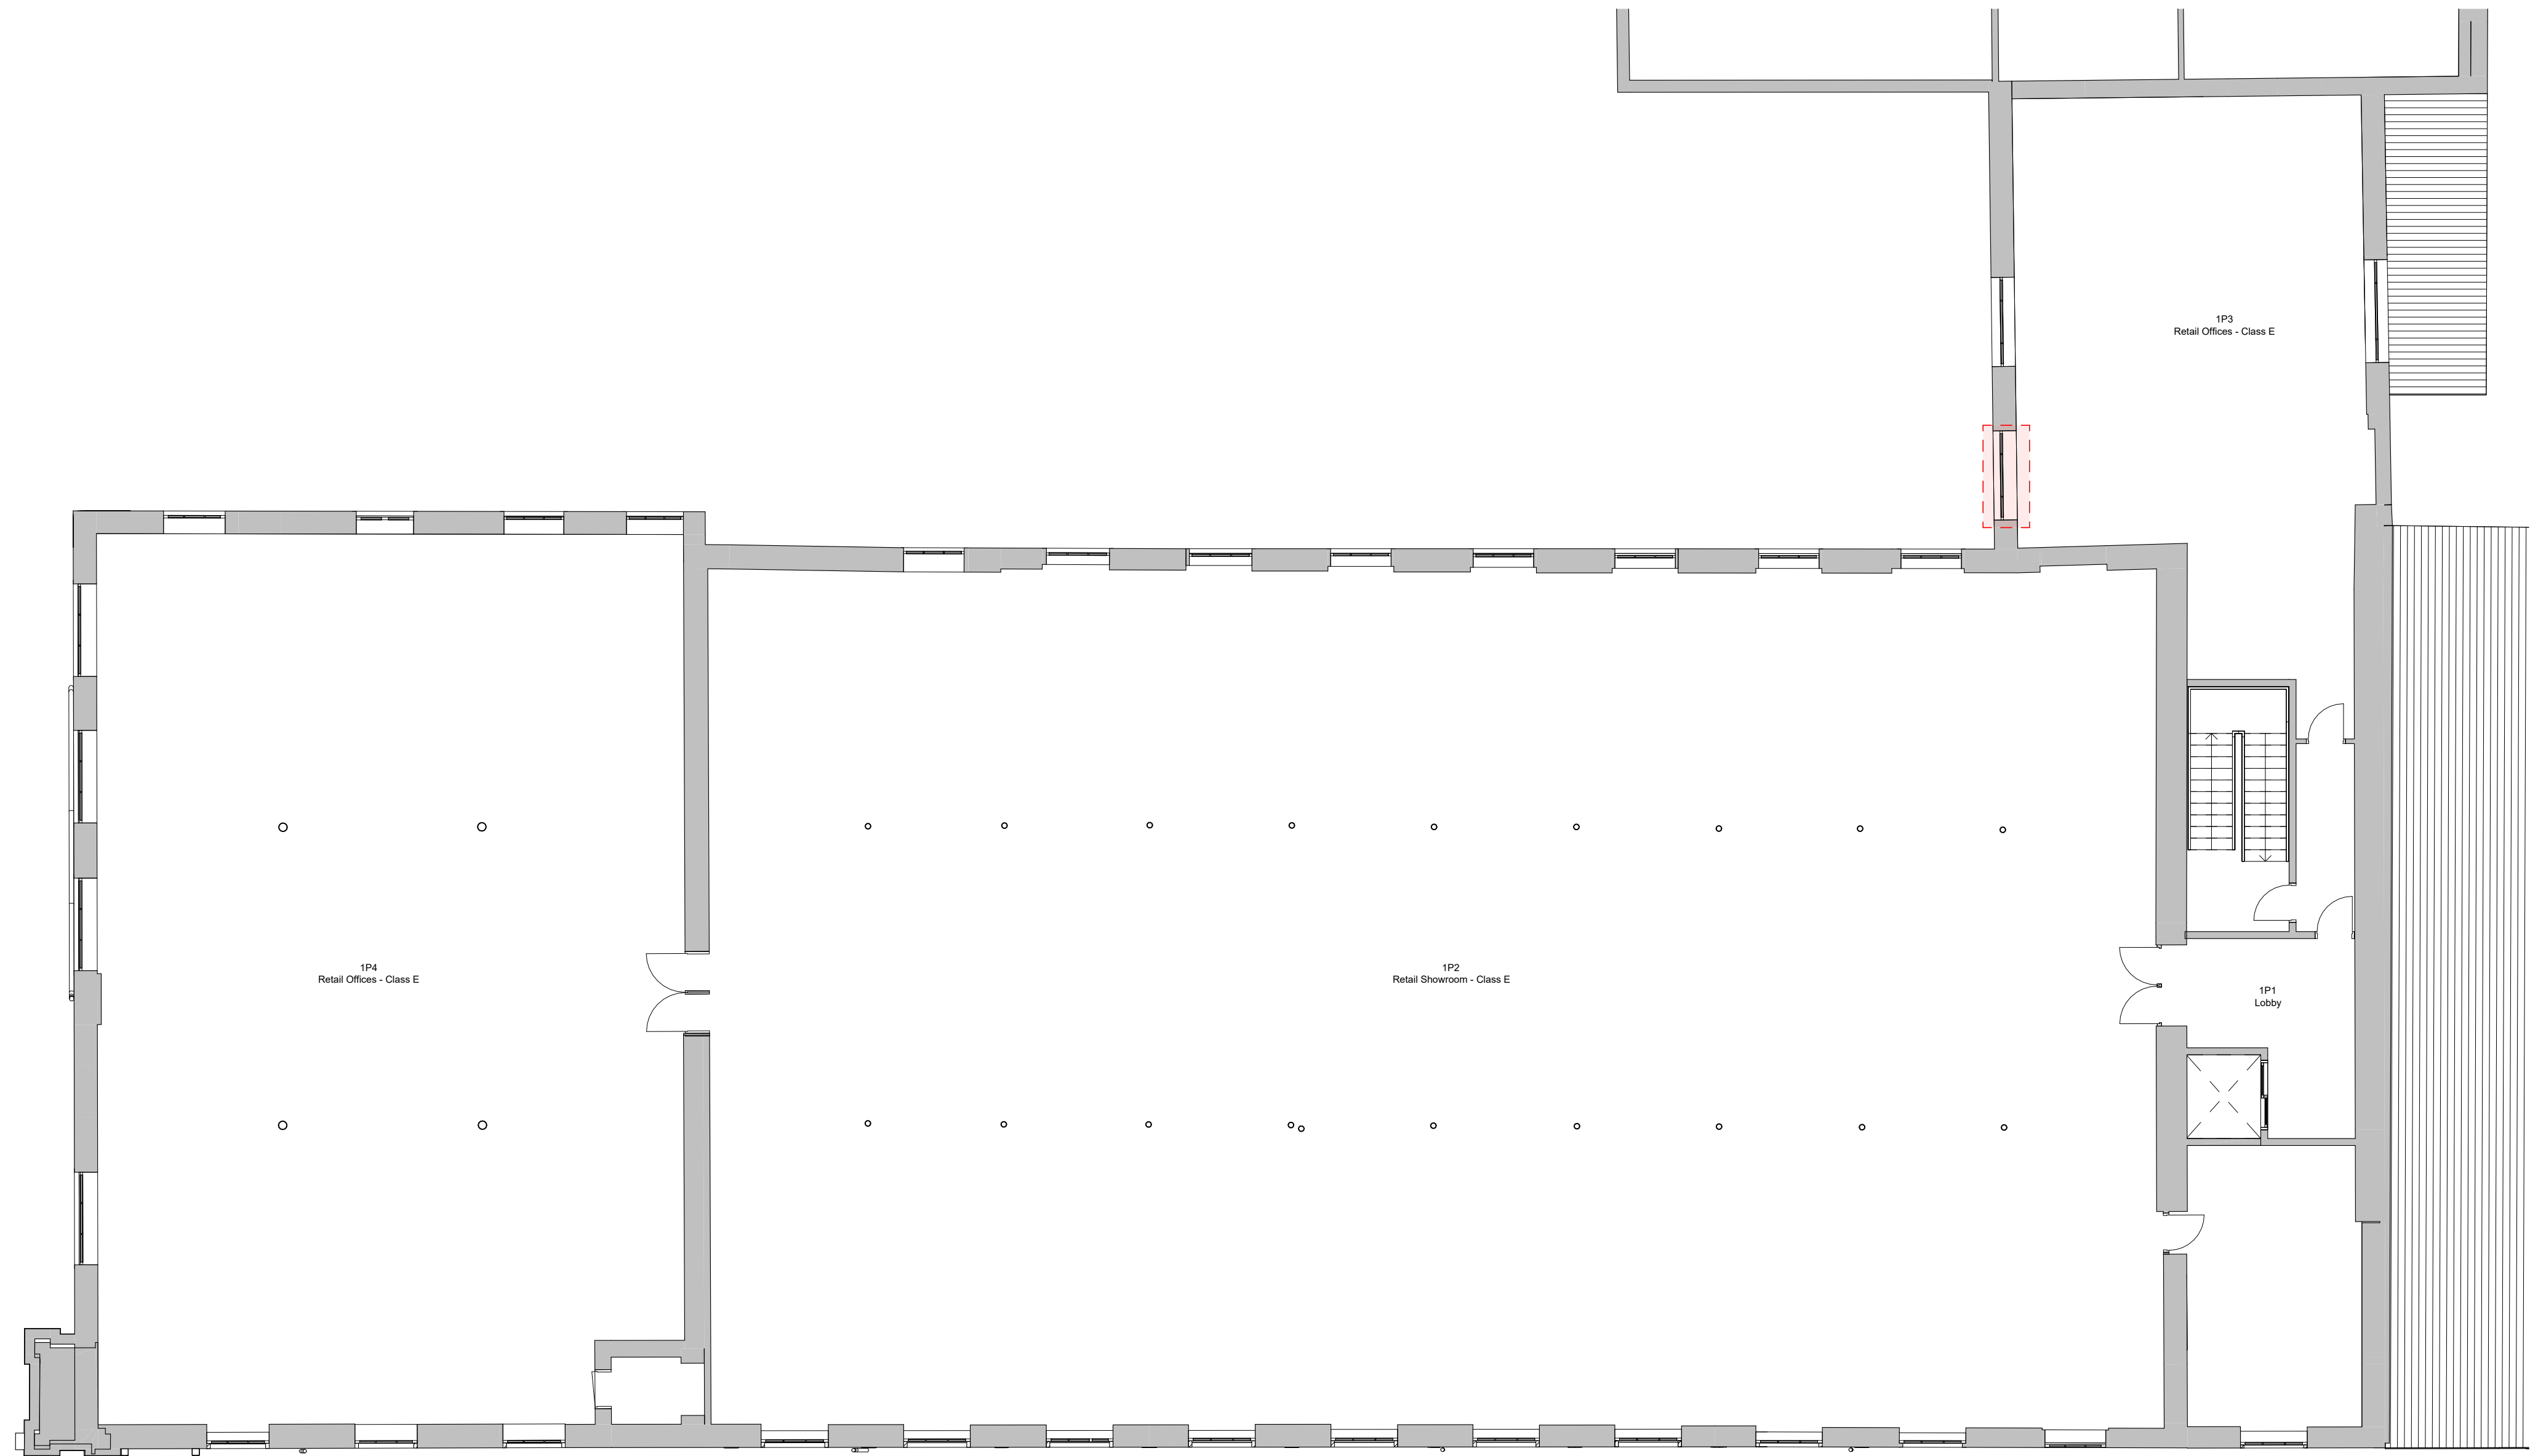

1 Level 1 - Approved Plans
1 : 100


PLANNING GRANTED
APPLICATION NUMBER: 70306
DATE OF REGISTRATION: 02/01/2024
DESCRIPTION: Alteration to fenestration; Replace existing windows; Replace existing roof with hidden valley gutter removed.

Planning notes

New Window / Door / Skylight / Opening



- NOTES:
- Window reveal to match existing
 - All ground floor openers to open inwards
 - Replace all existing windows with ALUK aluminium 58BW ST HI (Heritage) - Window style to match Existing Albion Mill
 - Colour Anthracite Grey

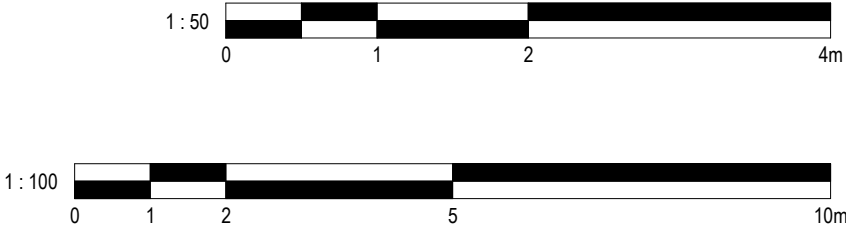

No.		Description	Date
PROJECT		Albion Mill	
TITLE		Approved Plans - First Floor	
CLIENT			
STATUS		DESIGN	
DRAWN BY	DATE	SCALE (@ A1)	
TP	17/11/2023	As indicated	
PROJECT NUMBER		DRAWING NUMBER	REV
GSS23089.6		003A	
GOLD SKETCH S T U D I O S www.goldsketch.co.uk info@goldsketch.co.uk 0161 792 9595			
NOTES: © COPYRIGHT - ALL RIGHTS RESERVED. THIS DRAWING SHALL NOT BE REPRODUCED WITHOUT PRIOR WRITTEN CONSENT. DRAWING TO BE USED FOR THE STATUS INDICATED ONLY. ALL DIMENSIONS AND SETTING OUT SHALL BE CHECKED AND CONFIRMED ON SITE. ANY DISCREPANCIES TO BE REPORTED TO THE DESIGNER PRIOR TO THE COMMENCEMENT OF ANY WORK. ALL WORK AND MATERIALS TO BE IN ACCORDANCE WITH CURRENT BUILDING LEGISLATION, RELEVANT CODES OF PRACTICE AND BRITISH STANDARDS. ALL DIMENSIONS ON THIS DRAWING ARE IN MILLIMETRES UNLESS OTHERWISE STATED.			