


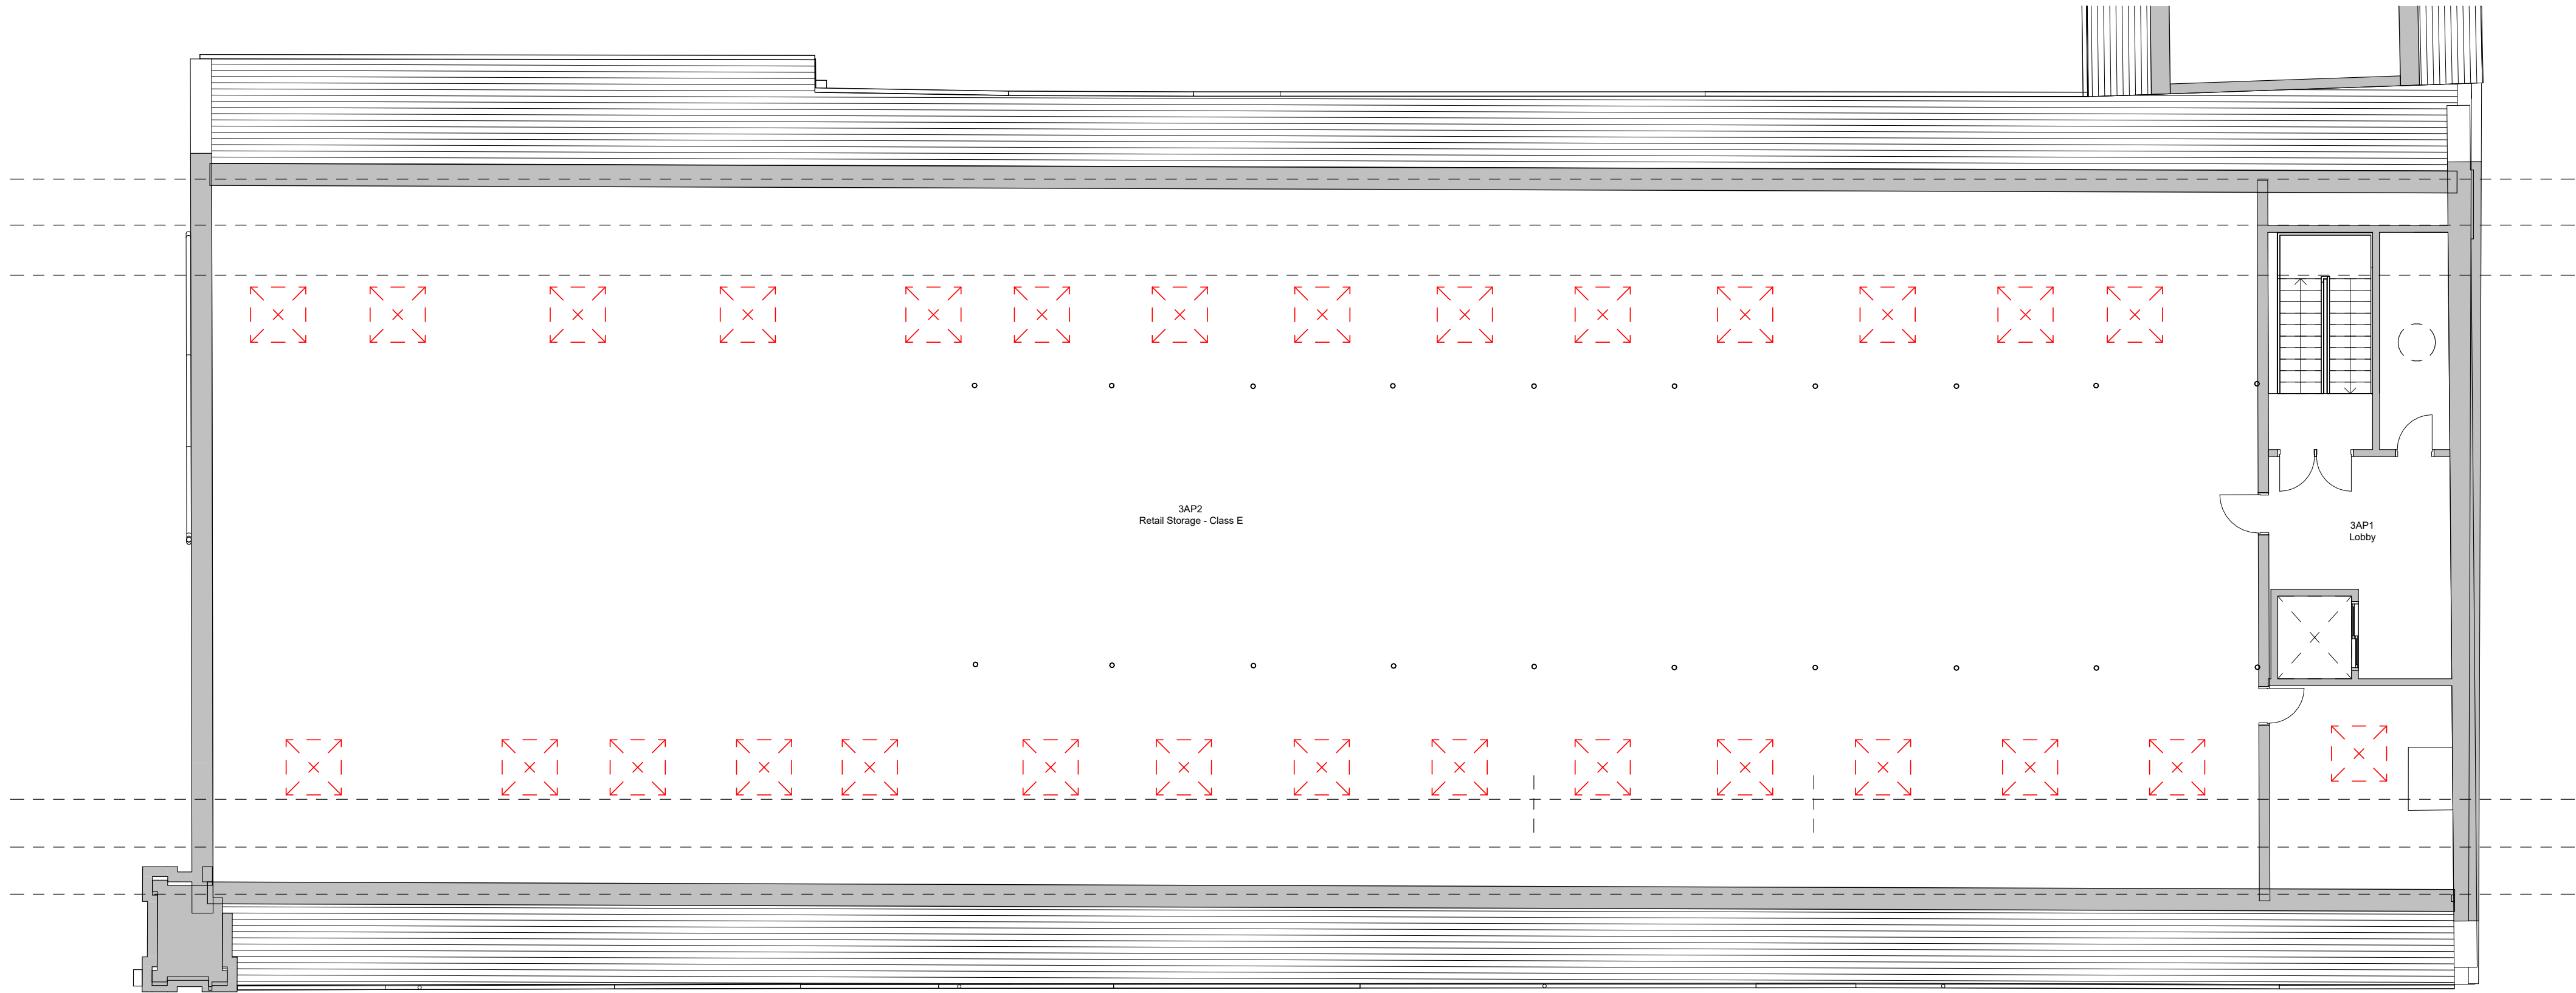

1 Level 3 - Approved Plans
1 : 100

PLANNING GRANTED

APPLICATION NUMBER: 70306

DATE OF REGISTRATION: 02/01/2024


DESCRIPTION: Alteration to fenestration; Replace existing windows; Replace existing roof with hidden valley gutter removed.

Planning notes

New Window / Door / Skylight / Opening



- NOTES:
- Window reveal to match existing
 - All ground floor openers to open inwards
 - Replace all existing windows with ALUK aluminium 58BW ST HI (Heritage) - Window style to match Existing Albion Mill
 - Colour Anthracite Grey

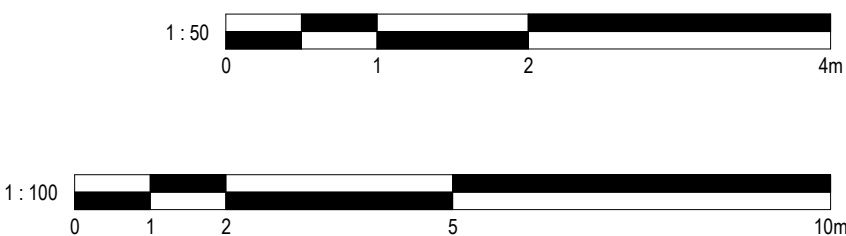

No.		Description	Date
PROJECT		Albion Mill	
TITLE		Approved Plans - Third Floor	
CLIENT			
STATUS		DESIGN	
DRAWN BY	DATE	SCALE (@ A1)	
TP	17/11/2023	As indicated	
PROJECT NUMBER	DRAWING NUMBER	REV	
GSS23089.6	003C		
GOLD SKETCH S T U D I O S www.goldsketch.co.ukinfo@goldsketch.co.uk0161 792 9595			
NOTES © COPYRIGHT - ALL RIGHTS RESERVED. THIS DRAWING MUST NOT BE REPRODUCED WITHOUT PRIOR WRITTEN CONSENT. DRAWING TO BE USED FOR THE STATUS INDICATED ONLY. ALL DIMENSIONS AND THE TOLERANCES THEREON SHALL BE AS SHOWN AND CONFIRMED ON SITE. ANY DISCREPANCIES TO BE REPORTED TO THE LEGISLATION RELEVANT CODES OF PRACTICE AND BRITISH STANDARDS. ALL DIMENSIONS ON THIS DRAWING ARE IN MILLIMETRES UNLESS OTHERWISE STATED.			