


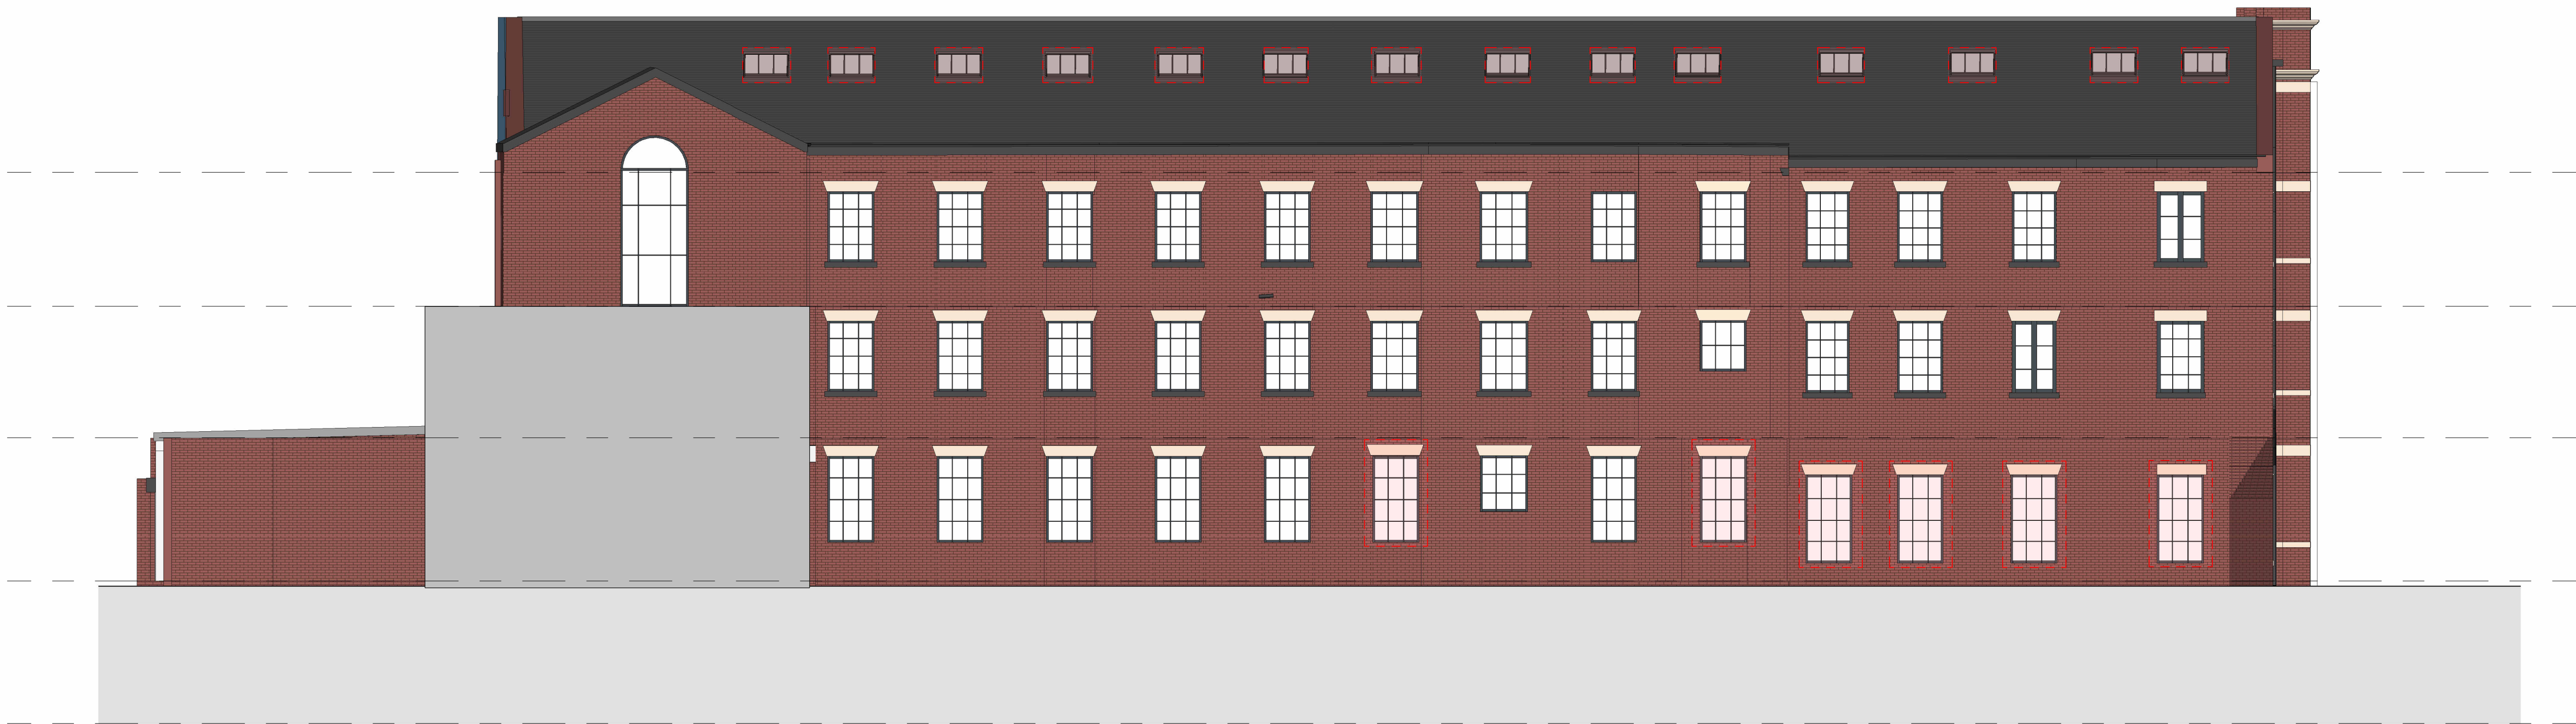


1 Rear - Approved Plans
1 : 100

PLANNING GRANTED
APPLICATION NUMBER: 70306
DATE OF REGISTRATION: 02/01/2024
DESCRIPTION: Alteration to fenestration; Replace existing windows; Replace existing roof with hidden valley gutter removed.

Planning notes


New Window / Door / Skylight / Opening

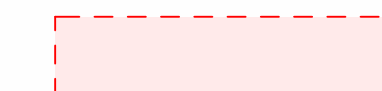


NOTES:

- Window reveal to match existing
- All ground floor openers to open inwards
- Replace all existing windows with ALUK aluminium 58BW ST HI (Heritage) - Window style to match Existing Albion Mill
- Colour Anthracite Grey

Limited Information

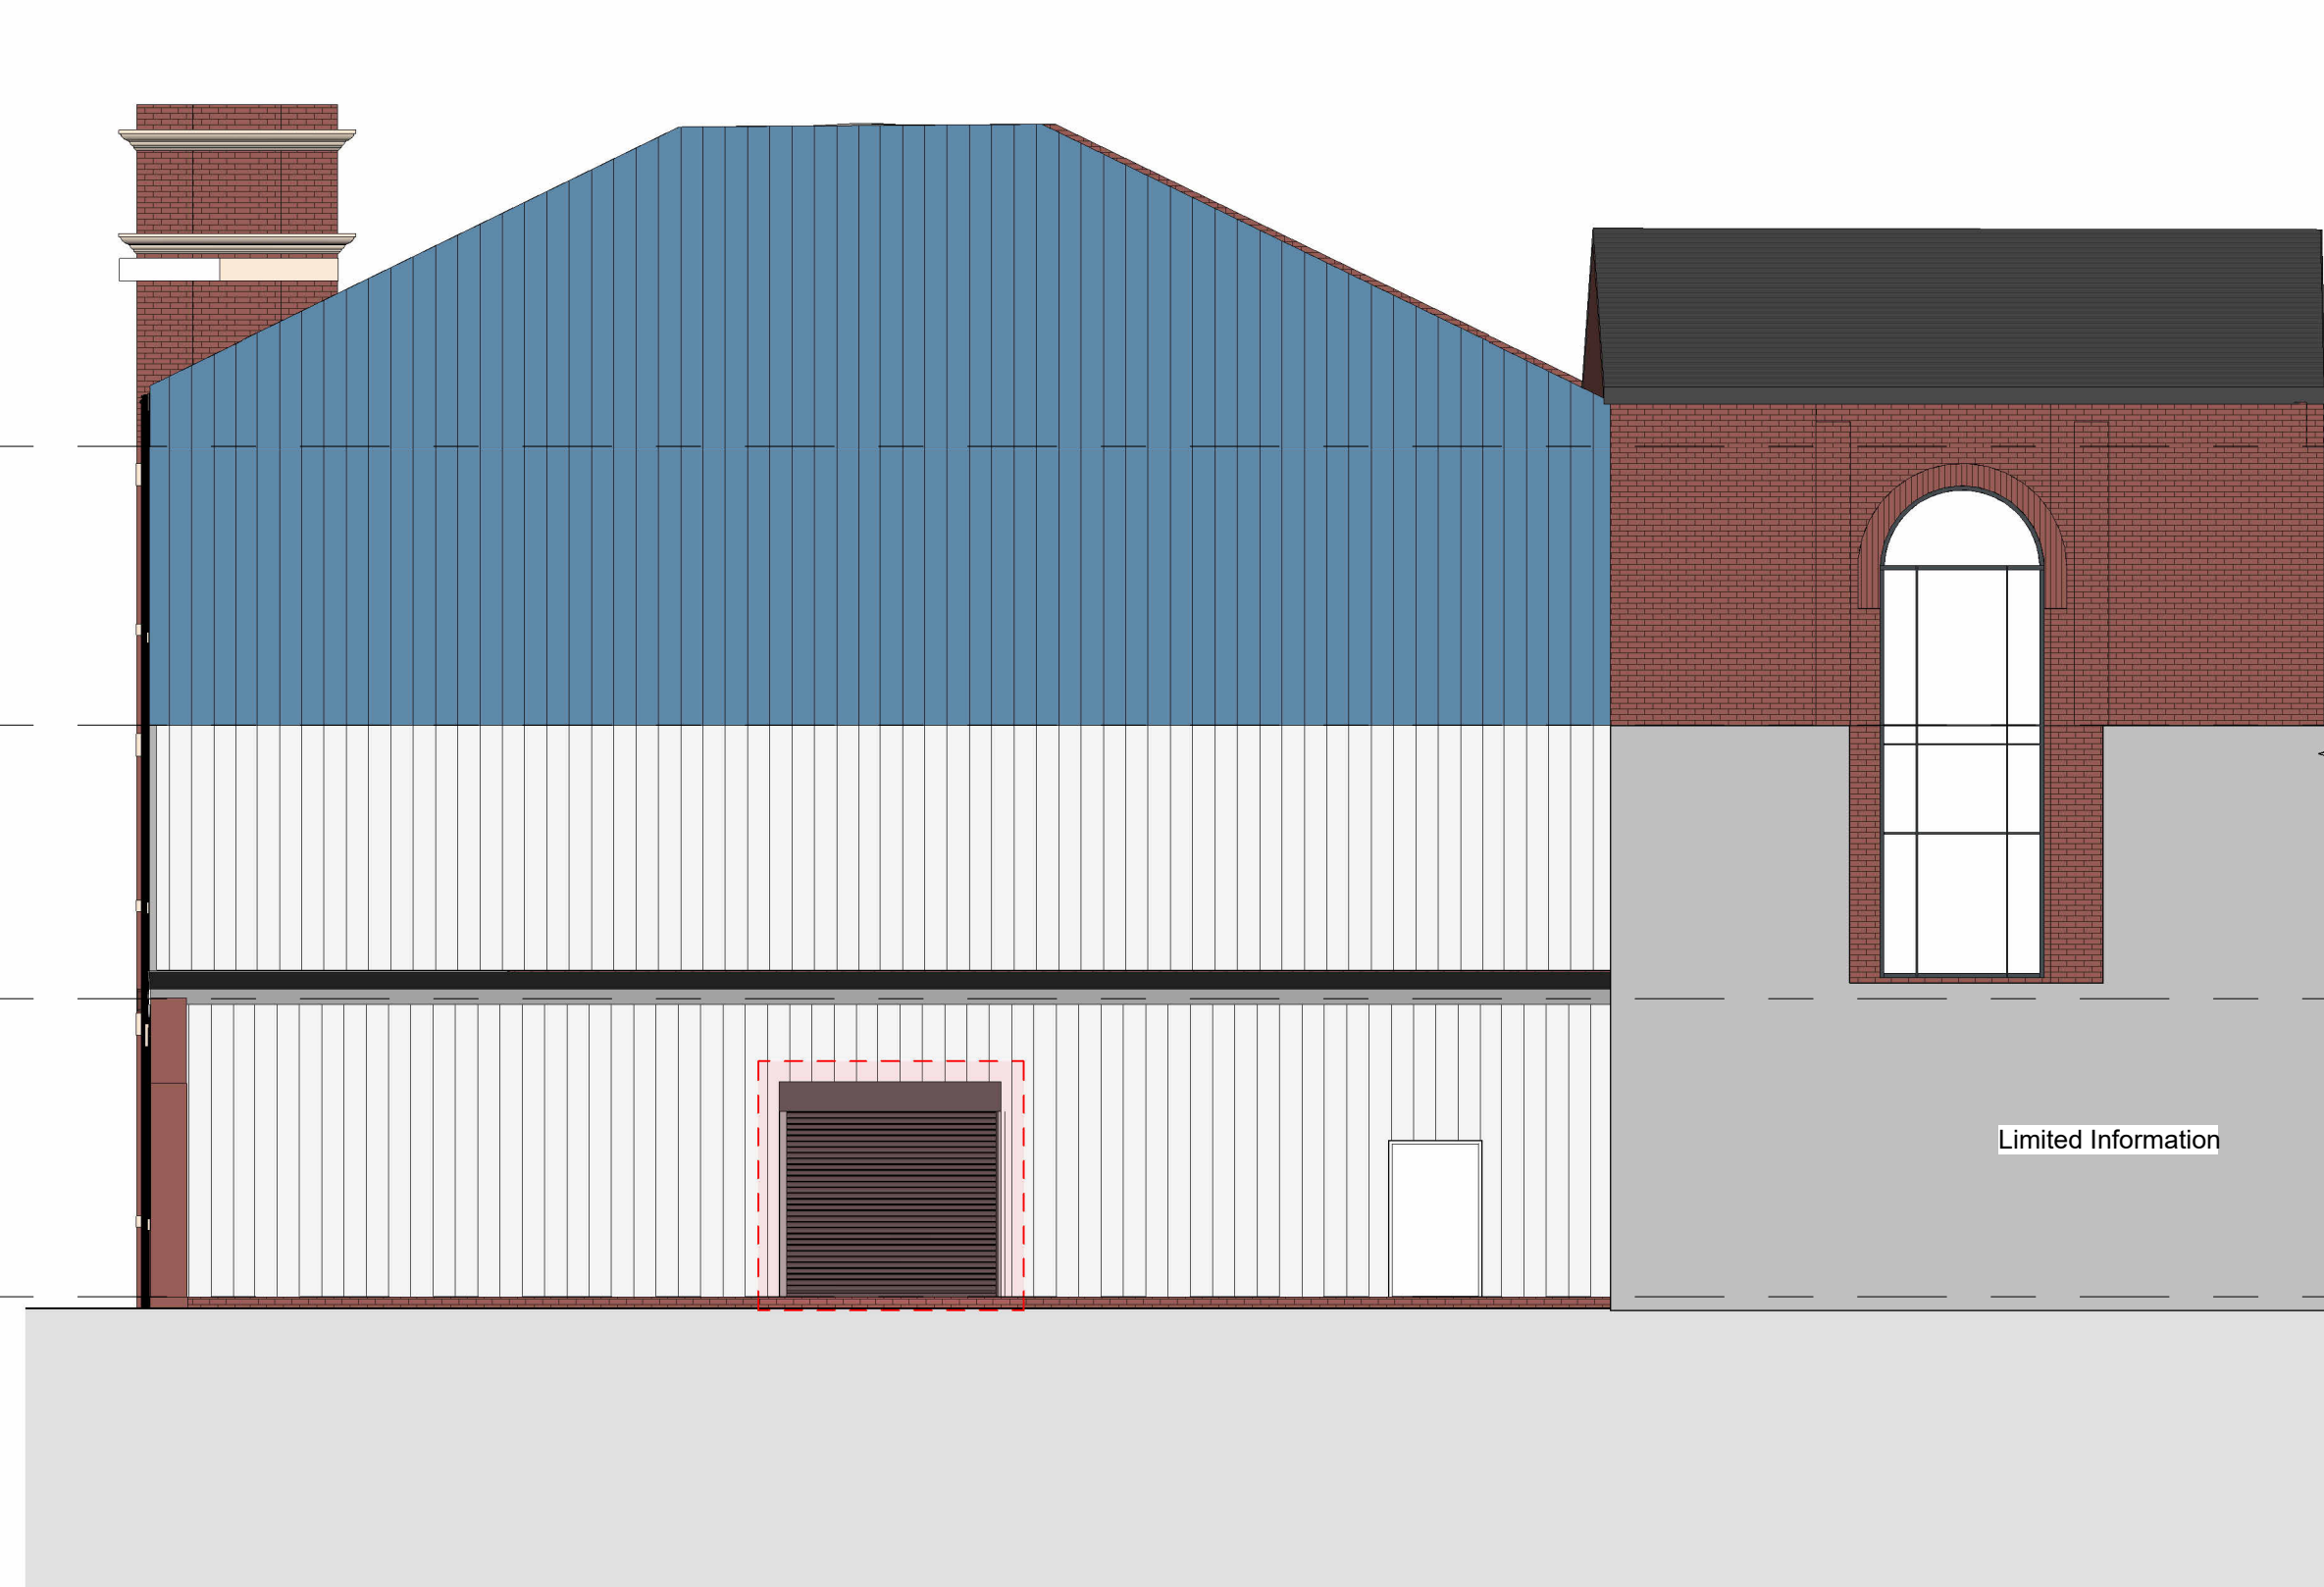

2 Right Side - Approved Plans
1 : 100

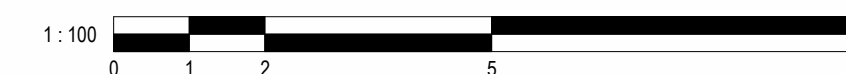

No.	Description	Date
PROJECT		
Albion Mill		
TITLE		
Approved Plans Elevations - Rear & Right		
CLIENT		
STATUS		
DESIGN		
DRAWN BY	DATE	SCALE (@ A1)
TP	29/08/2023	As indicated
PROJECT NUMBER	DRAWING NUMBER	REV
GSS23089.6	005B	
GOLD SKETCH		
www.goldsketch.co.uk info@goldsketch.co.uk 0161 792 9595		
NOTES		
© COPYRIGHT - ALL RIGHTS RESERVED. THIS DRAWING SHALL NOT BE REPRODUCED WITHOUT PRIOR WRITTEN CONSENT. DRAWING TO BE USED FOR THE STATUS INDICATED ONLY. ALL DIMENSIONS AND SETTING OF WALLS, GLAZING AND CONFIRMED ON SITE. ANY DISCREPANCIES TO BE REPORTED TO THE CLIENT IMMEDIATELY. THE CLIENT SHALL BE RESPONSIBLE FOR THE ACCURACY OF THE INFORMATION PROVIDED. 