



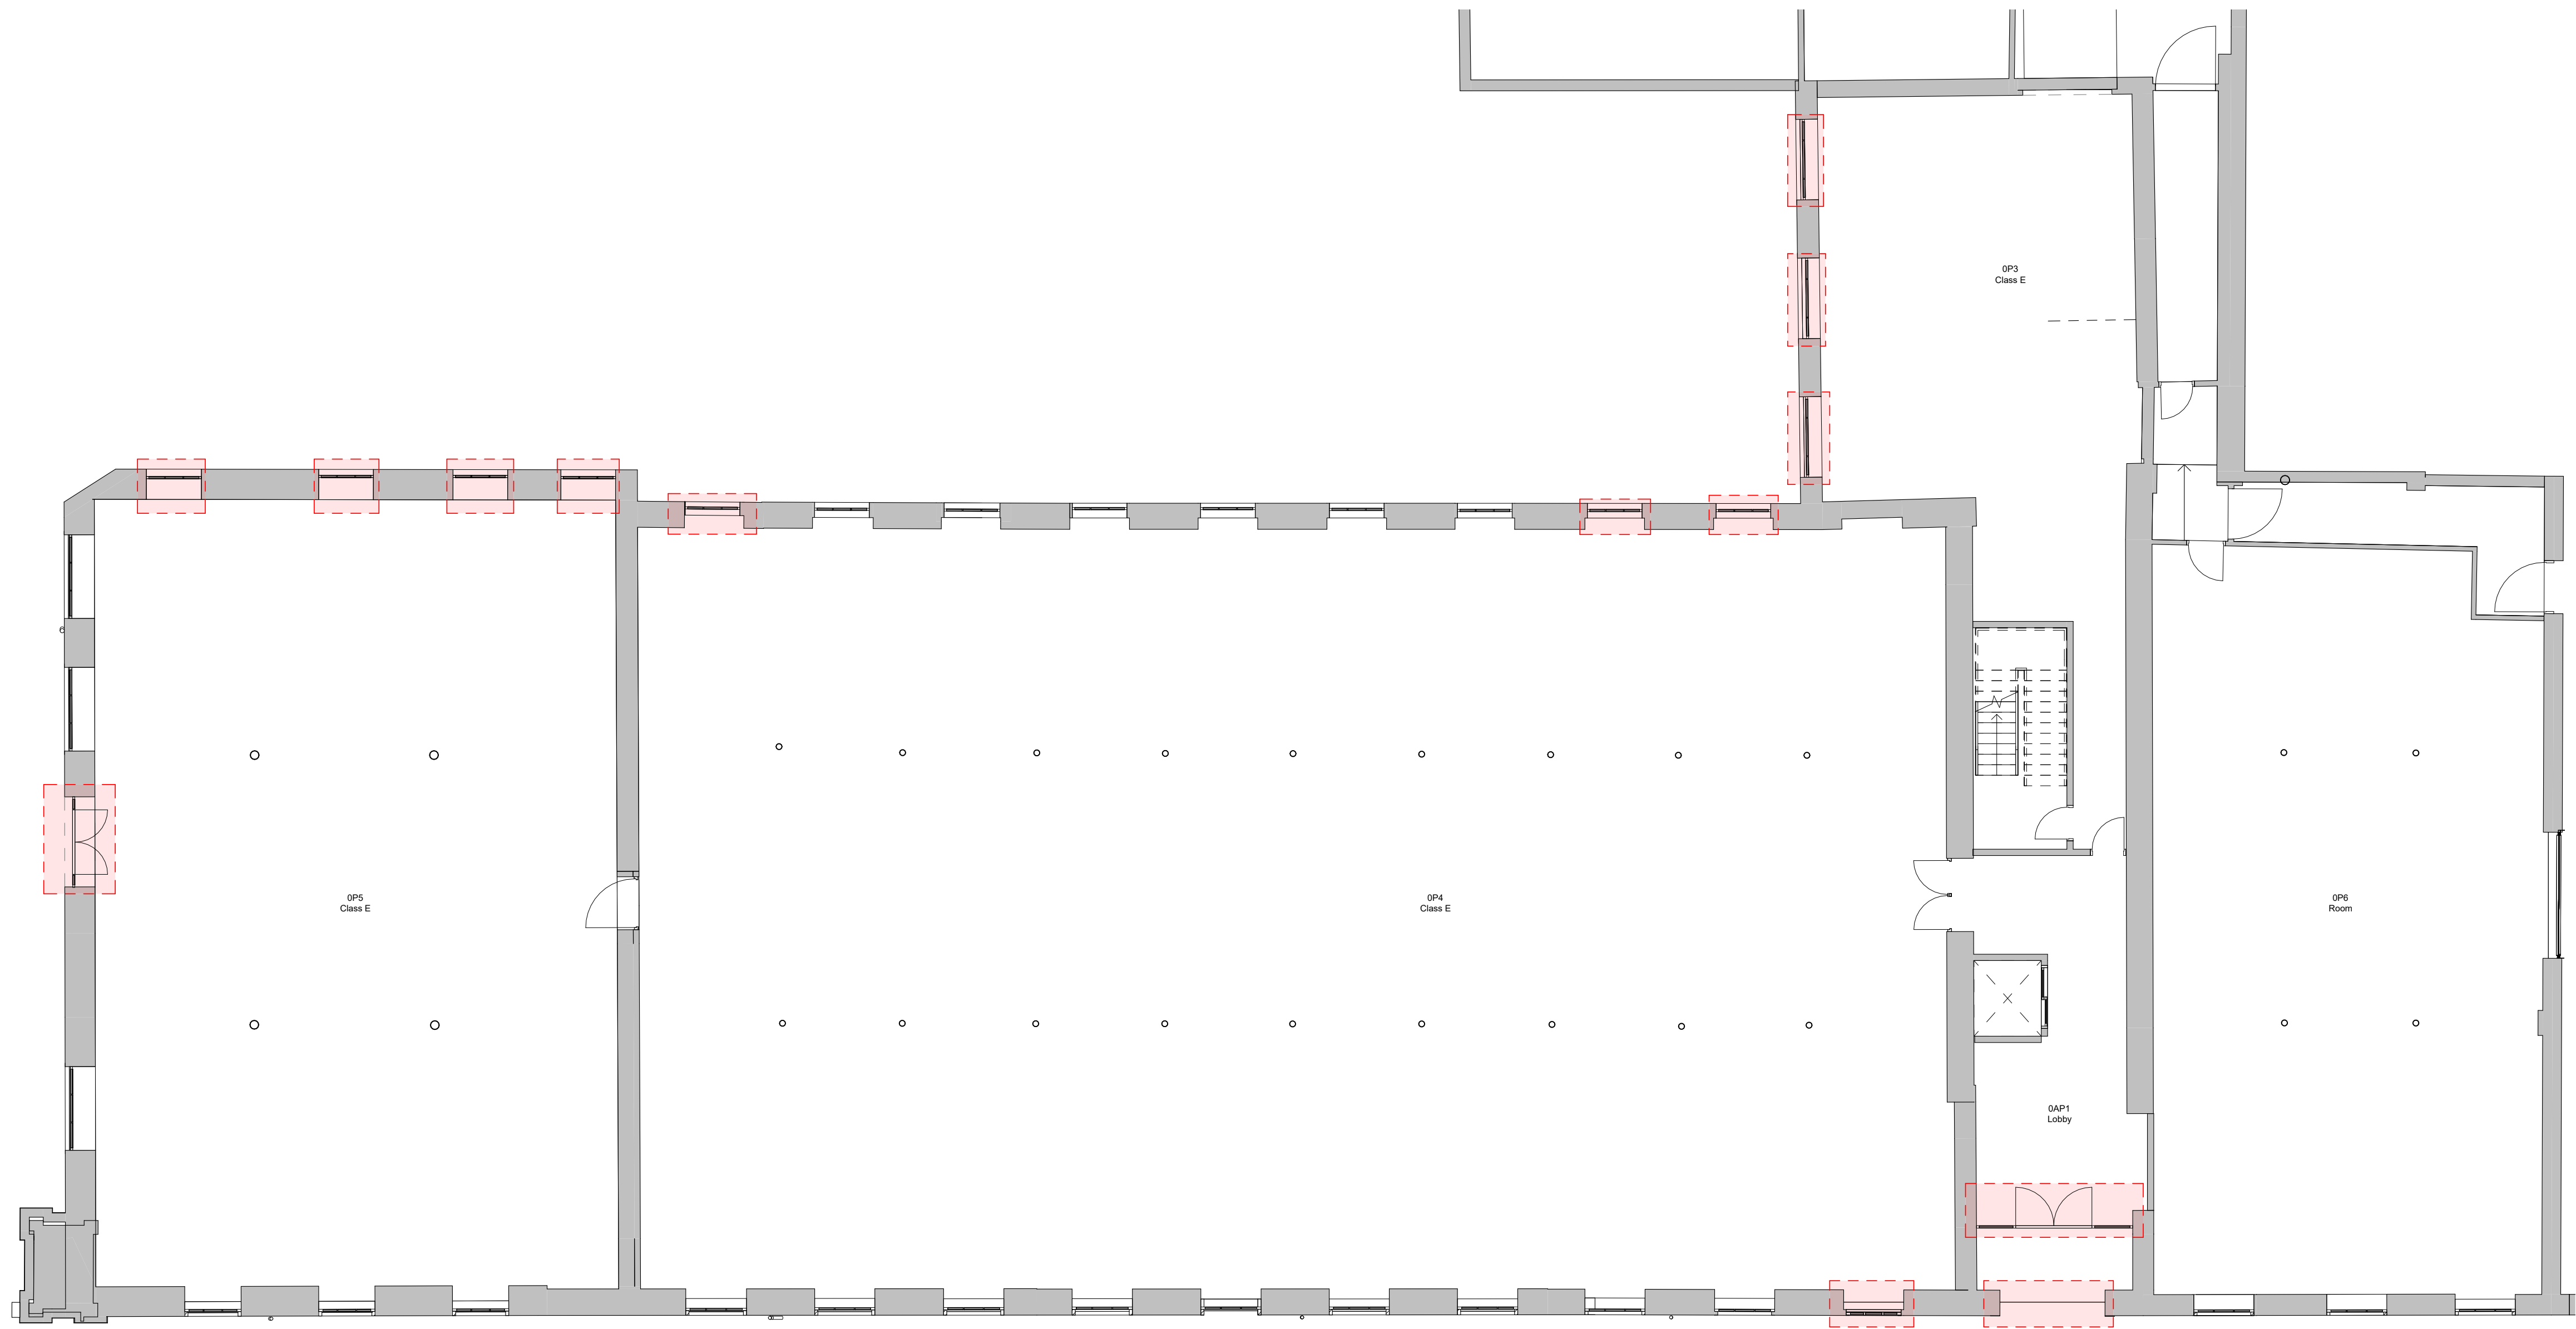

1 Level 0 - Proposed
1 : 100

Planning notes

New Window / Door / Skylight / Opening
Changes approved on previous
application ref. 70306

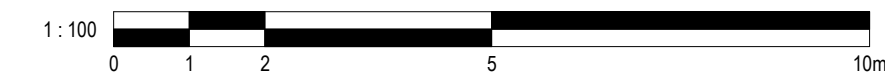

No.		Description	Date
PROJECT		Albion Mill	
TITLE		Proposed Plans - Ground Floor	
CLIENT			
STATUS		DESIGN	
DRAWN BY	DATE	SCALE (@ A1)	
TP	17/11/2023	As indicated	
PROJECT NUMBER		DRAWING NUMBER	REV
GSS23089.6		007	
GOLD SKETCH S T U D I O S www.goldsketch.co.uk info@goldsketch.co.uk 0161 792 9595			
NOTES: © COPYRIGHT - ALL RIGHTS RESERVED. THIS DRAWING SHALL NOT BE REPRODUCED WITHOUT PRIOR WRITTEN CONSENT. DRAWING TO BE USED FOR THE STATUS INDICATED ONLY. ALL DIMENSIONS AND SETTING OUT SHALL BE CHECKED AND CONFIRMED ON SITE. ANY DISCREPANCIES TO BE REPORTED TO THE DESIGNER PRIOR TO THE COMMENCEMENT OF ANY WORK. ALL WORK AND MATERIALS TO BE IN ACCORDANCE WITH CURRENT BUILDING REGULATIONS, RELEVANT CODES OF PRACTICE AND BRITISH STANDARDS. ALL DIMENSIONS ON THIS DRAWING ARE IN MILLIMETRES UNLESS OTHERWISE STATED.			