


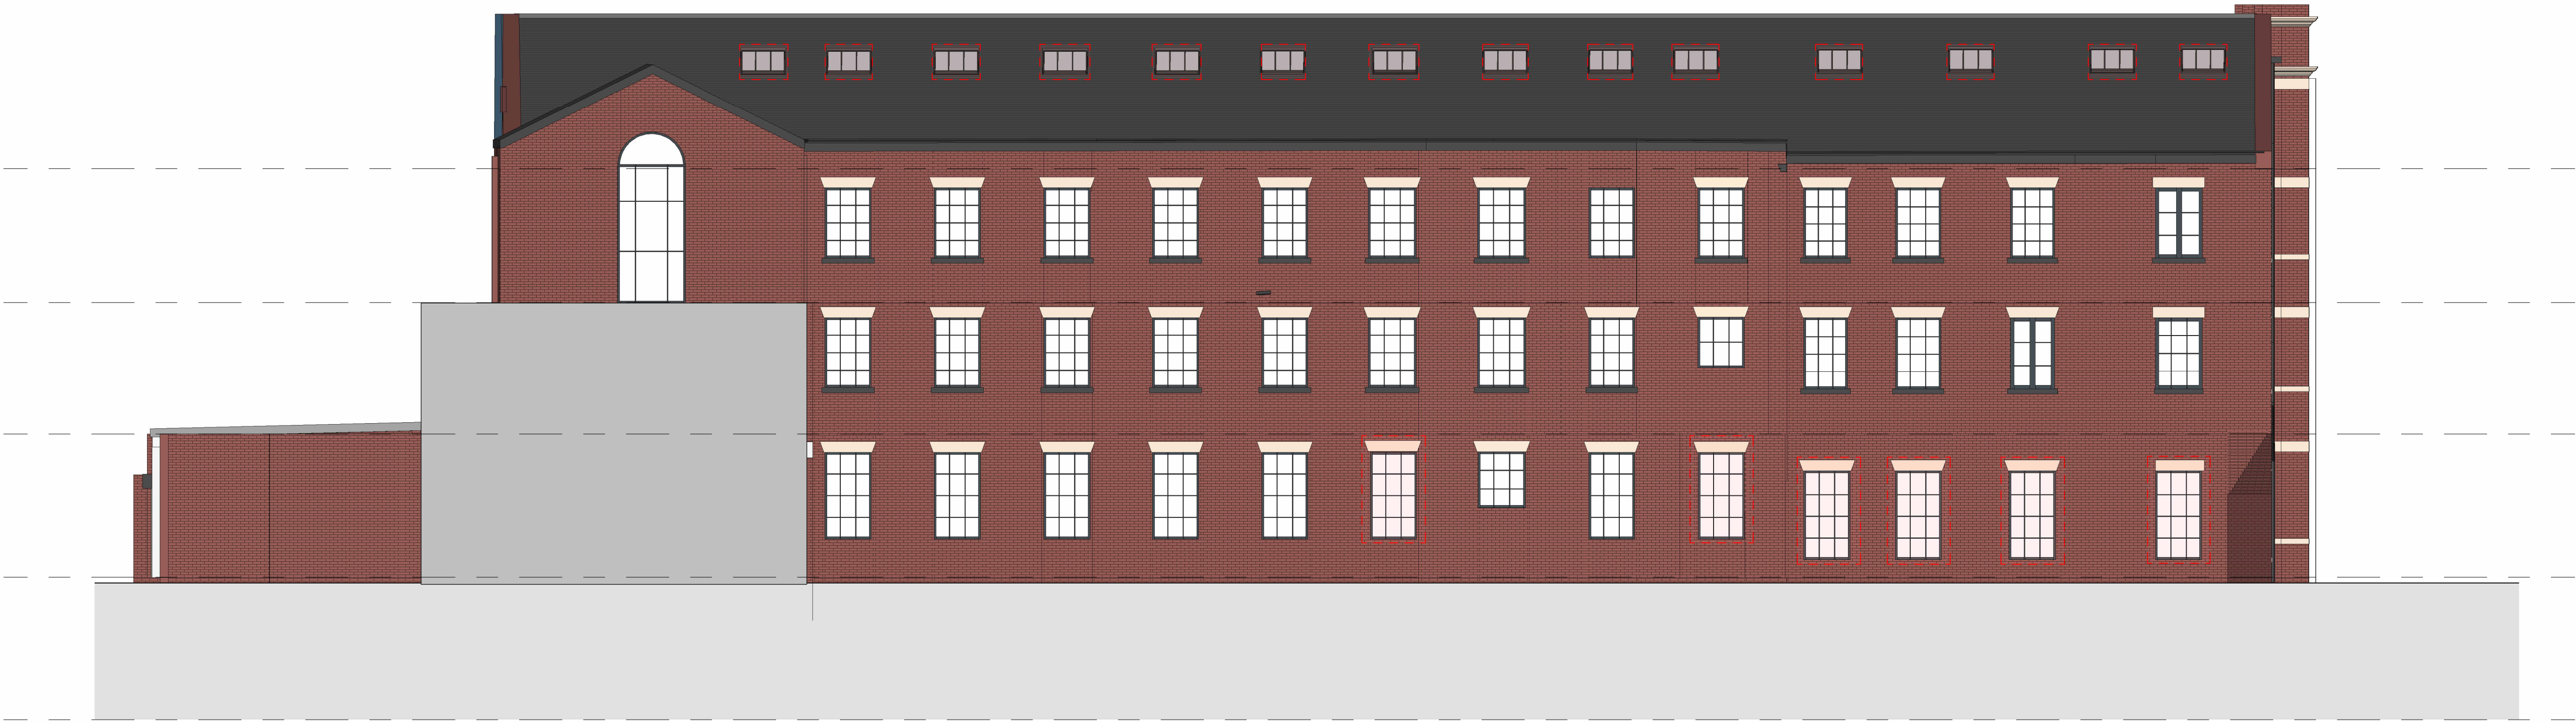


1 Rear - Proposed  
1 : 100

Planning notes

New Window / Door / Skylight / Opening  
Changes approved on previous  
application ref. 70306



2 Right Side - Proposed  
1 : 100

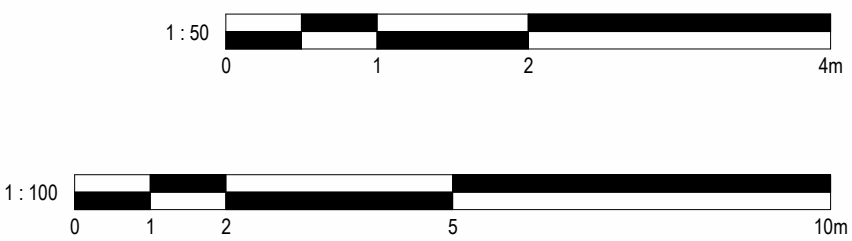

| No.   |            | Description                        | Date |
|---|------------|------------------------------------|------|
| PROJECT   |            | Albion Mill                        |      |
| TITLE   |            | Proposed Elevations - Rear & Right |      |
| CLIENT   |            |                                    |      |
| STATUS   |            | DESIGN                             |      |
| DRAWN BY   | DATE       | SCALE (@ A1)                       |      |
| TP   | 29/08/2023 | As indicated                       |      |
| PROJECT NUMBER   |            | DRAWING NUMBER                     | REV  |
| GSS23089.6   |            | 008B                               |      |
| <div><div>GOLD SKETCH</div><div>S T U D I O S</div><div>www.goldsketch.co.ukinfo@goldsketch.co.uk0161 792 9595</div></div>   |            |                                    |      |
| <div>NOTES</div> <div>© COPYRIGHT - ALL RIGHTS RESERVED.</div> <div>THIS DRAWING AND ANY PARTS BEING REPRODUCED WITHOUT PRIOR WRITTEN CONSENT.</div> <div>DRAWING TO BE USED FOR THE STATUS INDICATED ONLY.</div> <div>ALL DIMENSIONS AND SETTING OUT SHALL BE CHECKED AND CONFIRMED ON SITE. ANY DISCREPANCIES TO BE REPORTED TO THE</div> <div>LEGISLATION RELEVANT CODES OF PRACTICE AND BRITISH STANDARDS. ALL DIMENSIONS ON THIS DRAWING ARE IN MILLIMETRES UNLESS</div> <div>OTHERWISE STATED.</div> |            |                                    |      |