


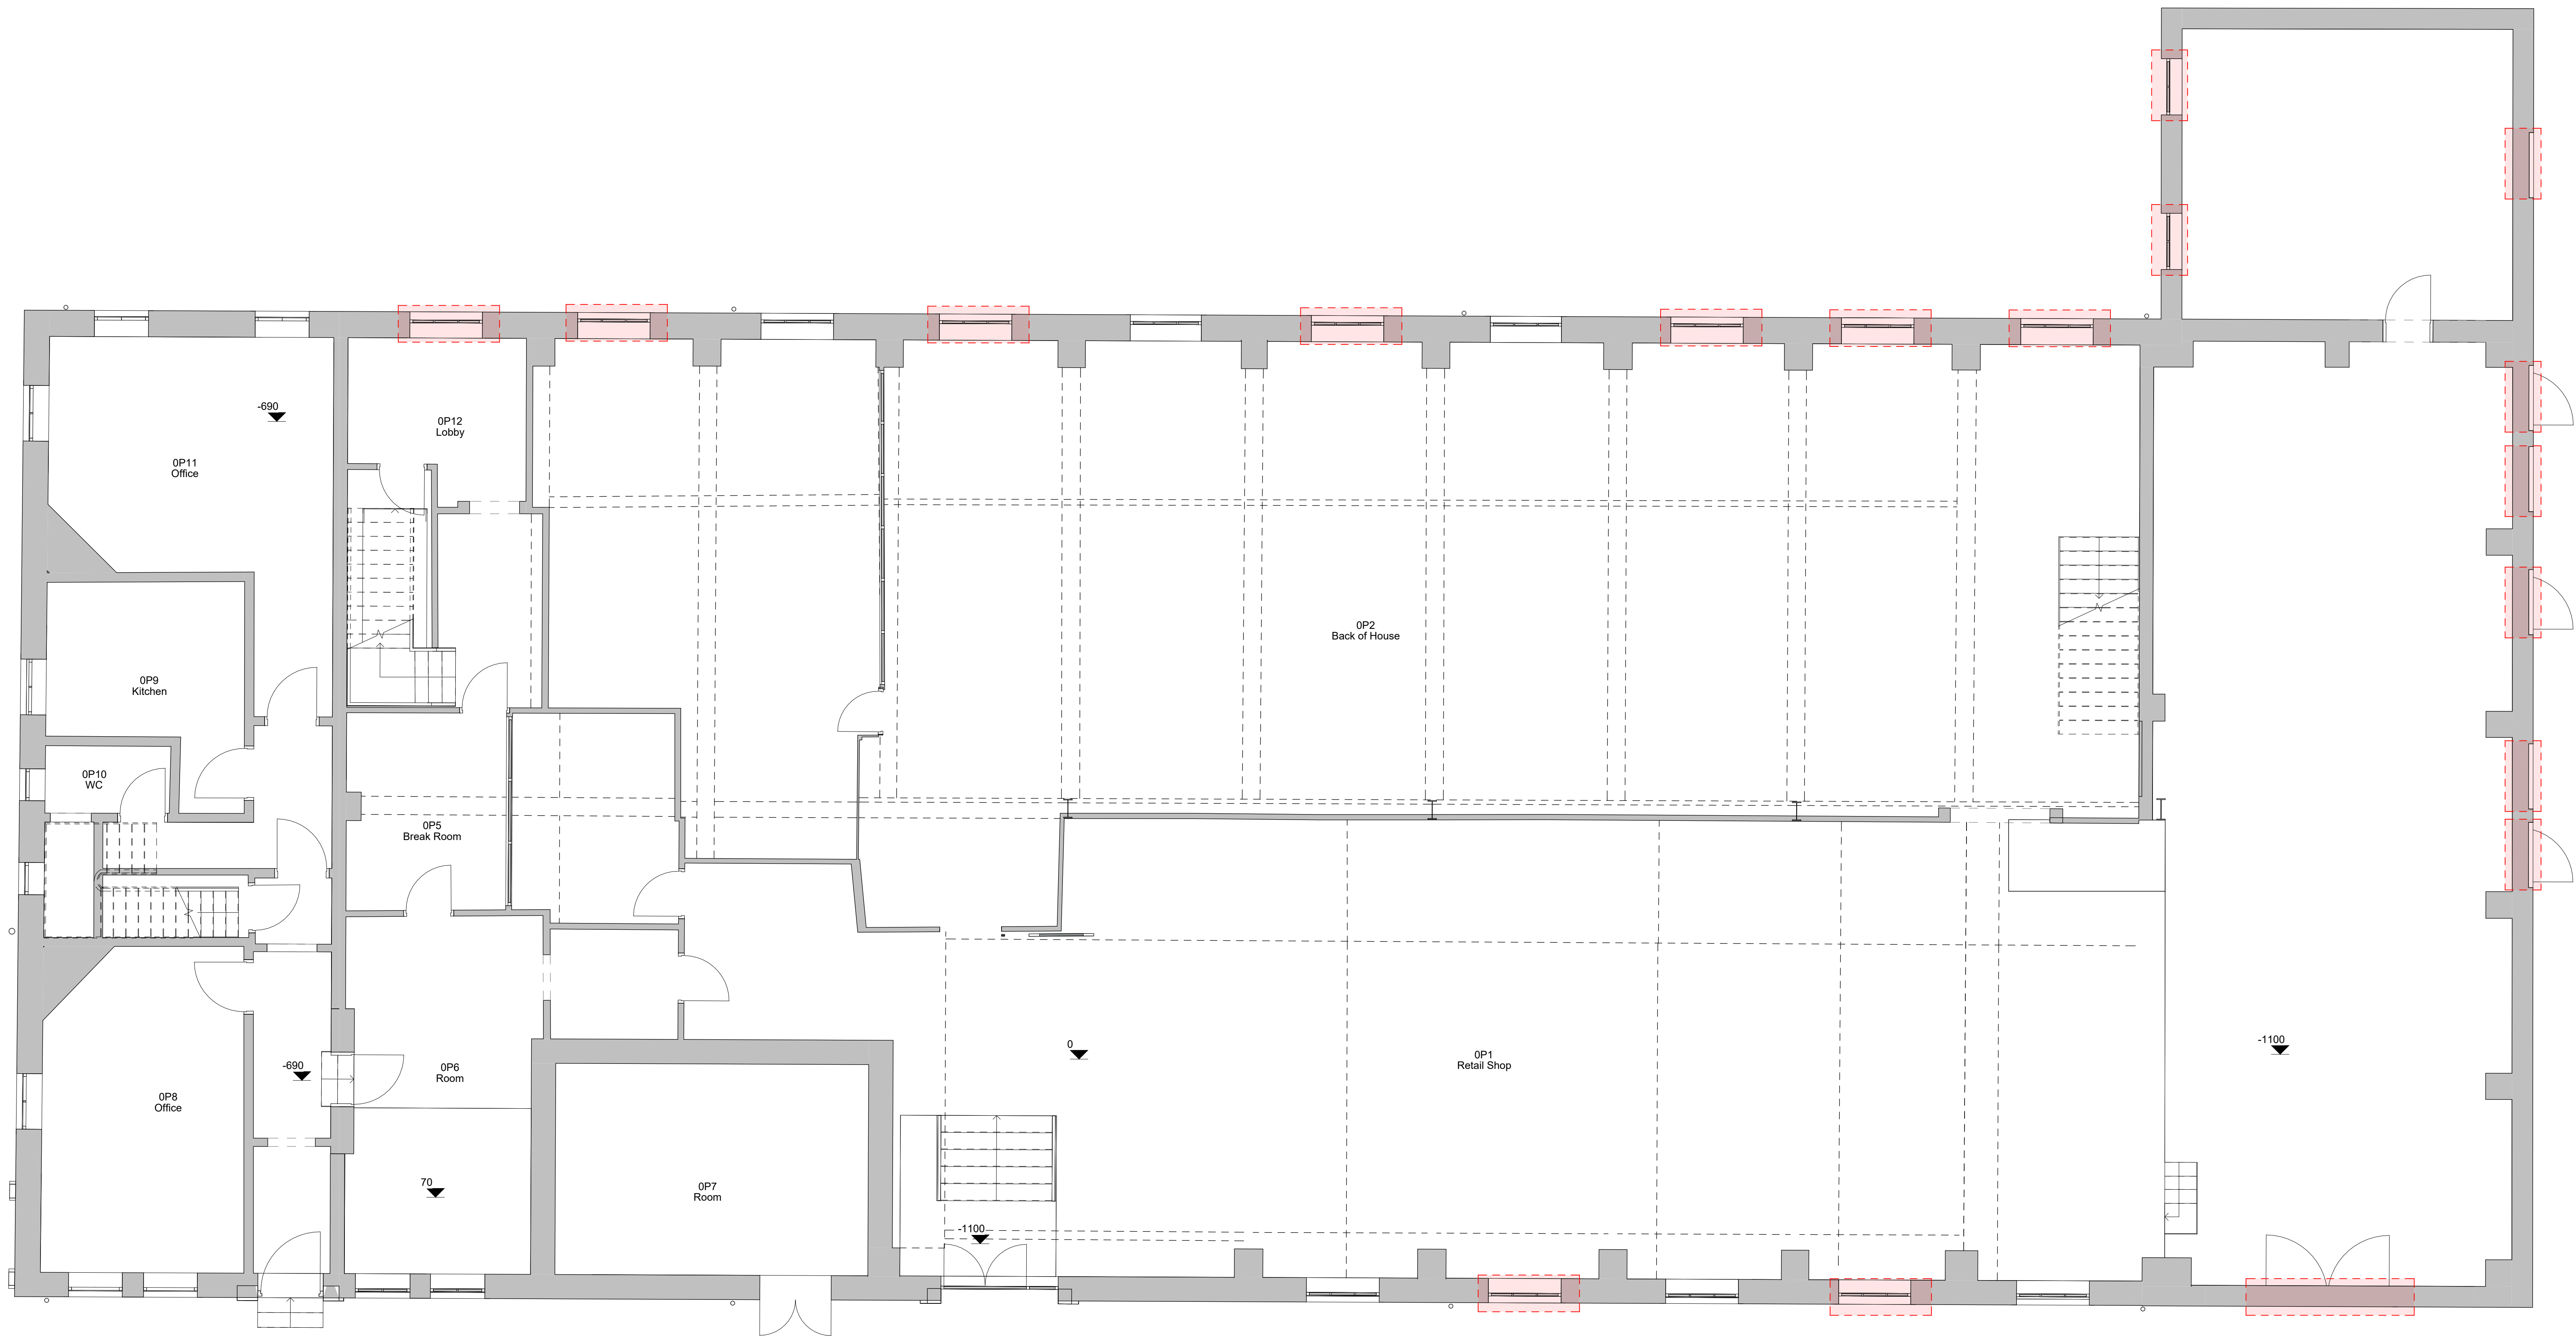

1 Level 0 - Proposed
1:50


Planning notes

New Window / Door / Skylight / Opening



NOTES:

- Window reveal to match existing
- All ground floor openers to open inwards
- Replace all existing windows with ALUK aluminium 58BW ST HI (Heritage) - Design to match existing - Colour Anthracite Grey

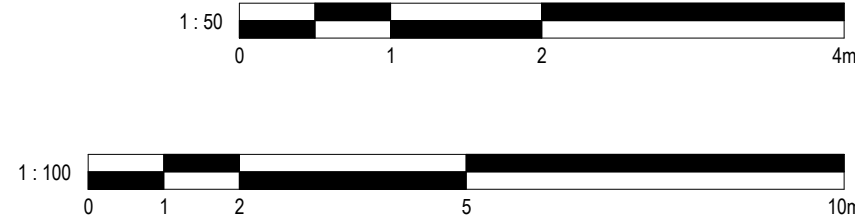

No.	Description	Date
PROJECT		
Albion House		
TITLE		
Proposed Plans		
CLIENT		
STATUS		
DESIGN		
DRAWN BY	DATE	SCALE (@ A0)
TP	27/08/2024	1:50
PROJECT NUMBER	DRAWING NUMBER	REV
GSS24089.2	003B	
GOLD SKETCH		
www.goldsketch.co.uk info@goldsketch.co.uk 0161 792 9595		
NOTES: 1. All drawings are to be submitted to the relevant authority for approval. 2. All drawings are to be submitted to the relevant authority for approval. 3. All drawings are to be submitted to the relevant authority for approval. 4. All drawings are to be submitted to the relevant authority for approval. 5. All drawings are to be submitted to the relevant authority for approval.		