



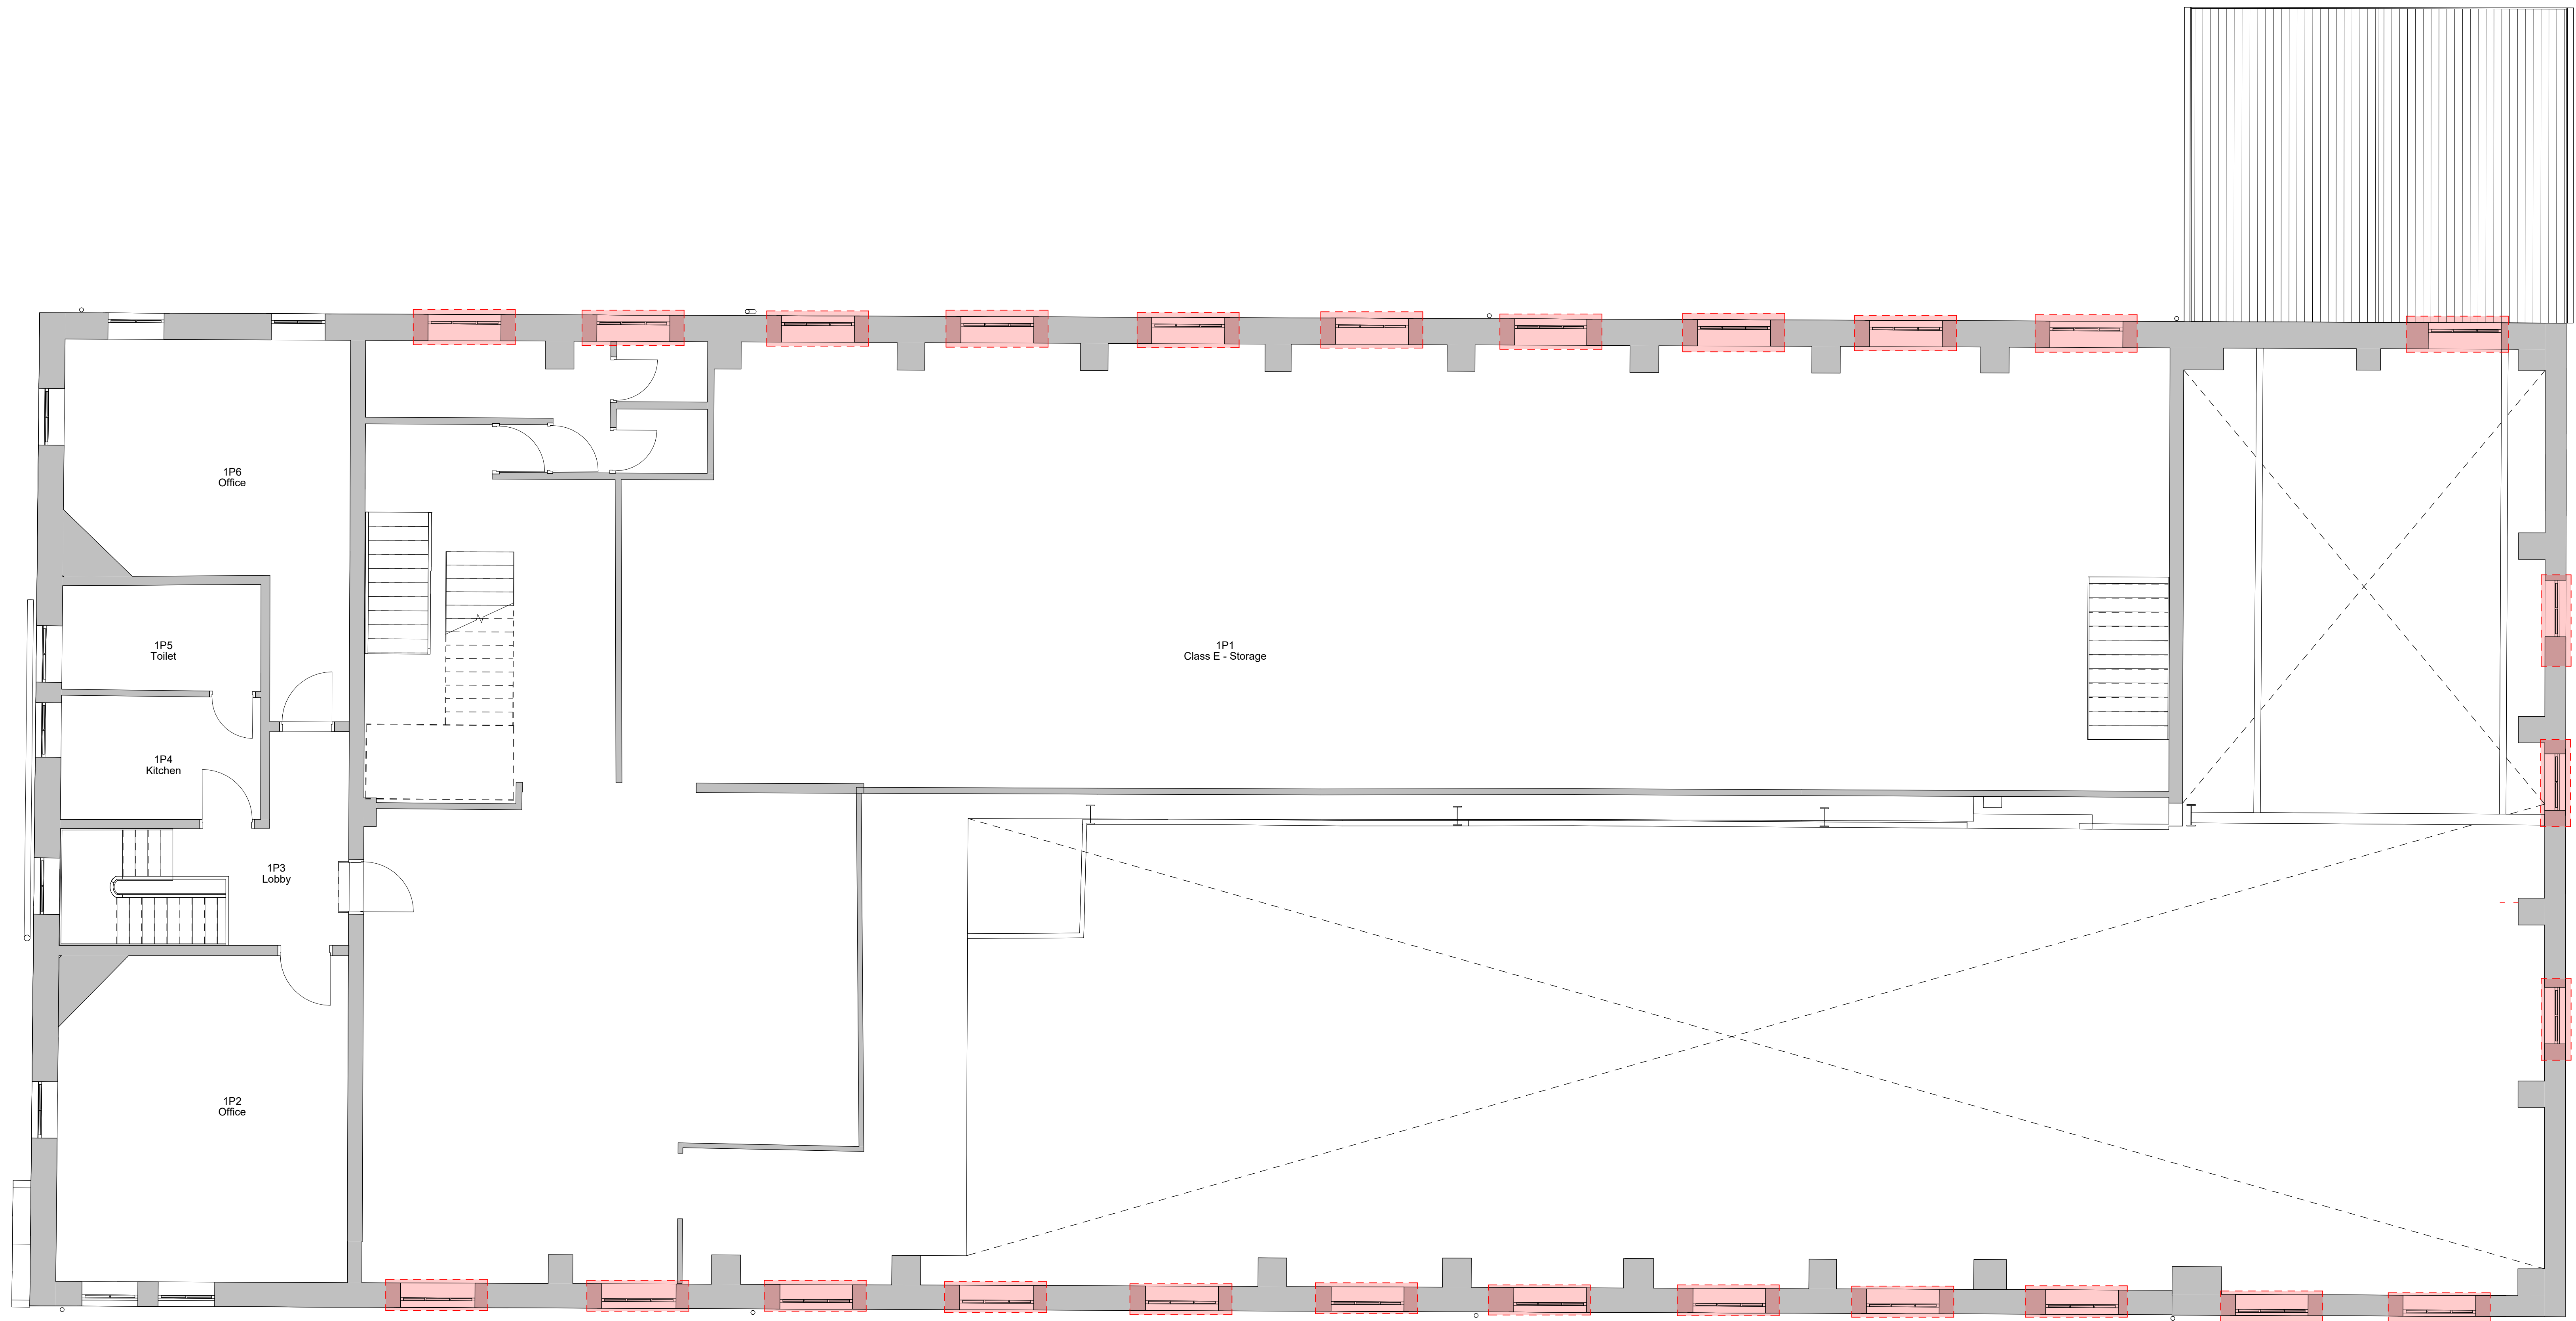

1 Level 1 - New - Proposed
1 : 50

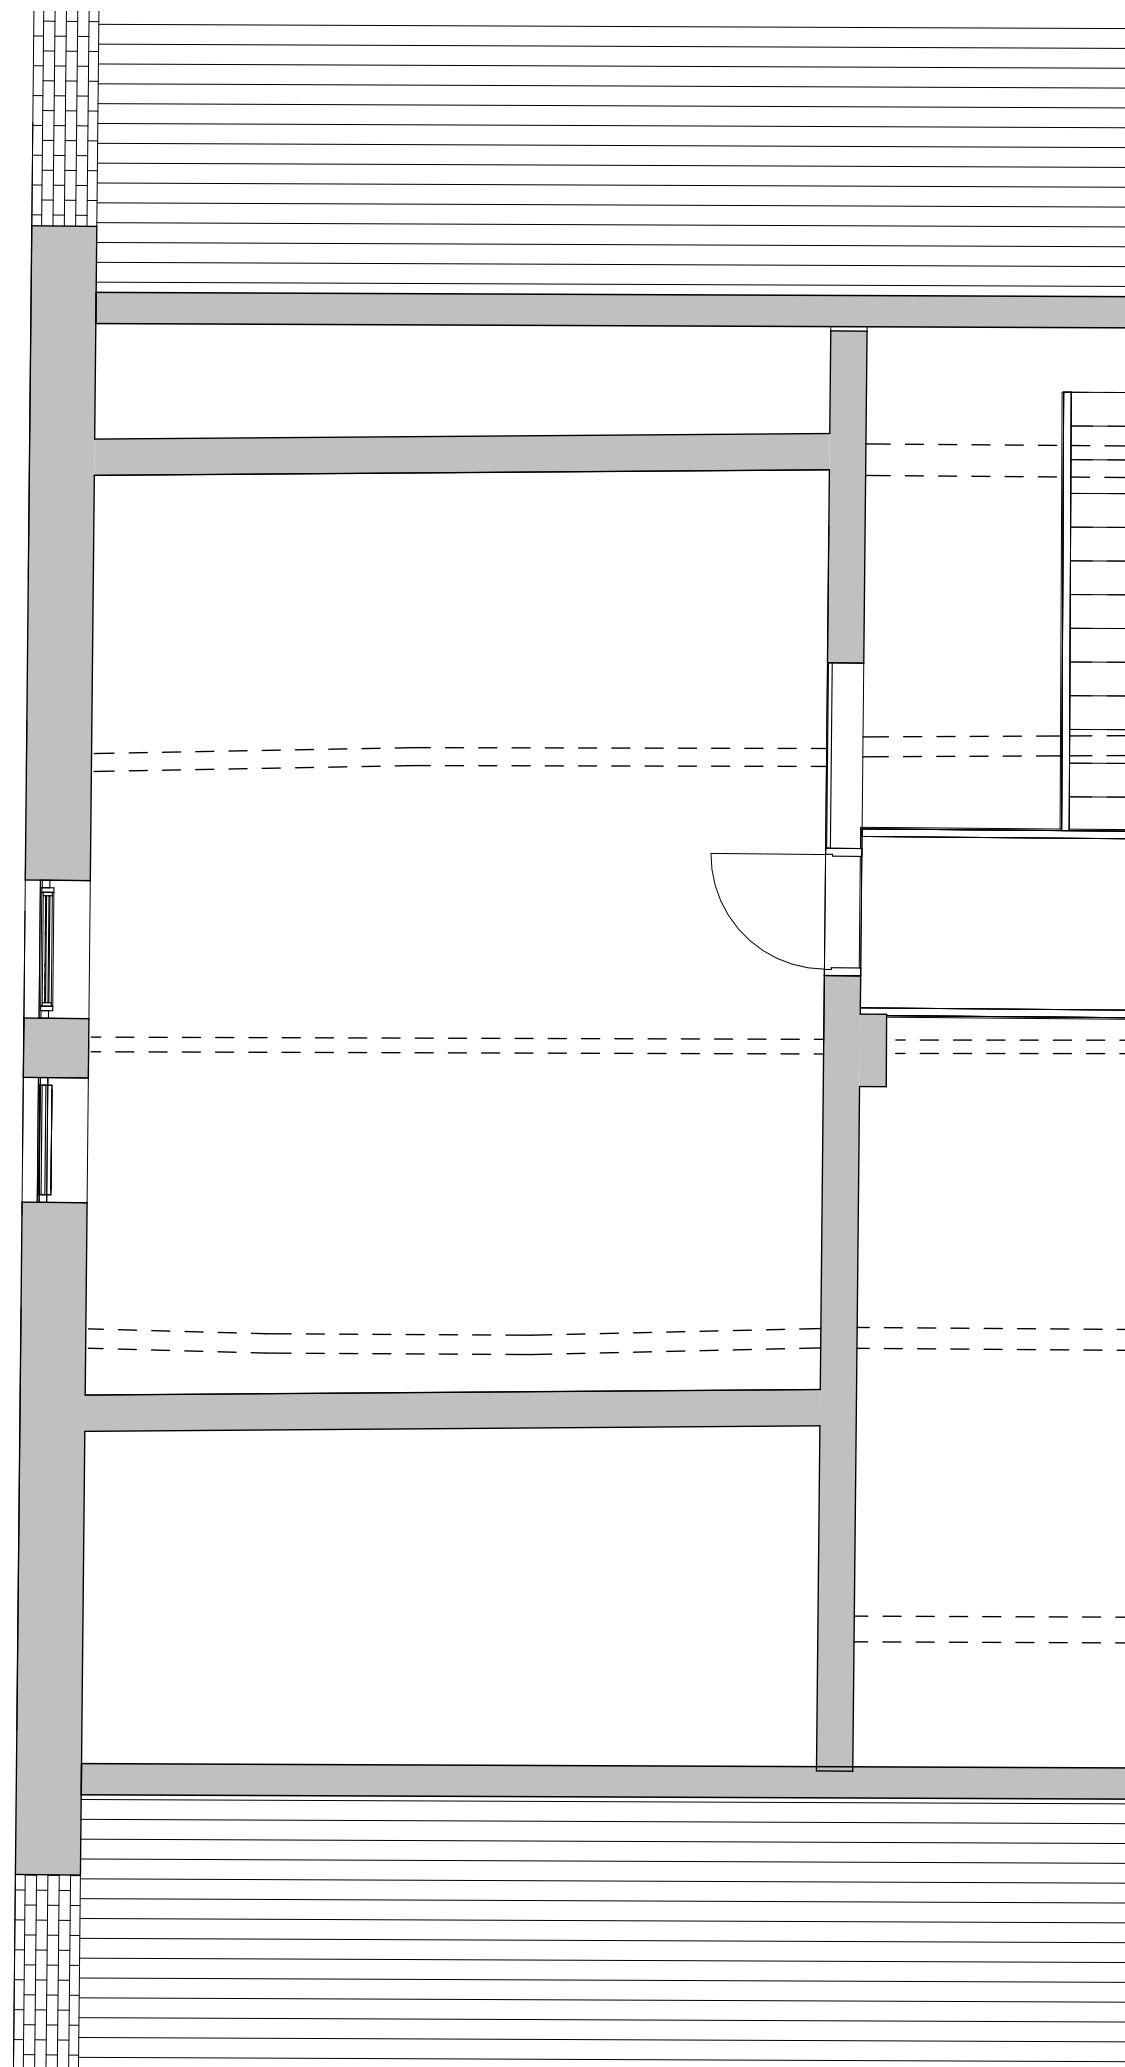


2 Level 2 - Proposed
1 : 50

Planning notes

New Window / Door / Skylight / Opening



- NOTES:
- Window reveal to match existing
 - All ground floor openers to open inwards
 - Replace all existing windows with ALUK aluminium 58BW ST HI (Heritage) - Design to match existing - Colour Anthracite Grey

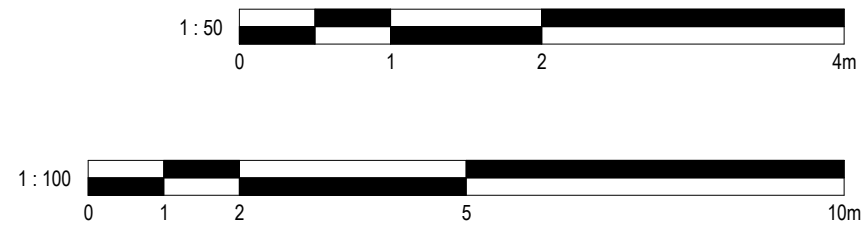

No.	Description	Date
PROJECT		
Albion House		
TITLE		
Proposed Plans		
CLIENT		
STATUS		
DESIGN		
DRAWN BY	DATE	SCALE (@ A0)
TP	27/08/2024	1 : 50
PROJECT NUMBER	DRAWING NUMBER	REV
GSS24089.2	003C	
GOLD SKETCH		
www.goldsketch.co.uk info@goldsketch.co.uk 0161 792 9595		
NOTES: 1. CONSULT ALL LOCAL AUTHORITIES 2. CONSULT ALL LOCAL PLANNING AND BUILDING DEPARTMENTS AND ALL NEIGHBOURS 3. CONSULT ALL LOCAL PLANNING AND BUILDING DEPARTMENTS AND ALL NEIGHBOURS 4. CONSULT ALL LOCAL PLANNING AND BUILDING DEPARTMENTS AND ALL NEIGHBOURS 5. CONSULT ALL LOCAL PLANNING AND BUILDING DEPARTMENTS AND ALL NEIGHBOURS		