


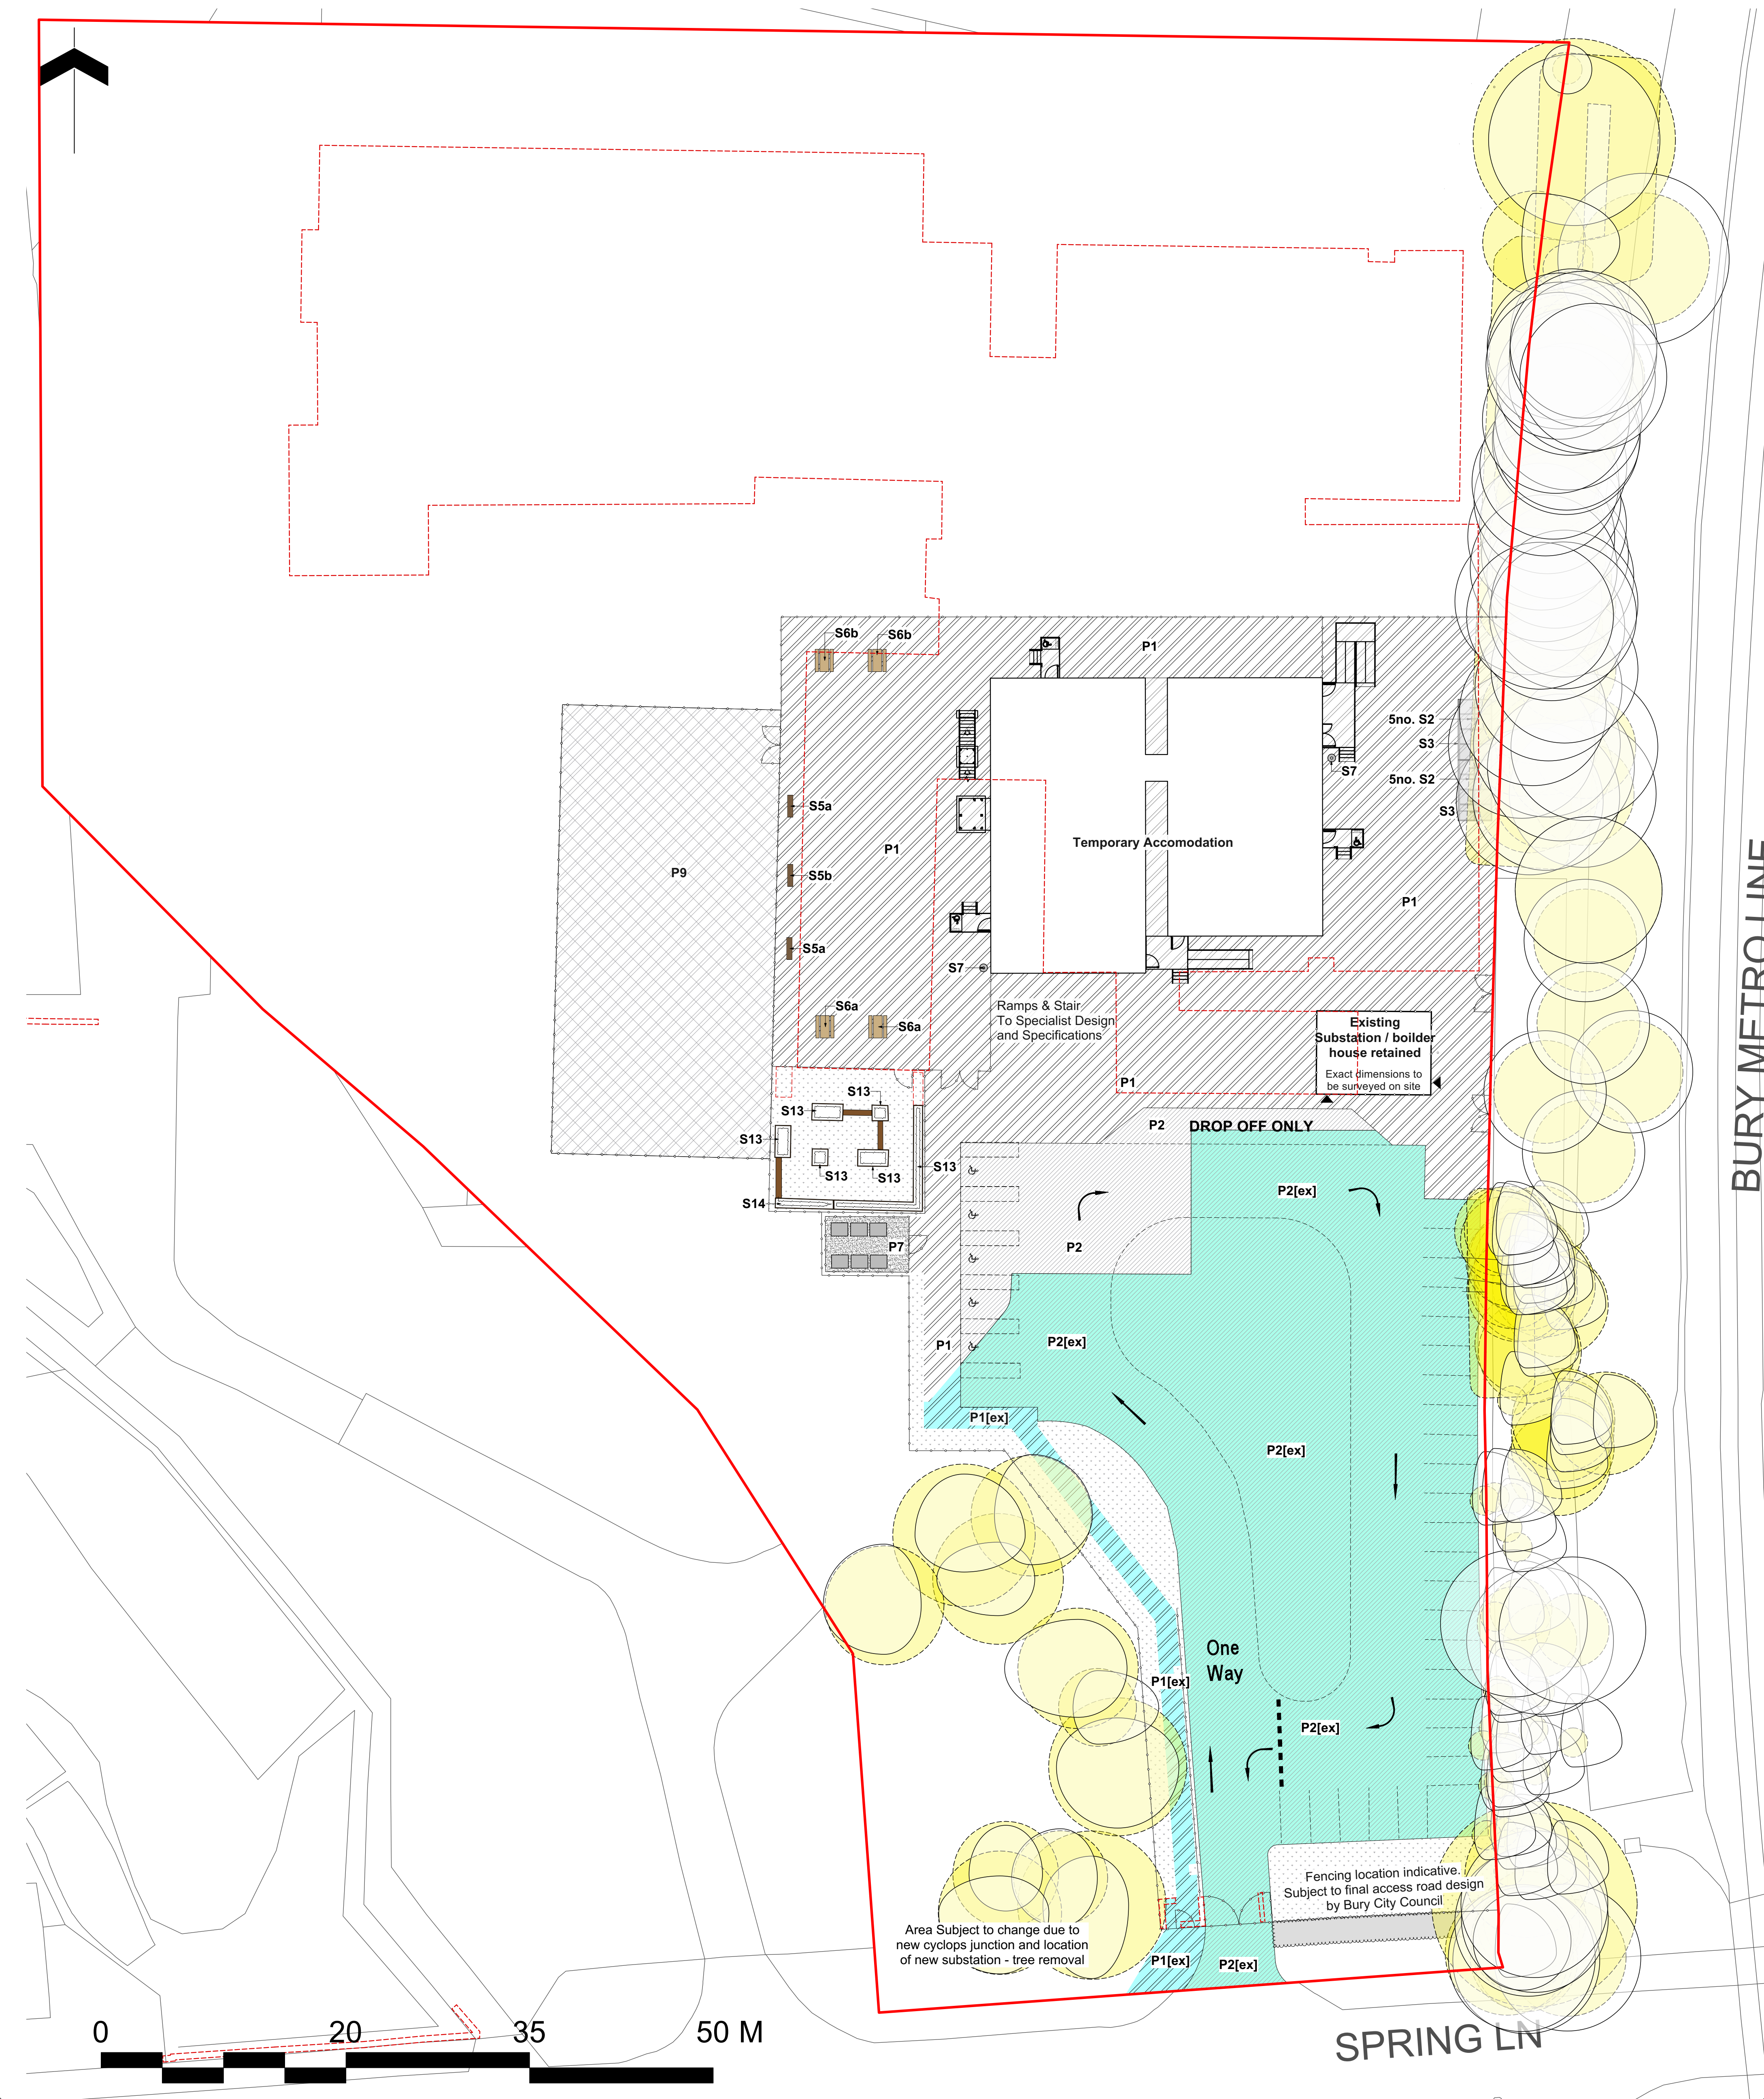

BURY METRO LINE

Note

1. Do not scale from this drawing
2. To be read in conjunction with Project Risk Register REF: FS1013-ALA-EX-XX-T-L-0002
3. To be read in conjunction with all other Landscape Architect's drawings
4. To be read in conjunction with Outline Landscape Specification REF: FS1013-ALA-EX-XX-SP-L-0001

ID	RISK	MITIGATION	DATE MITIGATED
1.	Falling on stairs and ramps.	Stairways and ramps to be designed by specialists.	16.11.2023
2.	Collision between pedestrians and vehicles in car park	Pedestrian barrier, kerbs, road markings to clearly denote parking.	16.11.2023
3.	Collision between pedestrians and cyclist accessing cycle storage facilities	School to manage speed on site Clear wayfinding to be developed	16.11.2023
5.	Collision pedestrians / windows	Windows unopenable.	16.11.2023

KEY

Site

- Planning Application Boundary
- Proposed Building
- Existing Building to be demolished
- Existing Tree Retained
- Root Protection Area (RPA)

Planting

Details refer to Planting Plan

- Existing Grass Area to be Overseeded
- Proposed Hedge Planting

Hard Surfaces

- P1 Proposed Pedestrian Macadam To Engineer's Specification
- P1 [ex] Existing Pedestrian Macadam Retained
- P2 Proposed Vehicular Macadam To Engineer's Specification
- P2 [ex] Existing Vehicular Macadam Retained
- P7 Proposed Concrete Surfacing To Engineer's Specification
- P5 Existing MUGA Permeable Surface Retained

Furniture

- S2 Cycle Stands To be Reused in Permanent Scheme
- S3 Cycle Shelter To be Reused in Permanent Scheme
- S4 Door Protection Barrier To be Reused in Permanent Scheme

Fencing and Structures

- S5 Seating Bench To be Reused in Permanent Scheme
- S6 Picnic Table To be Reused in Permanent Scheme
- S7 Litter Bin To be Reused in Permanent Scheme
- S8 Bollards To be Reused in Permanent Scheme
- S13 Existing Raised Planter and Seating To be retained and refined as part of Temporary Scheme
- S14 Proposed Raised Planter and Seating To be repurposed from demolished raised planters
- Existing Fencing
- Proposed Fencing & Gates

NOTE: Furniture and Fencing to be reused in permanent scheme

DIE DESIGN DELIVERABLE REF :				n/a			
DATE	REV	DESCRIPTION OF REVISION	DRAWN BY	APPROVED BY	MDR	BS	
22/01/2024	P04	Building location moved north to retain substation and boiler house. Existing SEN garden to be retained including raised planters.			MDR	BS	
24/11/2023	P03	Updated for CPs Temporary fencing to windows removed			BS	-	
16/11/2023	P02	Issued for draft CPs	ECJ	BS			
11/08/2023	P01	Issued for ITT	PH	BS			

REVISIONS

STATUS :

S4 - Contractor's Proposals

ares
LANDSCAPE ARCHITECTS

Ares Landscape Architects LTD
Galecrossher,
51 Eyre Lane
Sheffield
S1 4RB
t: 0114 276 2000
e: hello@aresdesign.co.uk
w: ares.eu.com

CLIENT :

Morgan Sindall

PROJECT TITLE :

Star Radcliffe Academy, Bury

DRAWING TITLE :

Temps Site Landscaping Plan

DRAWING SCALE : 1:500	DRAWN BY : PH	DRAWN DATE: 06/07/2023
PAPER SIZE: A1	APPROVED BY : BS	ALA PROJECT CODE: ALA805

DRAWING NUMBER : FS1013-ALA-EX-ZZ-D-L-0105	STATUS : S4	REVISION : P04
---	----------------	-------------------