


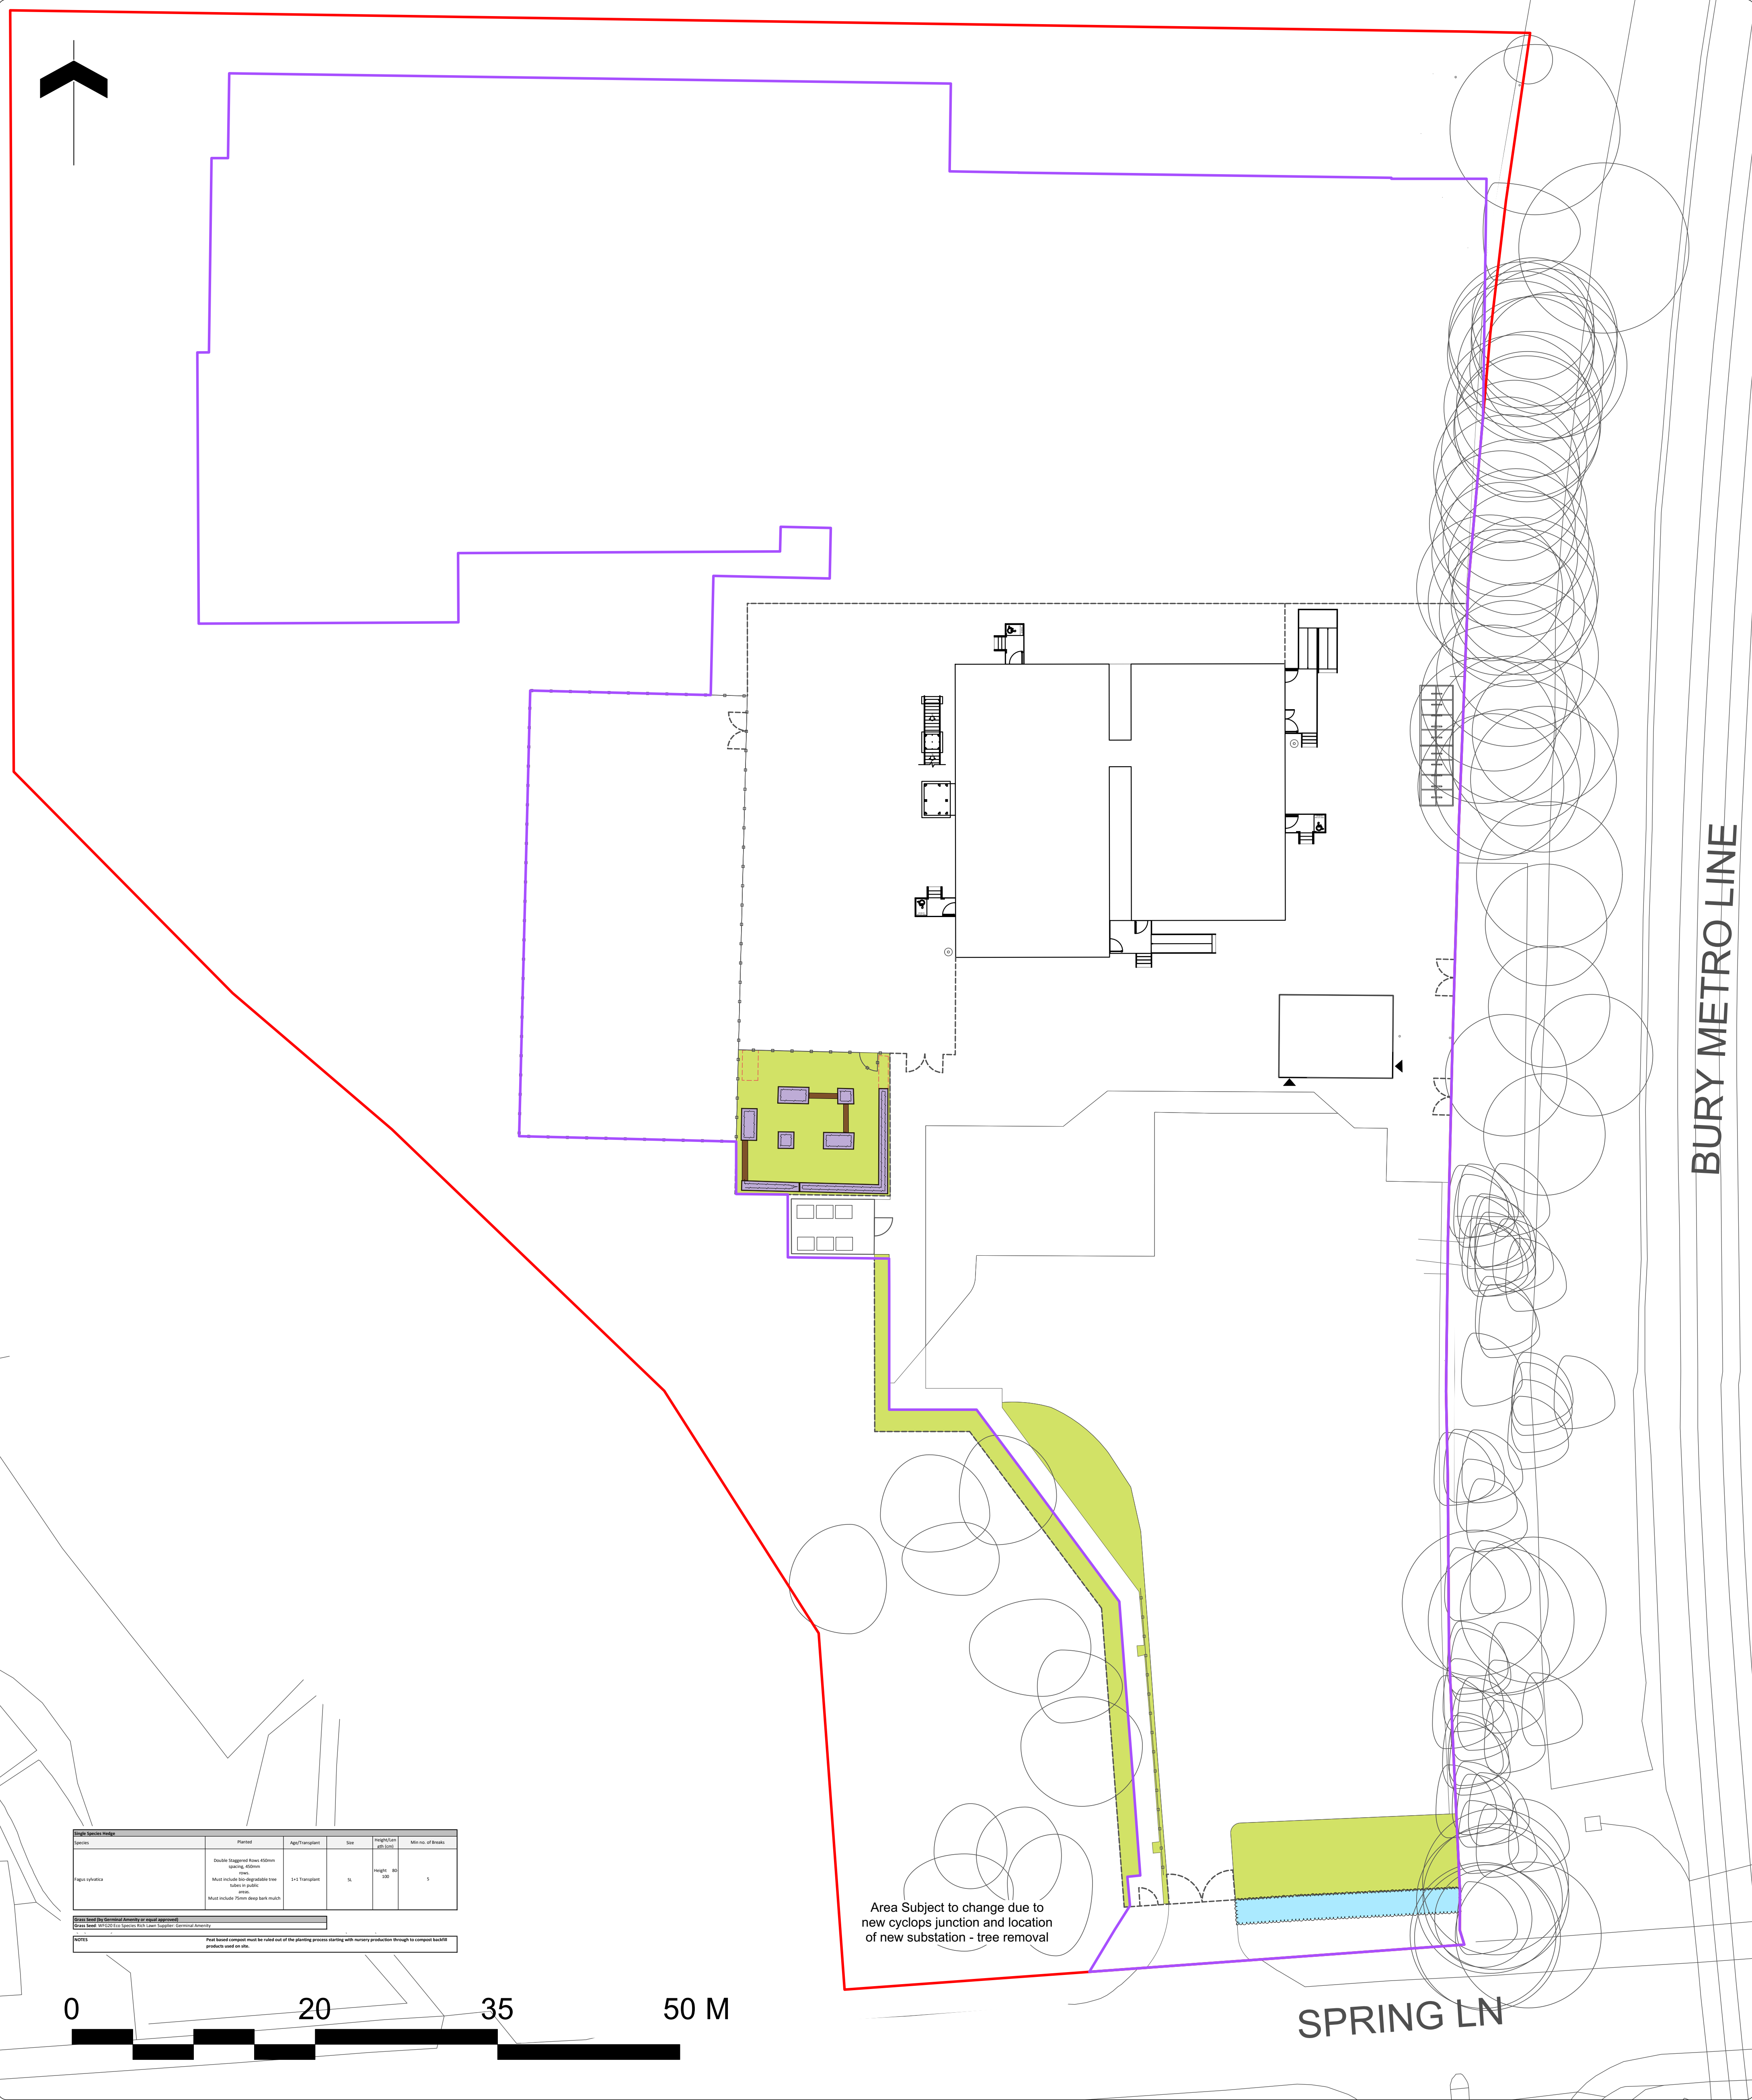




Area Subject to change due to new cyclops junction and location of new substation - tree removal

Note

1. Do not scale from this drawing
2. To be read in conjunction with Project Risk Register REF: FS1013-ALA-EX-XX-T-L-0002
3. To be read in conjunction with all other Landscape Architect's drawings
4. To be read in conjunction with Outline Landscape Specification REF: FS1013-ALA-EX-XX-SP-L-0001

1.	Falling on stairs and ramps.	Stairways and ramps to be designed by specialists.	16.11.2023
2.	Collision between pedestrians and vehicles in car park	Pedestrian barrier, kerbs, road markings to clearly denote parking.	16.11.2023
3.	Collision between pedestrians and cyclist accessing cycle storage facilities	School to manage speed on site Clear wayfinding to be developed	16.11.2023
5.	Collision pedestrians / windows	Windows unopenable.	16.11.2023

ID	RISK	MITIGATION	DATE MITIGATED
RESIDUAL PROJECT RISKS			

KEY

- Site**
- Planning Application Boundary
 - Extent of Works
 - Proposed Building
 - Existing Tree Retained

- Planting**
Details refer to Planting Plan
- Grass Seed
Refer to Schedule
 - Hedge Planting
Refer to Schedule
 - Raised Planter Planting
To be proposed by school

D/E DESIGN DELIVERABLE REF :
n/a

DATE	REV	DESCRIPTION OF REVISION	DRAWN BY	APPROVED BY
22/01/2024	P03	Existing SEN Garden and planters to be retained.	MDS	BS
24/11/2023	P02	Updated for CPs Area of grass seeding to East removed	BS	-
16/11/2023	P01	Issued for draft CP's	ECJ	BS

REVISIONS

STATUS :
S4 - Contractor's Proposals

ares
LANDSCAPE ARCHITECTS

Ares Landscape Architects LTD
Gallopshier,
51 Eyre Lane
Sheffield
S1 4RB
t: 0114 276 2000
e: hello@aresdesign.co.uk
w: ares.eu.com

CLIENT :
Morgan Sindall

PROJECT TITLE :
Star Radcliffe Academy, Bury

DRAWING TITLE :
Temps Planting Plan

DRAWING SCALE :
1:500
PAPER SIZE :
A1

DRAWN BY :
PH
APPROVED BY :
BS

DRAWN DATE :
06/07/2023
ALA PROJECT CODE :
ALA805

DRAWING NUMBER :
FS1013-ALA-EX-ZZ-D-L-0111

STATUS :
S4

REVISION :
P03