


2 TAYLORS LANE

TRAFFIC MANAGEMENT PLAN

EXISTING GROUND FLOOR PLAN

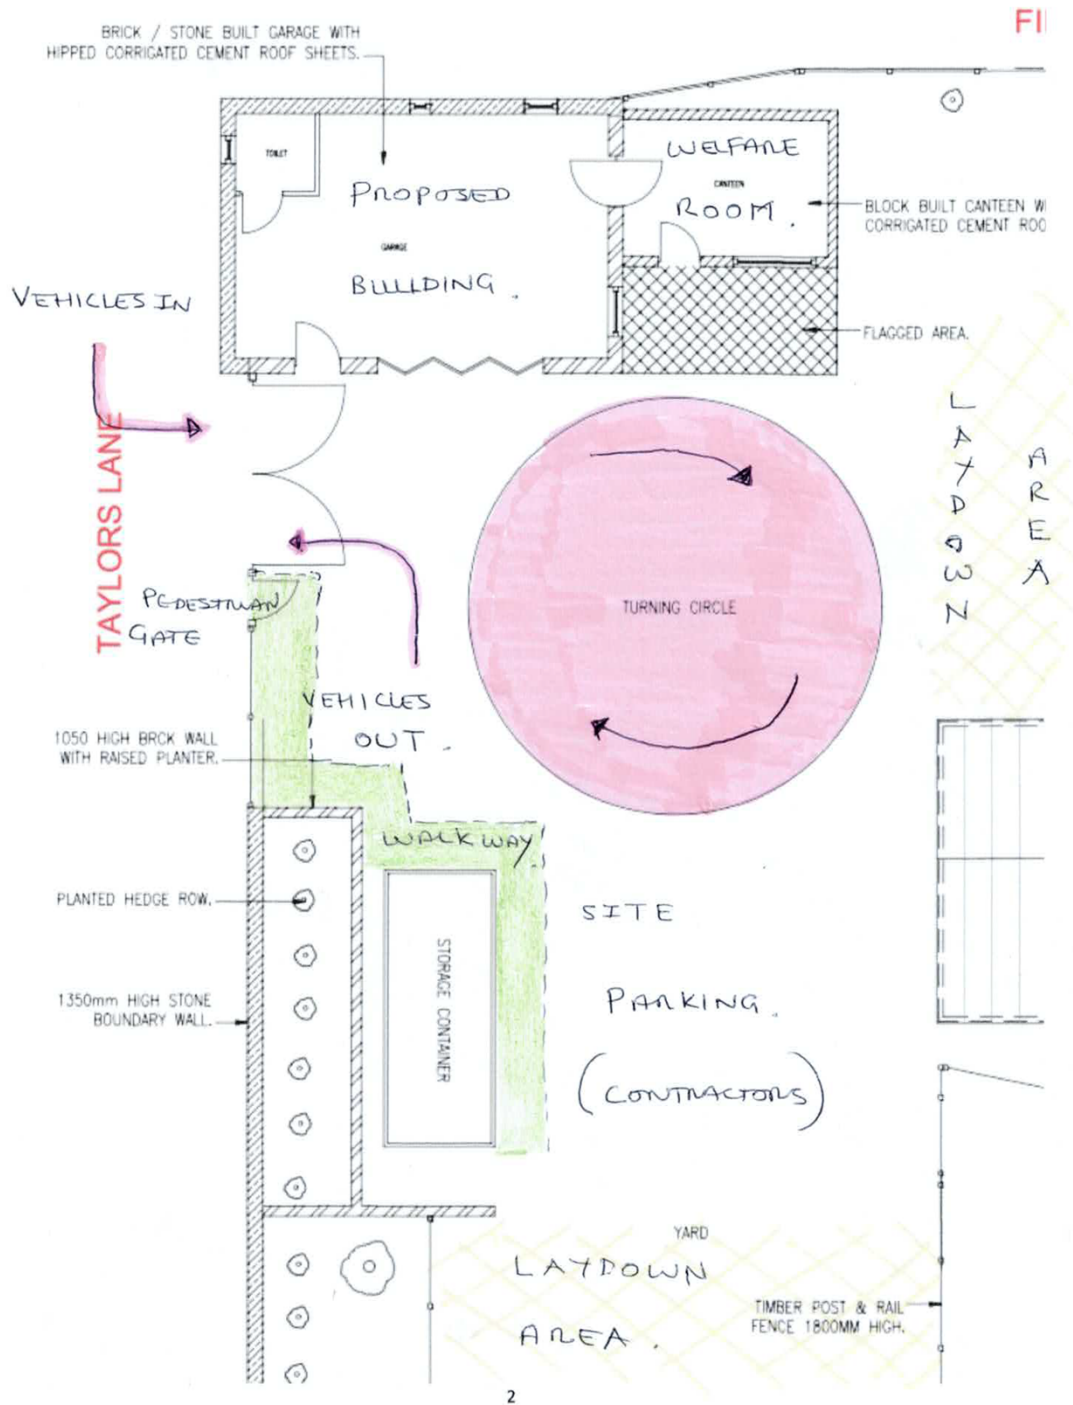

TAYLORS LANE TRAFFIC PLAN

- Access Routes for all construction traffic will be via Taylors Lane

- All vehicles shall notify the site agent prior to delivery so a banks person can be adopted to bring deliveries in and out of Taylors Lane site. (it is felt that Taylors Lane is too restricted in width to introduce pedestrian fencing)
- **A 5MPH** speed limit & signage will be adopted in the vicinity of the site entrance and along Taylors Lane.
- Hours of operation for delivery vehicles will be between 0800 – 1700 Monday to Friday
No weekend deliveries or Bank holidays.
- All deliveries to be reported to the site agent prior to delivery
- There will be a wheel wash hose at the exit point of the site to ensure that no debris or muck is taken onto Taylors Lane. All vehicles are to be briefed when entering the site.