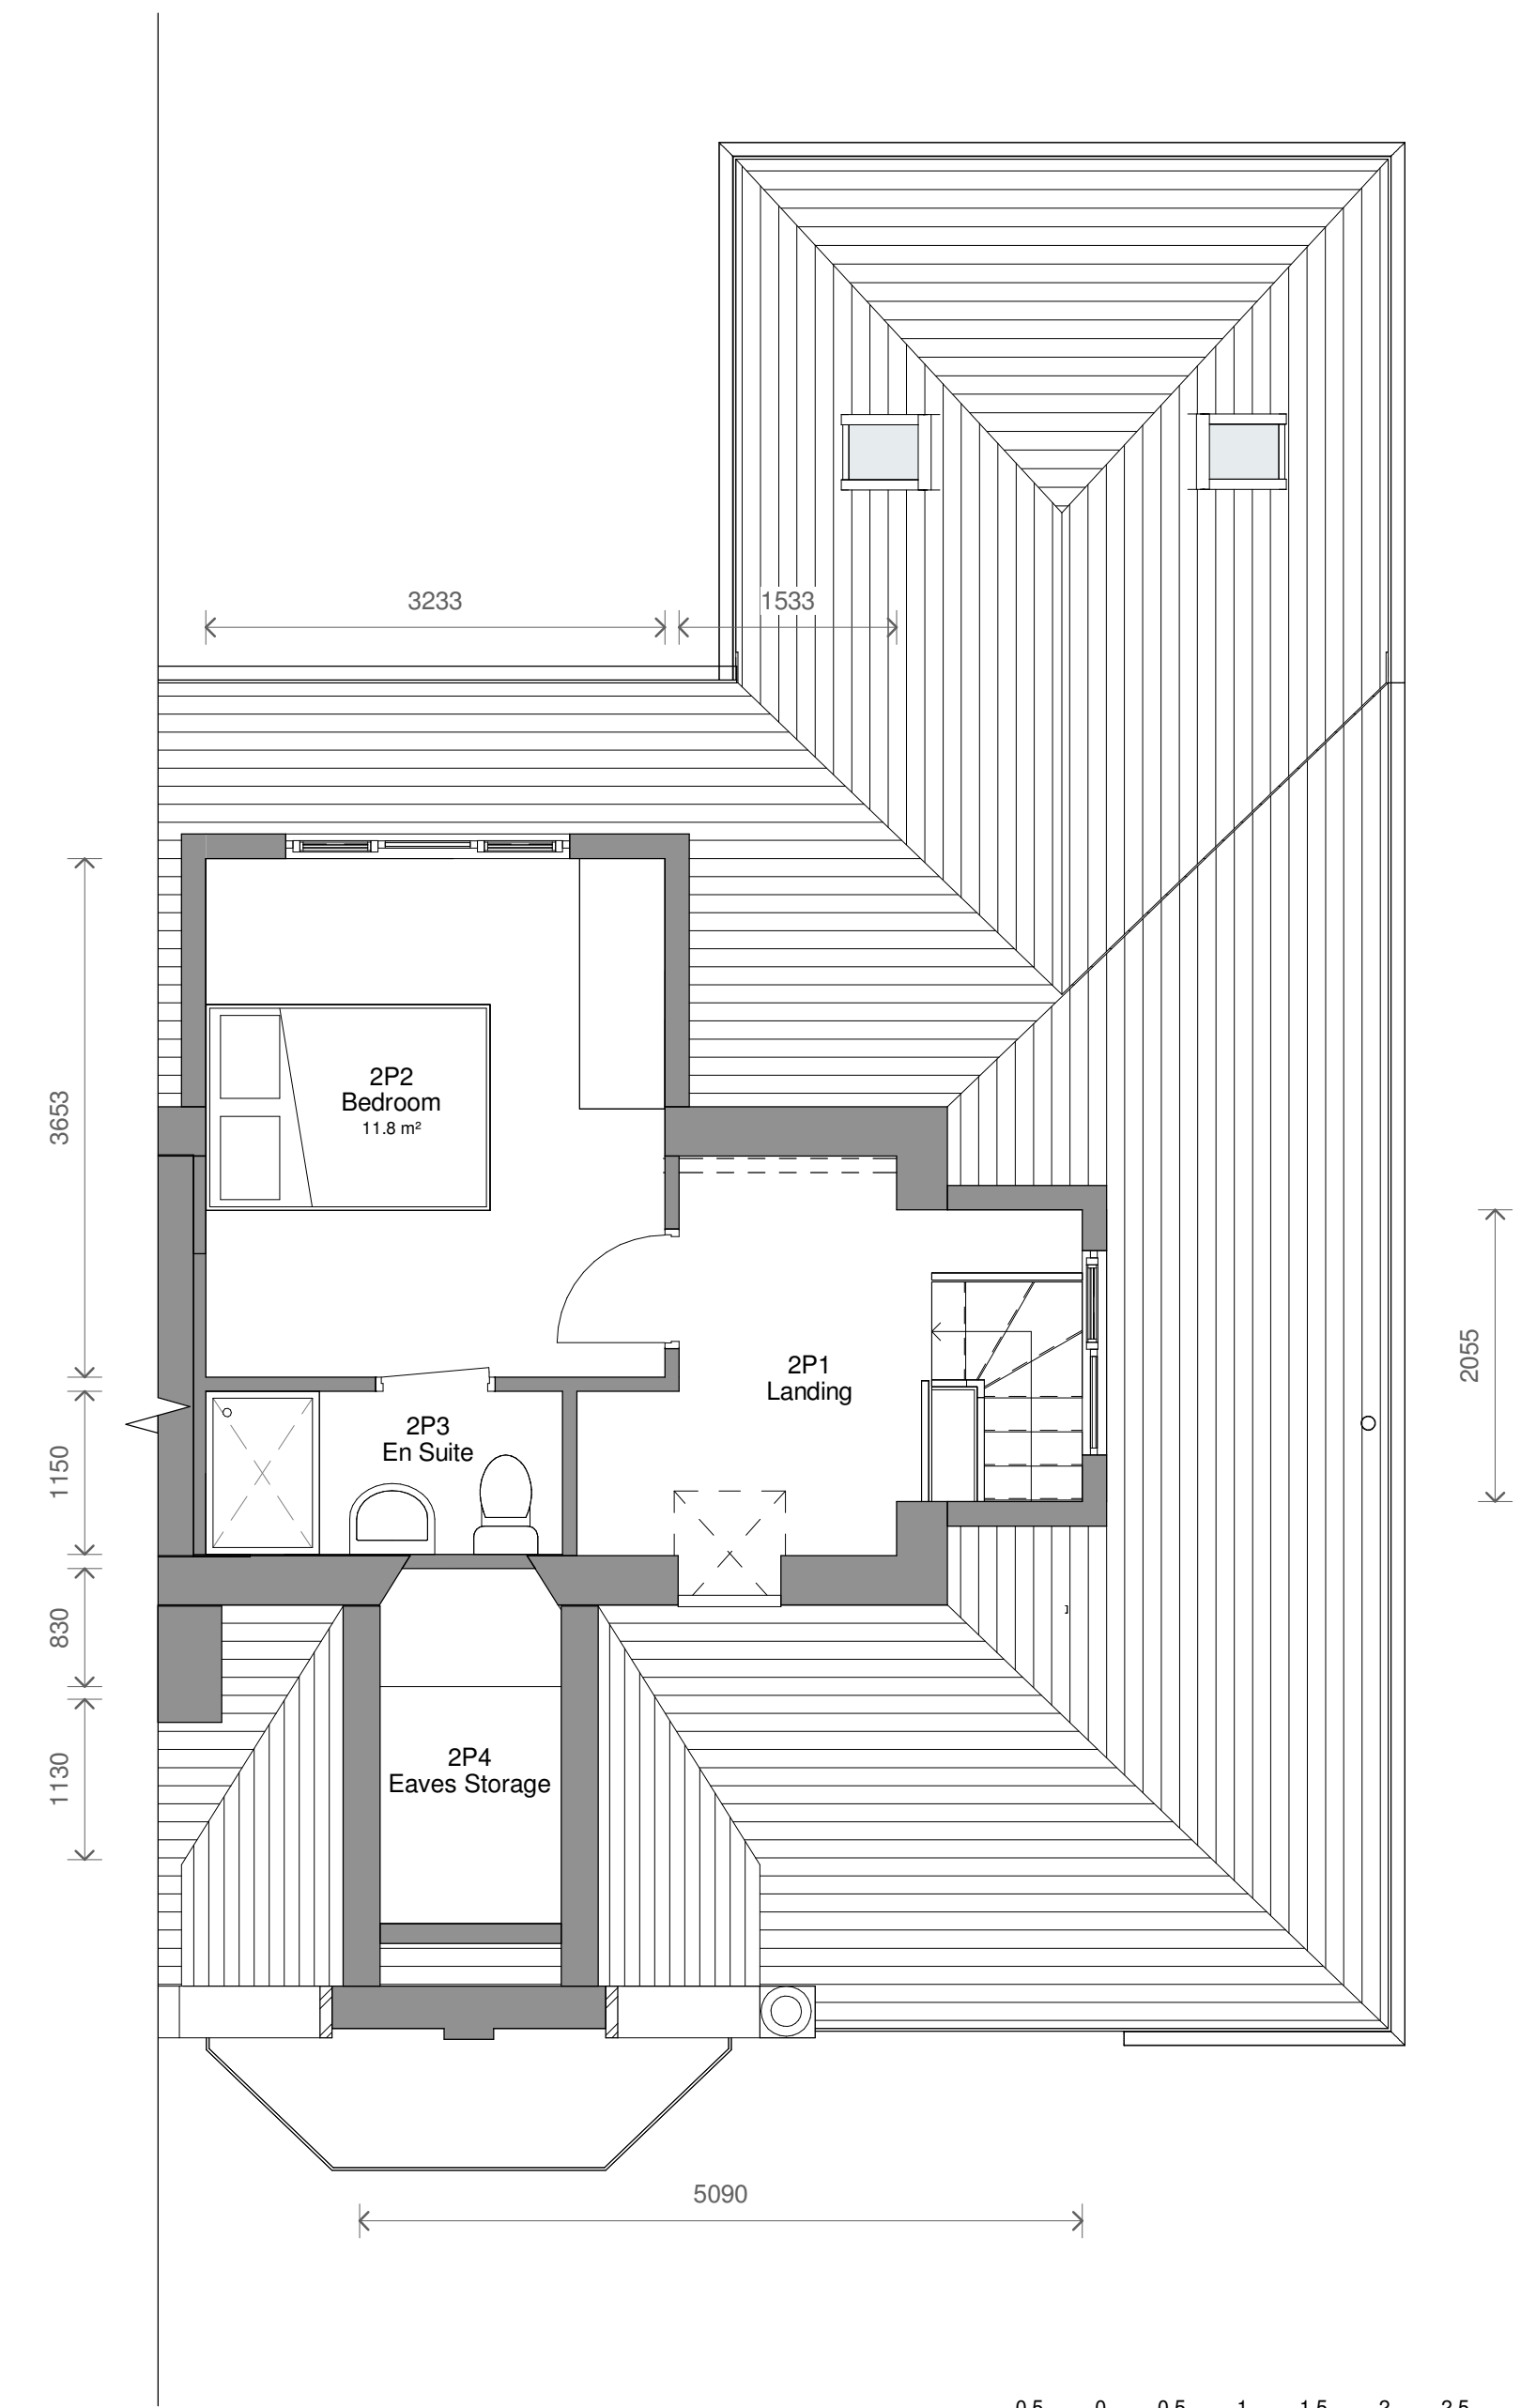
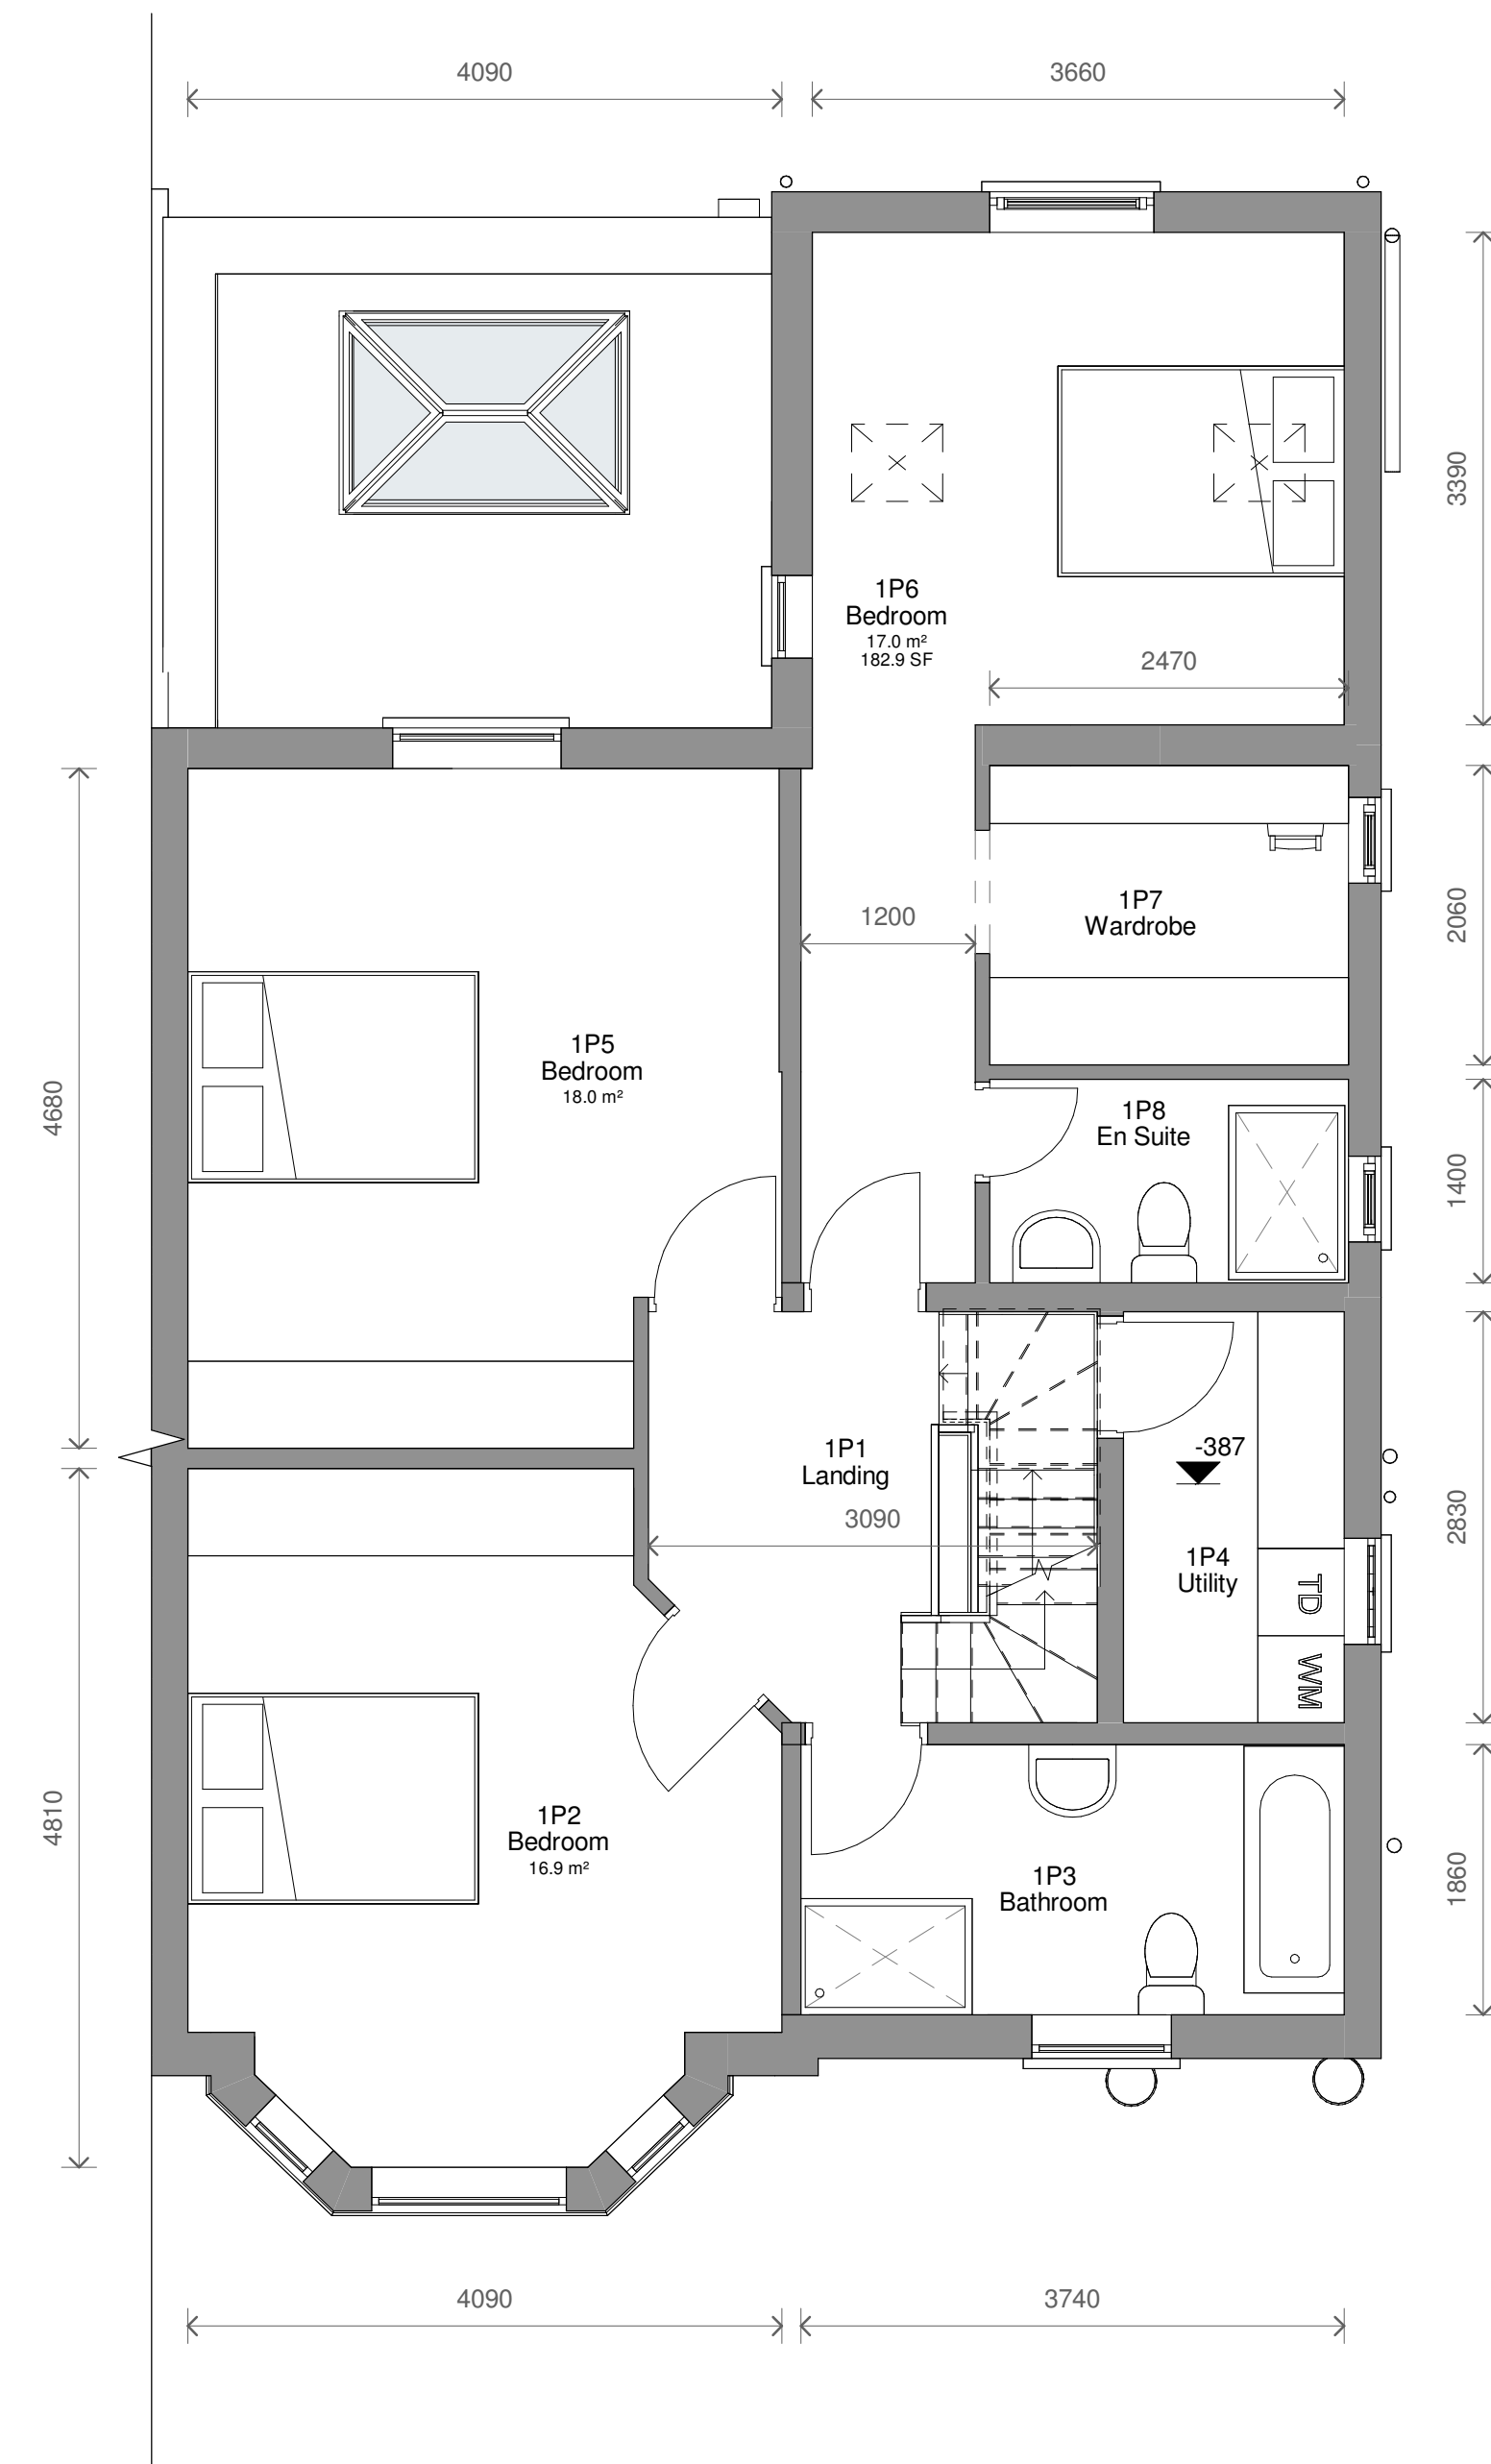
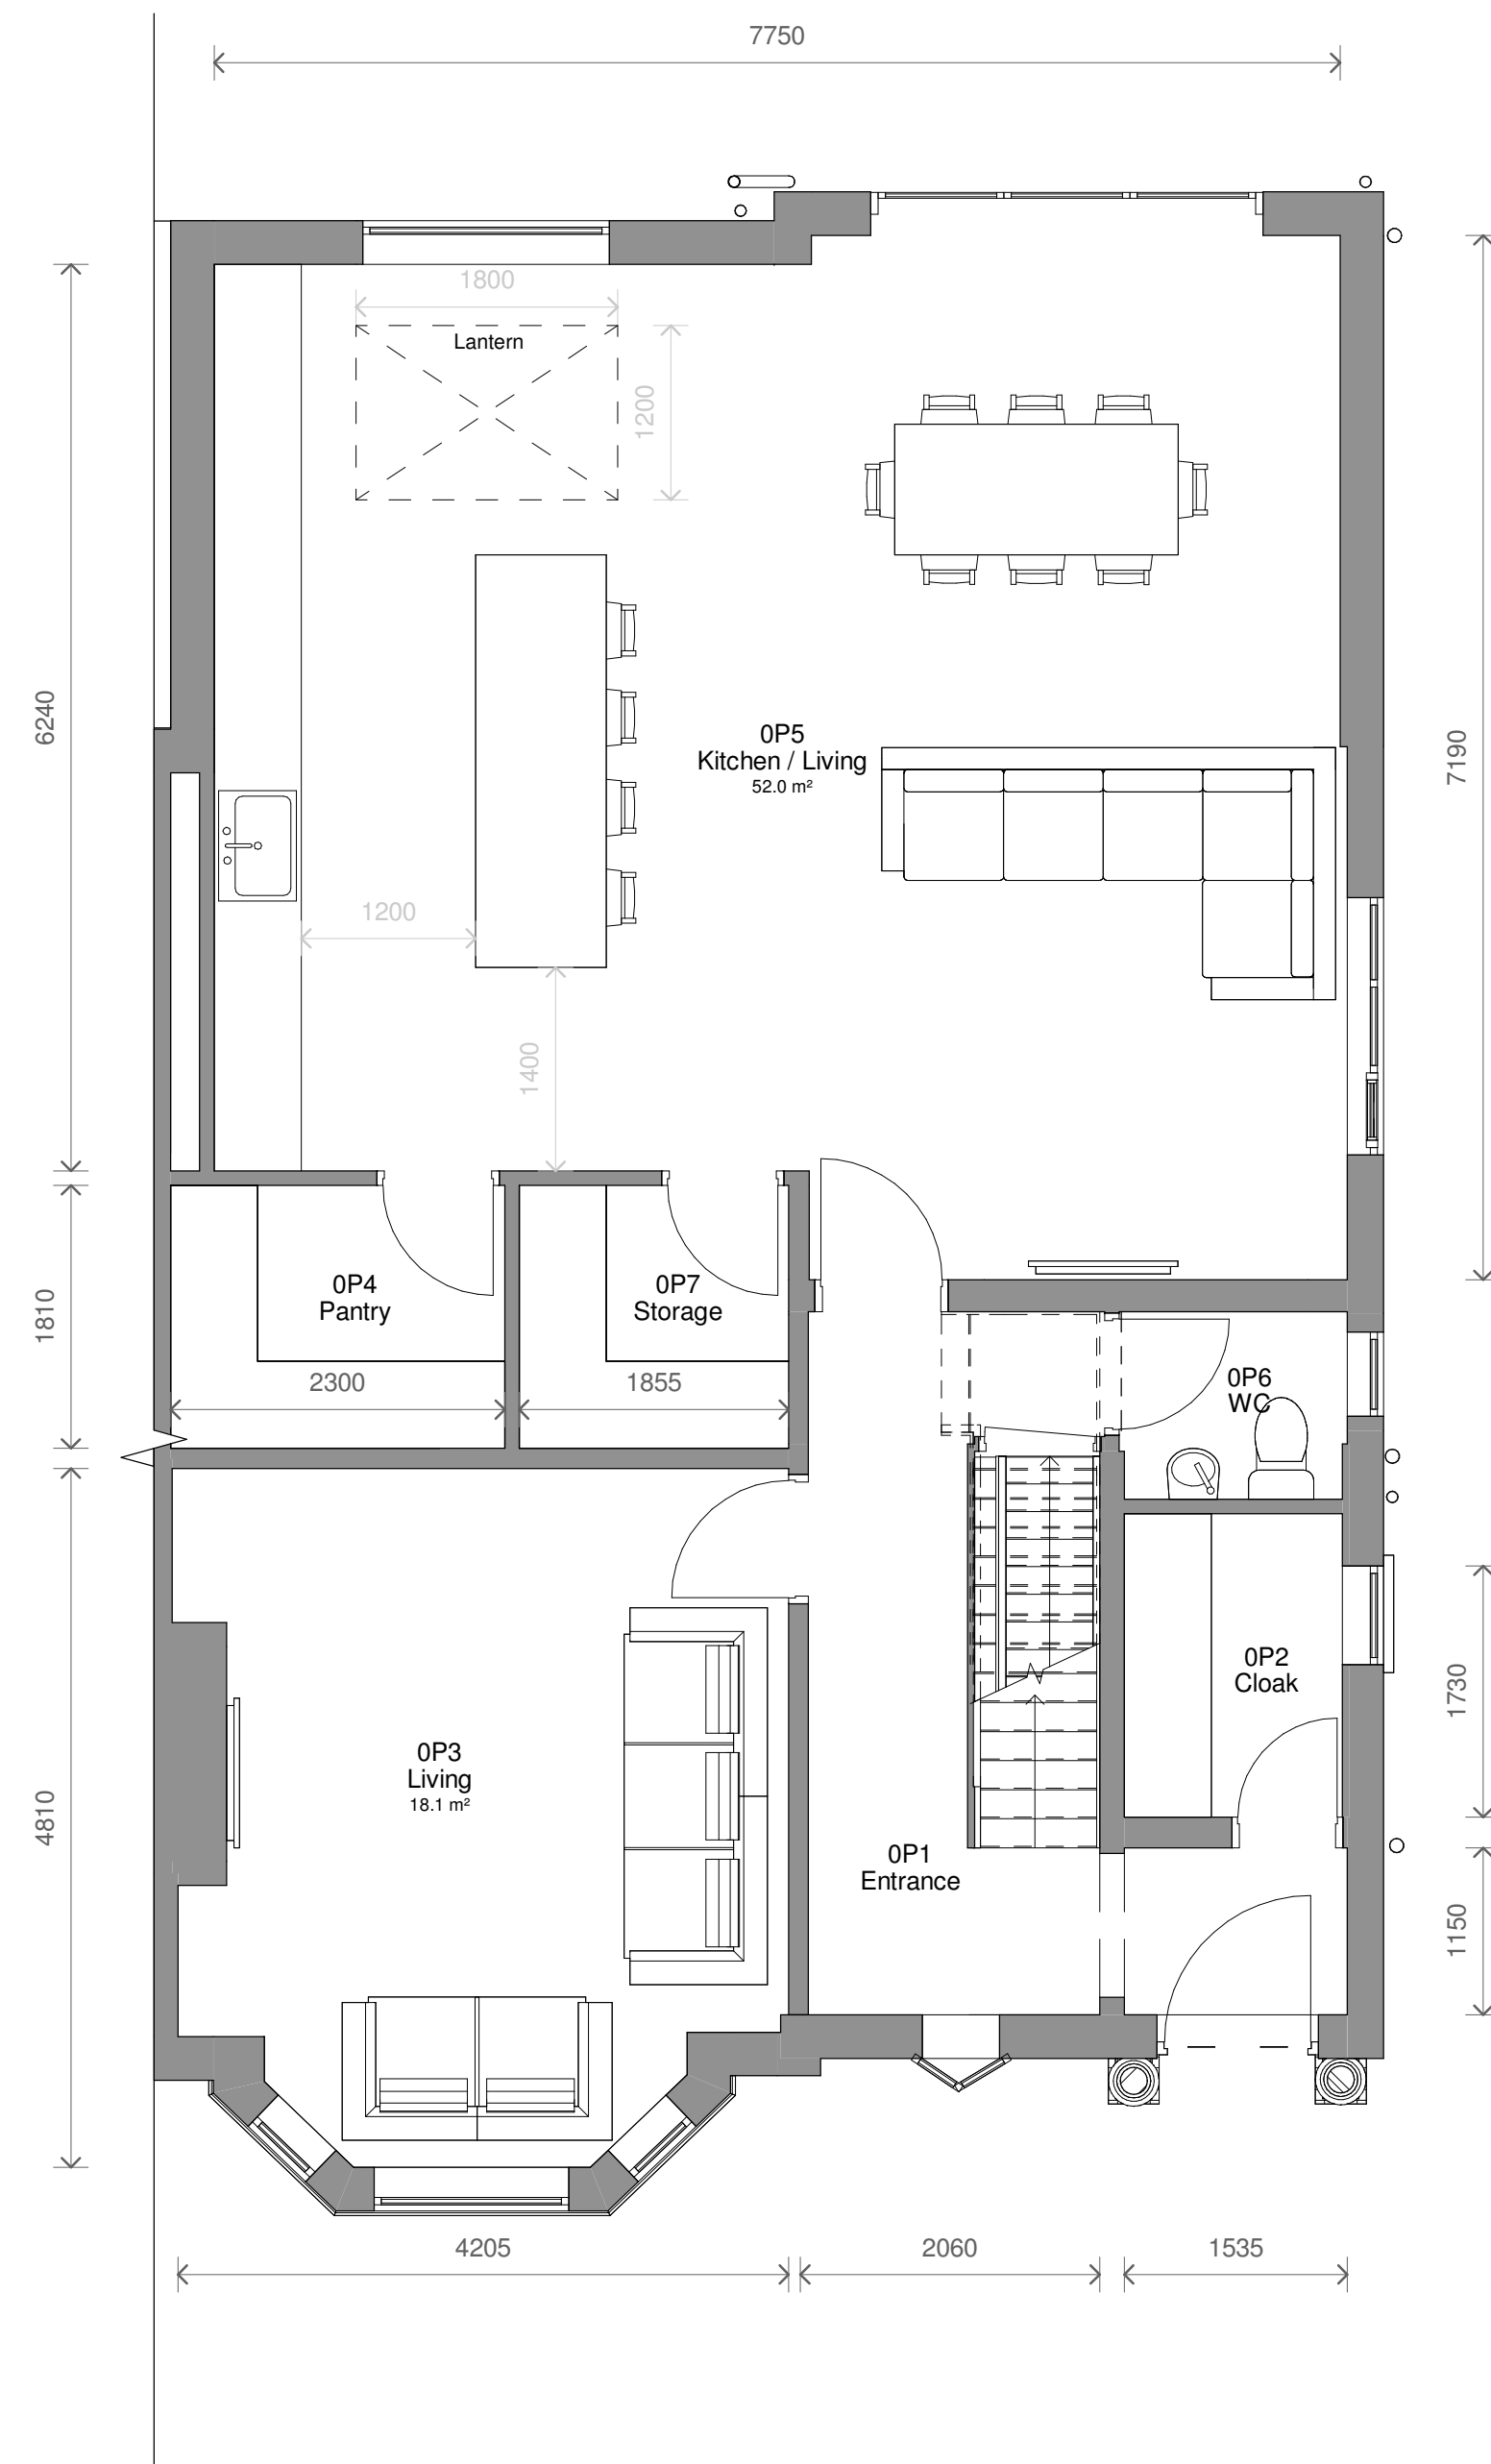
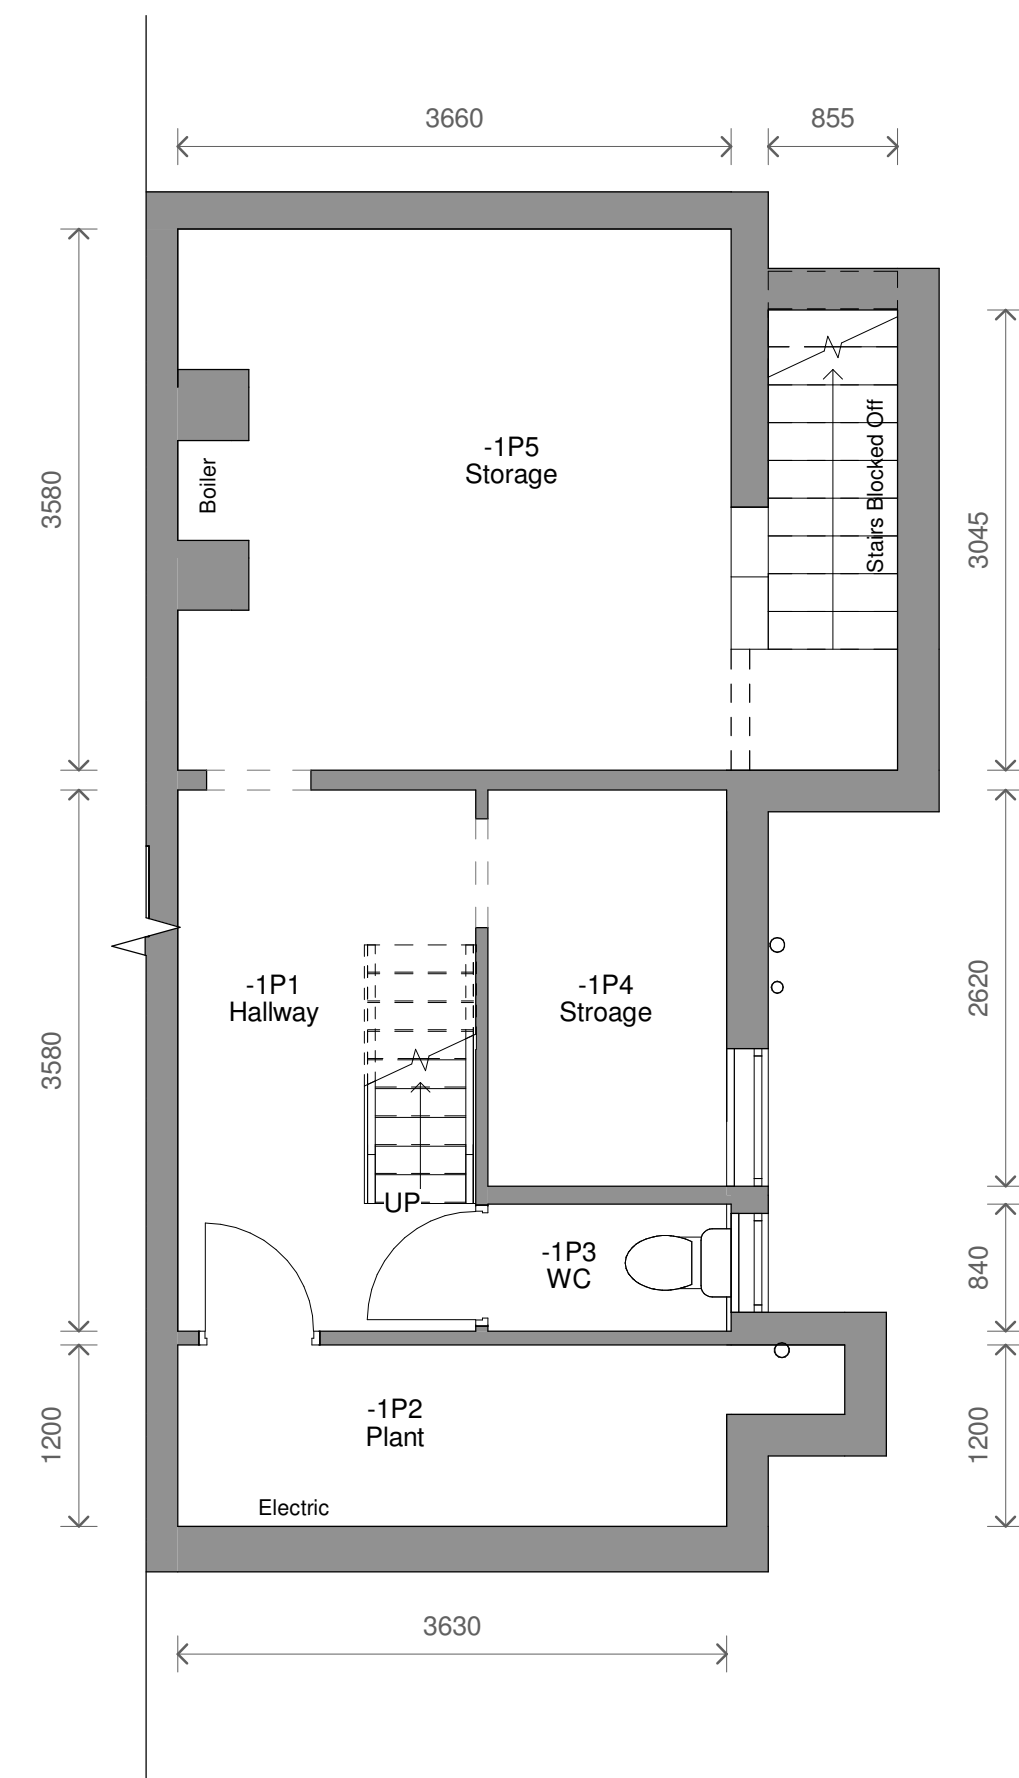


2	Reduced Picture Window	07/03/2024	CB
1	Revised Design	06/03/2024	CB
No.	Description	Date	Initial

PROJECT		15 Guest Road	
TITLE			
Proposed Plans and Elevations			
STATUS			
DESIGN			
DRAWN BY		DATE	
SG		14/02/2024	
		SCALE (@ A1)	
		As indicated	
PROJECT NUMBER		DRAWING NUMBER	
GSS23177		003	
			REV
			2
www.goldsketch.co.uk		info@goldsketch.co.uk	
0161 792 9555			
NOTES 1. COPYRIGHT: ALL RIGHTS RESERVED. 2. THE DRAWING REPLY NOT BE REPRODUCED WITHOUT OUR WRITTEN CONSENT. 3. DRAWING TO BE USED FOR THE STATUS INDICATED ONLY. 4. THE DRAWING REPLY NOT BE USED FOR ANY OTHER PURPOSES WITHOUT OUR WRITTEN CONSENT. 