
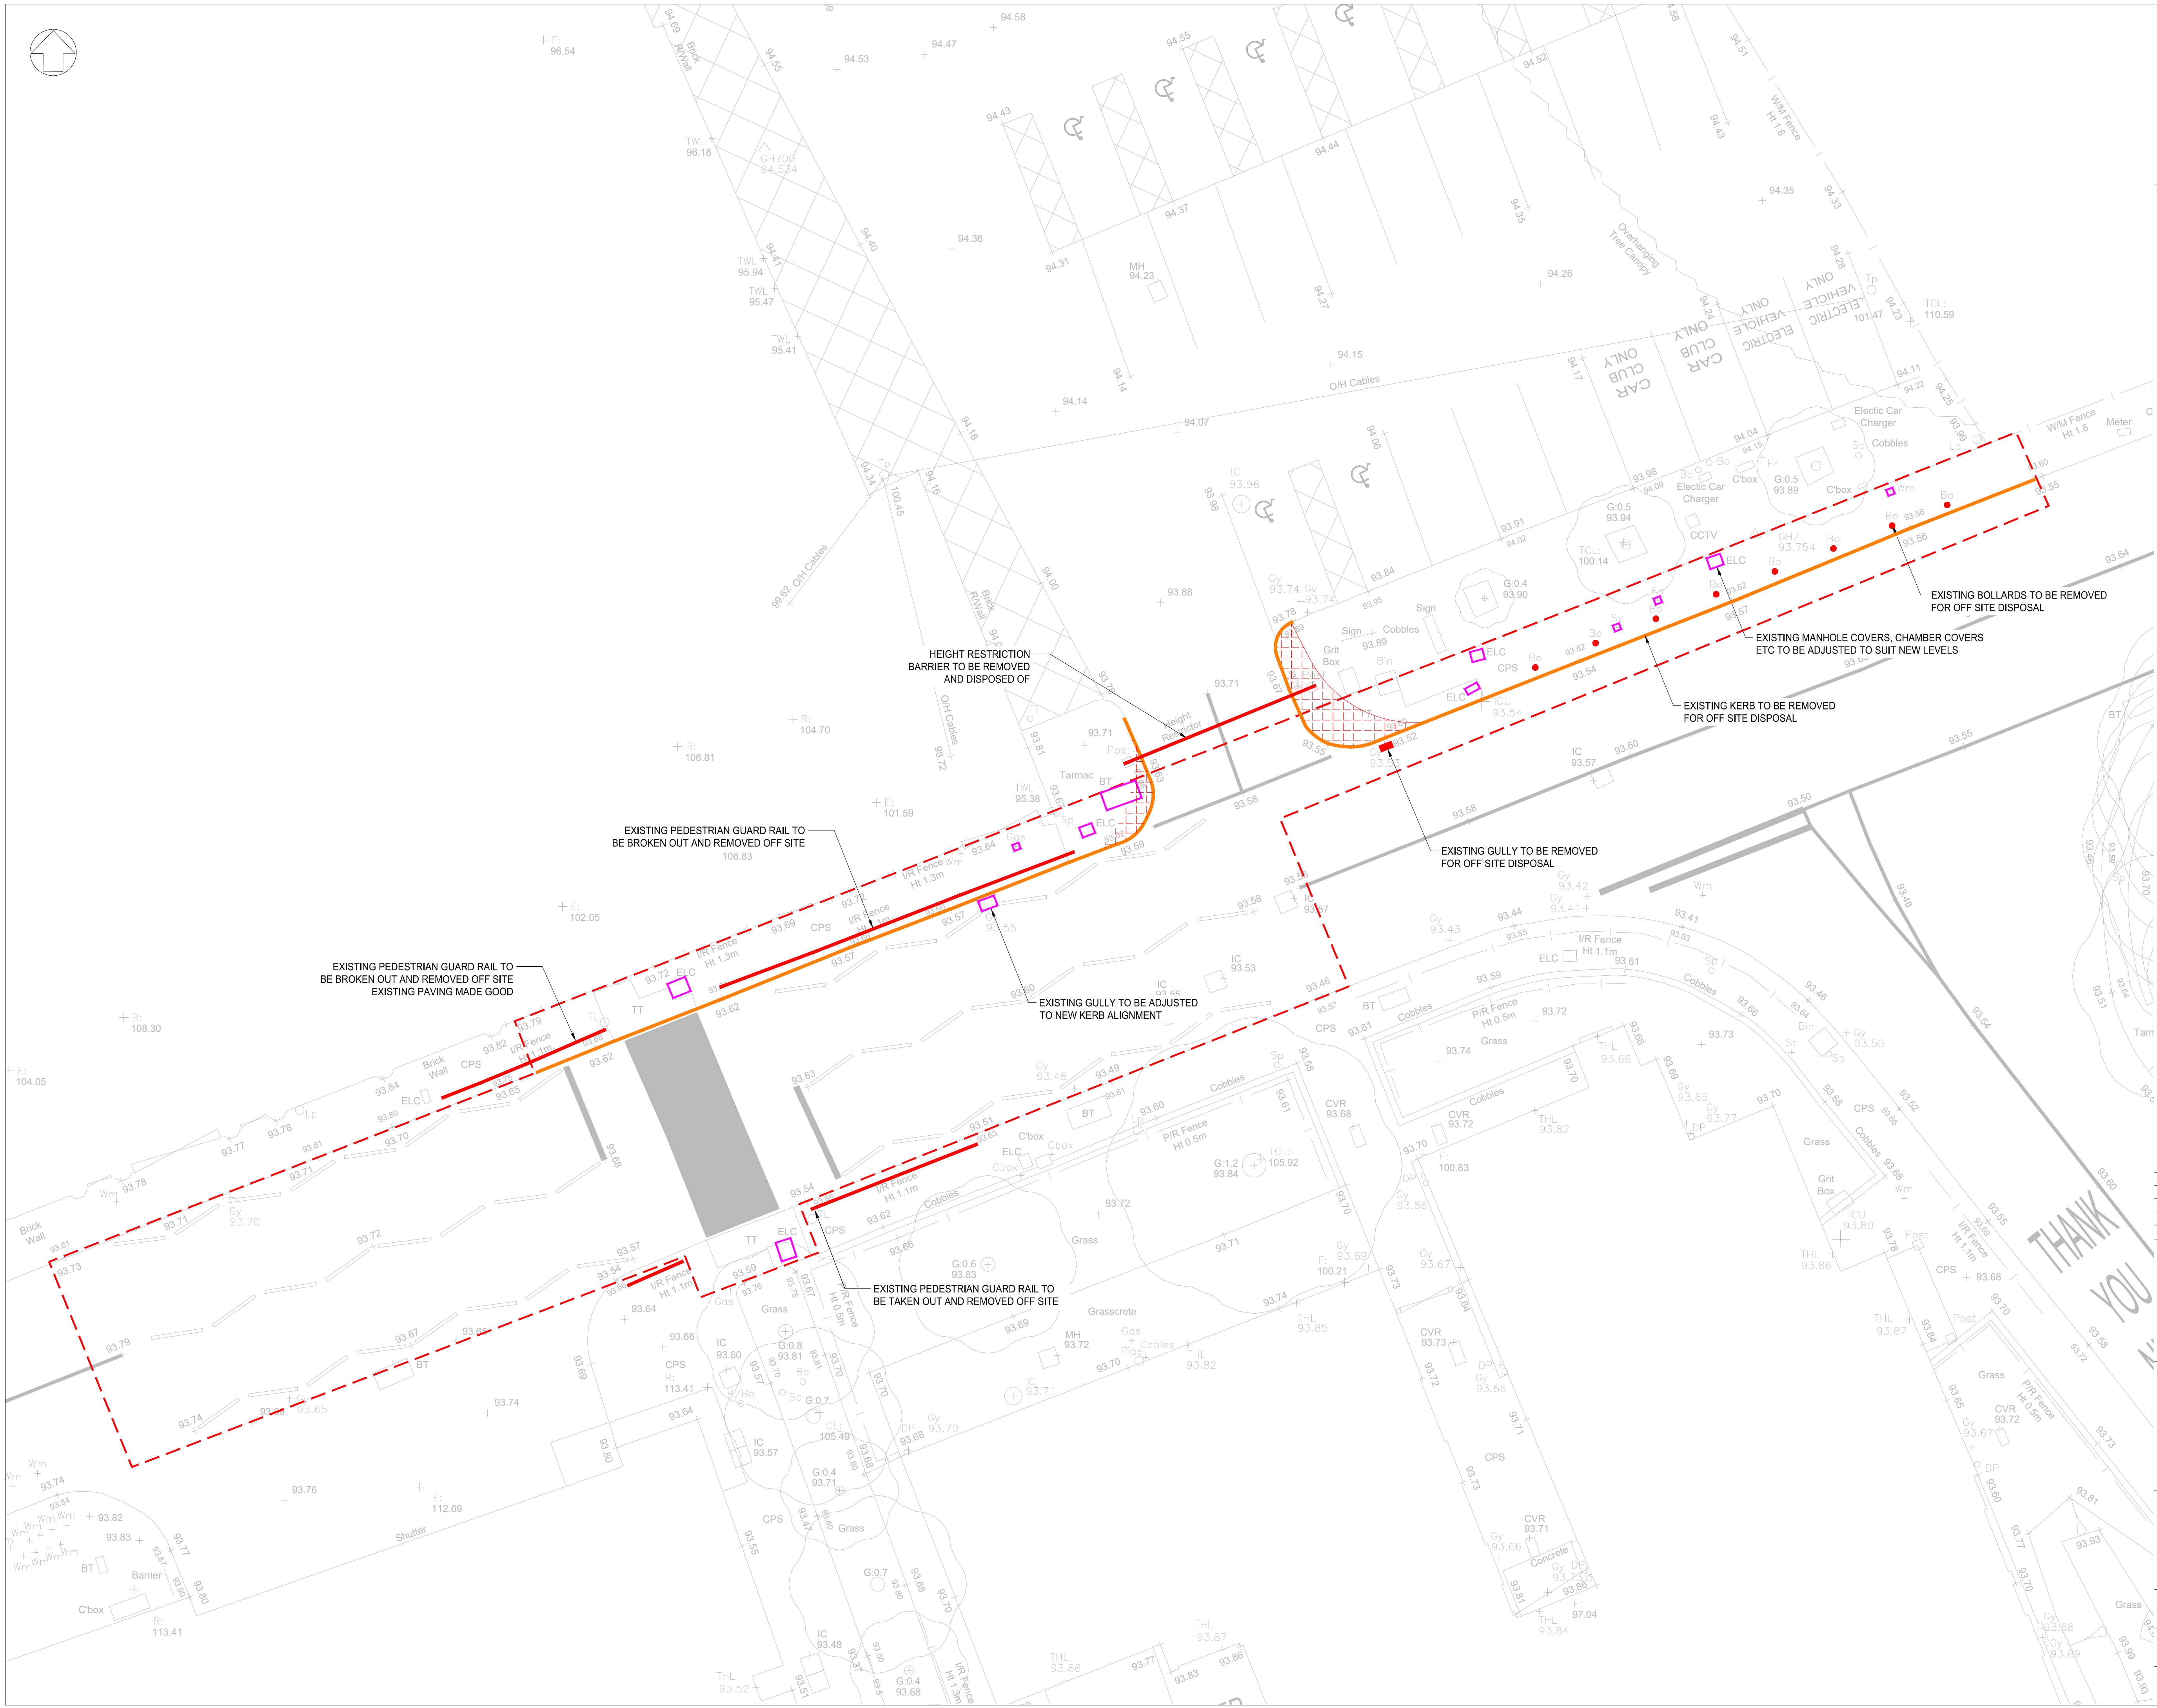


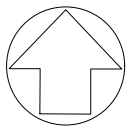

STANDARD NOTES

- THIS DRAWING IS TO BE READ IN CONJUNCTION WITH ALL RELEVANT ARCHITECT'S AND ENGINEER'S DRAWINGS AND THE SPECIFICATIONS.
- THIS DRAWING SHOULD NOT BE SCALED.
- ALL DIMENSIONS ARE TO BE VERIFIED BY THE CONTRACTOR ON SITE.
- ALL DISCREPANCIES SHOULD BE REPORTED TO C.A./E.A. PRIOR TO THE COMMENCEMENT OF WORKS.

© CIVIC ENGINEERS LIMITED

KEY

- S278 WORKS BOUNDARY
- FOOTWAY REMOVED AND DISPOSED OF
- KERB TO BE REMOVED AND DISPOSED OF
- ITEMS TO BE REMOVED AND DISPOSED OF
- BOLLARDS TO BE REMOVED
- MANHOLE & CHAMBER COVERS TO BE ADJUSTED TO SUIT NEW LEVELS

SUBJECT TO SECTION 278
APPROVAL FROM BURY COUNCIL

12.05.25	P04	S278 BOUNDARY UPDATED	CD	PM
20.08.24	P03	ASSOCIATED WORKS TO CROSSING	CD	PM
15.07.24	P02	STAGE 4 UPDATES	CD	PM
21.06.24	P01	ISSUED FOR INFORMATION	CD	PM
DATE	REV	DESCRIPTION	DRAWN	CHKD

CIVIC
ENGINEERS

civicingengineers.com

PROJECT

PRESTWICH VILLAGE
MSCP

TITLE

S278 SITE CLEARANCE

DRAWING STATUS					STATUS CODE	
INFORMATION					-	
CE PROJECT No.	SCALE @ A1	DATE CREATED	DRAWN	CHECKED		
2772	1:100	JUNE 24	CD	PM		
DRAWING No.					REV	
17300-CIV-XX-XX-D-C-440002						P04