
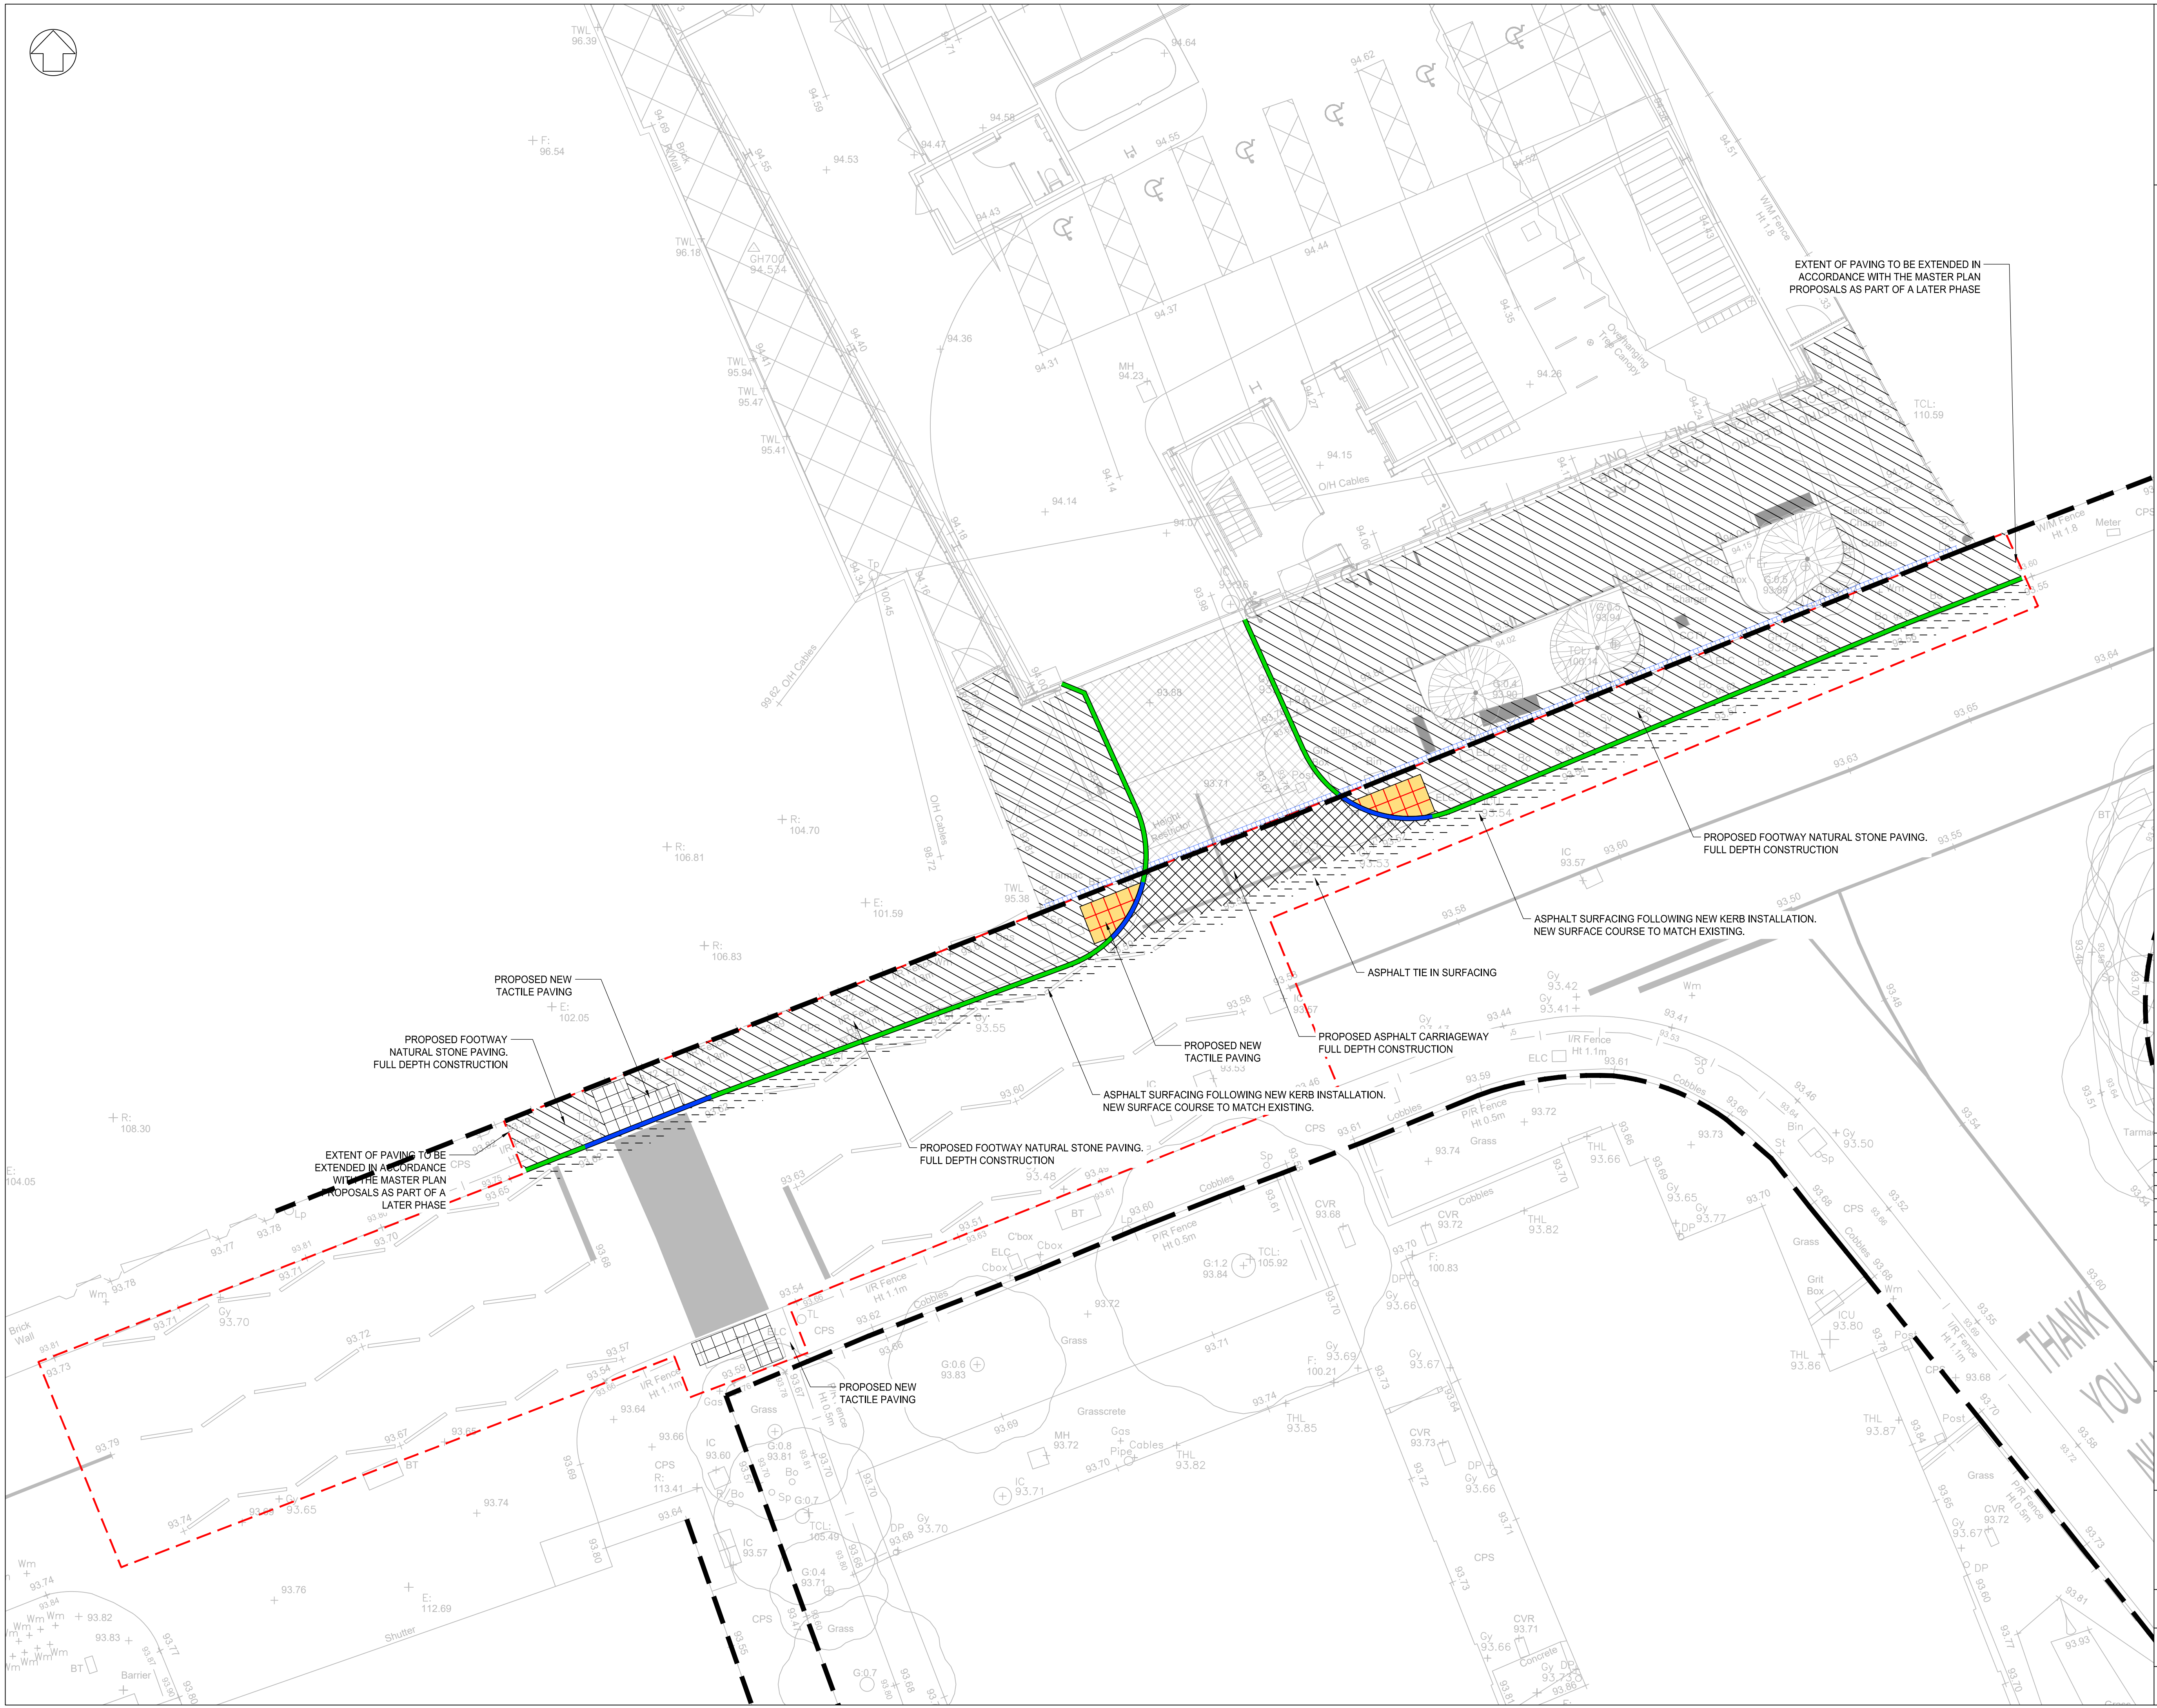


FILE LOCATION PATH: P:\PROJECTS\HOT12722 MUSE - PRESTWICH\004 BIM\CIVIL\DRAWINGS\17300-CIV-XX-XX-D-C-440004 S278 PAVEMENT CONSTRUCTION PLAN (CAR PARK ACCESS).DWG

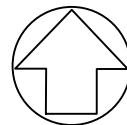

STANDARD NOTES

1. THIS DRAWING IS TO BE READ IN CONJUNCTION WITH ALL RELEVANT ARCHITECT'S AND ENGINEER'S DRAWINGS AND THE SPECIFICATIONS.
2. THIS DRAWING SHOULD NOT BE SCALED.
3. ALL DIMENSIONS ARE TO BE VERIFIED BY THE CONTRACTOR ON SITE.
4. ALL DISCREPANCIES SHOULD BE REPORTED TO C.A./E.A. PRIOR TO THE COMMENCEMENT OF WORKS.

© CIVIC ENGINEERS LIMITED

KEY

- HIGHWAY ADOPTION BOUNDARY
- - - S278 WORKS BOUNDARY
- ASPHALT CARRIAGEWAY FULL DEPTH CONSTRUCTION
- PROPOSED FOOTWAY NATURAL STONE PAVING FULL DEPTH CONSTRUCTION
- ASPHALT TIE IN RESURFACING
- PROPOSED GRANITE KERB 125mm UPSTAND
- PROPOSED GRANITE DROP KERB 6mm UPSTAND
- PROPOSED TACTILE PAVING
- PROPOSED CHANNEL DRAIN

SUBJECT TO SECTION 278 APPROVAL FROM BURY COUNCIL

PROPOSED FOOTWAY SPECIFICATION TO BE AGREED WITH BURY COUNCIL

12.05.25	P07	S278 BOUNDARY UPDATED	CD	PM
03.02.25	P06	NOTES AMENDED	CD	PM
28.01.25	P05	ACCESS AMENDED	CD	PM
09.01.25	P04	REVISED FOLLOWING TIGM COMMENTS	CER	CD
20.08.24	P03	UPDATED TO INCLUDE CROSSING WORKS	CD	PM
15.07.24	P02	STAGE 4 - S278 BOUNDARY UPDATED	DA	PM
21.06.24	P01	ISSUED FOR INFORMATION	CD	PM
DATE	REV	DESCRIPTION	DRAWN	CHKD

CIVIC

ENGINEERS

civicingengineers.com

PROJECT

MUSE, PRESTWICH

TITLE

S278 PAVEMENT CONSTRUCTION PLAN

DRAWING STATUS					STATUS CODE
INFORMATION					-
CE PROJECT No.	SCALE @ A1	DATE CREATED	DRAWN	CHECKED	
2772	1:100	JUNE 24	CD	PM	
DRAWING No.					REV
17300-CIV-XX-XX-D-C-440004					P07