


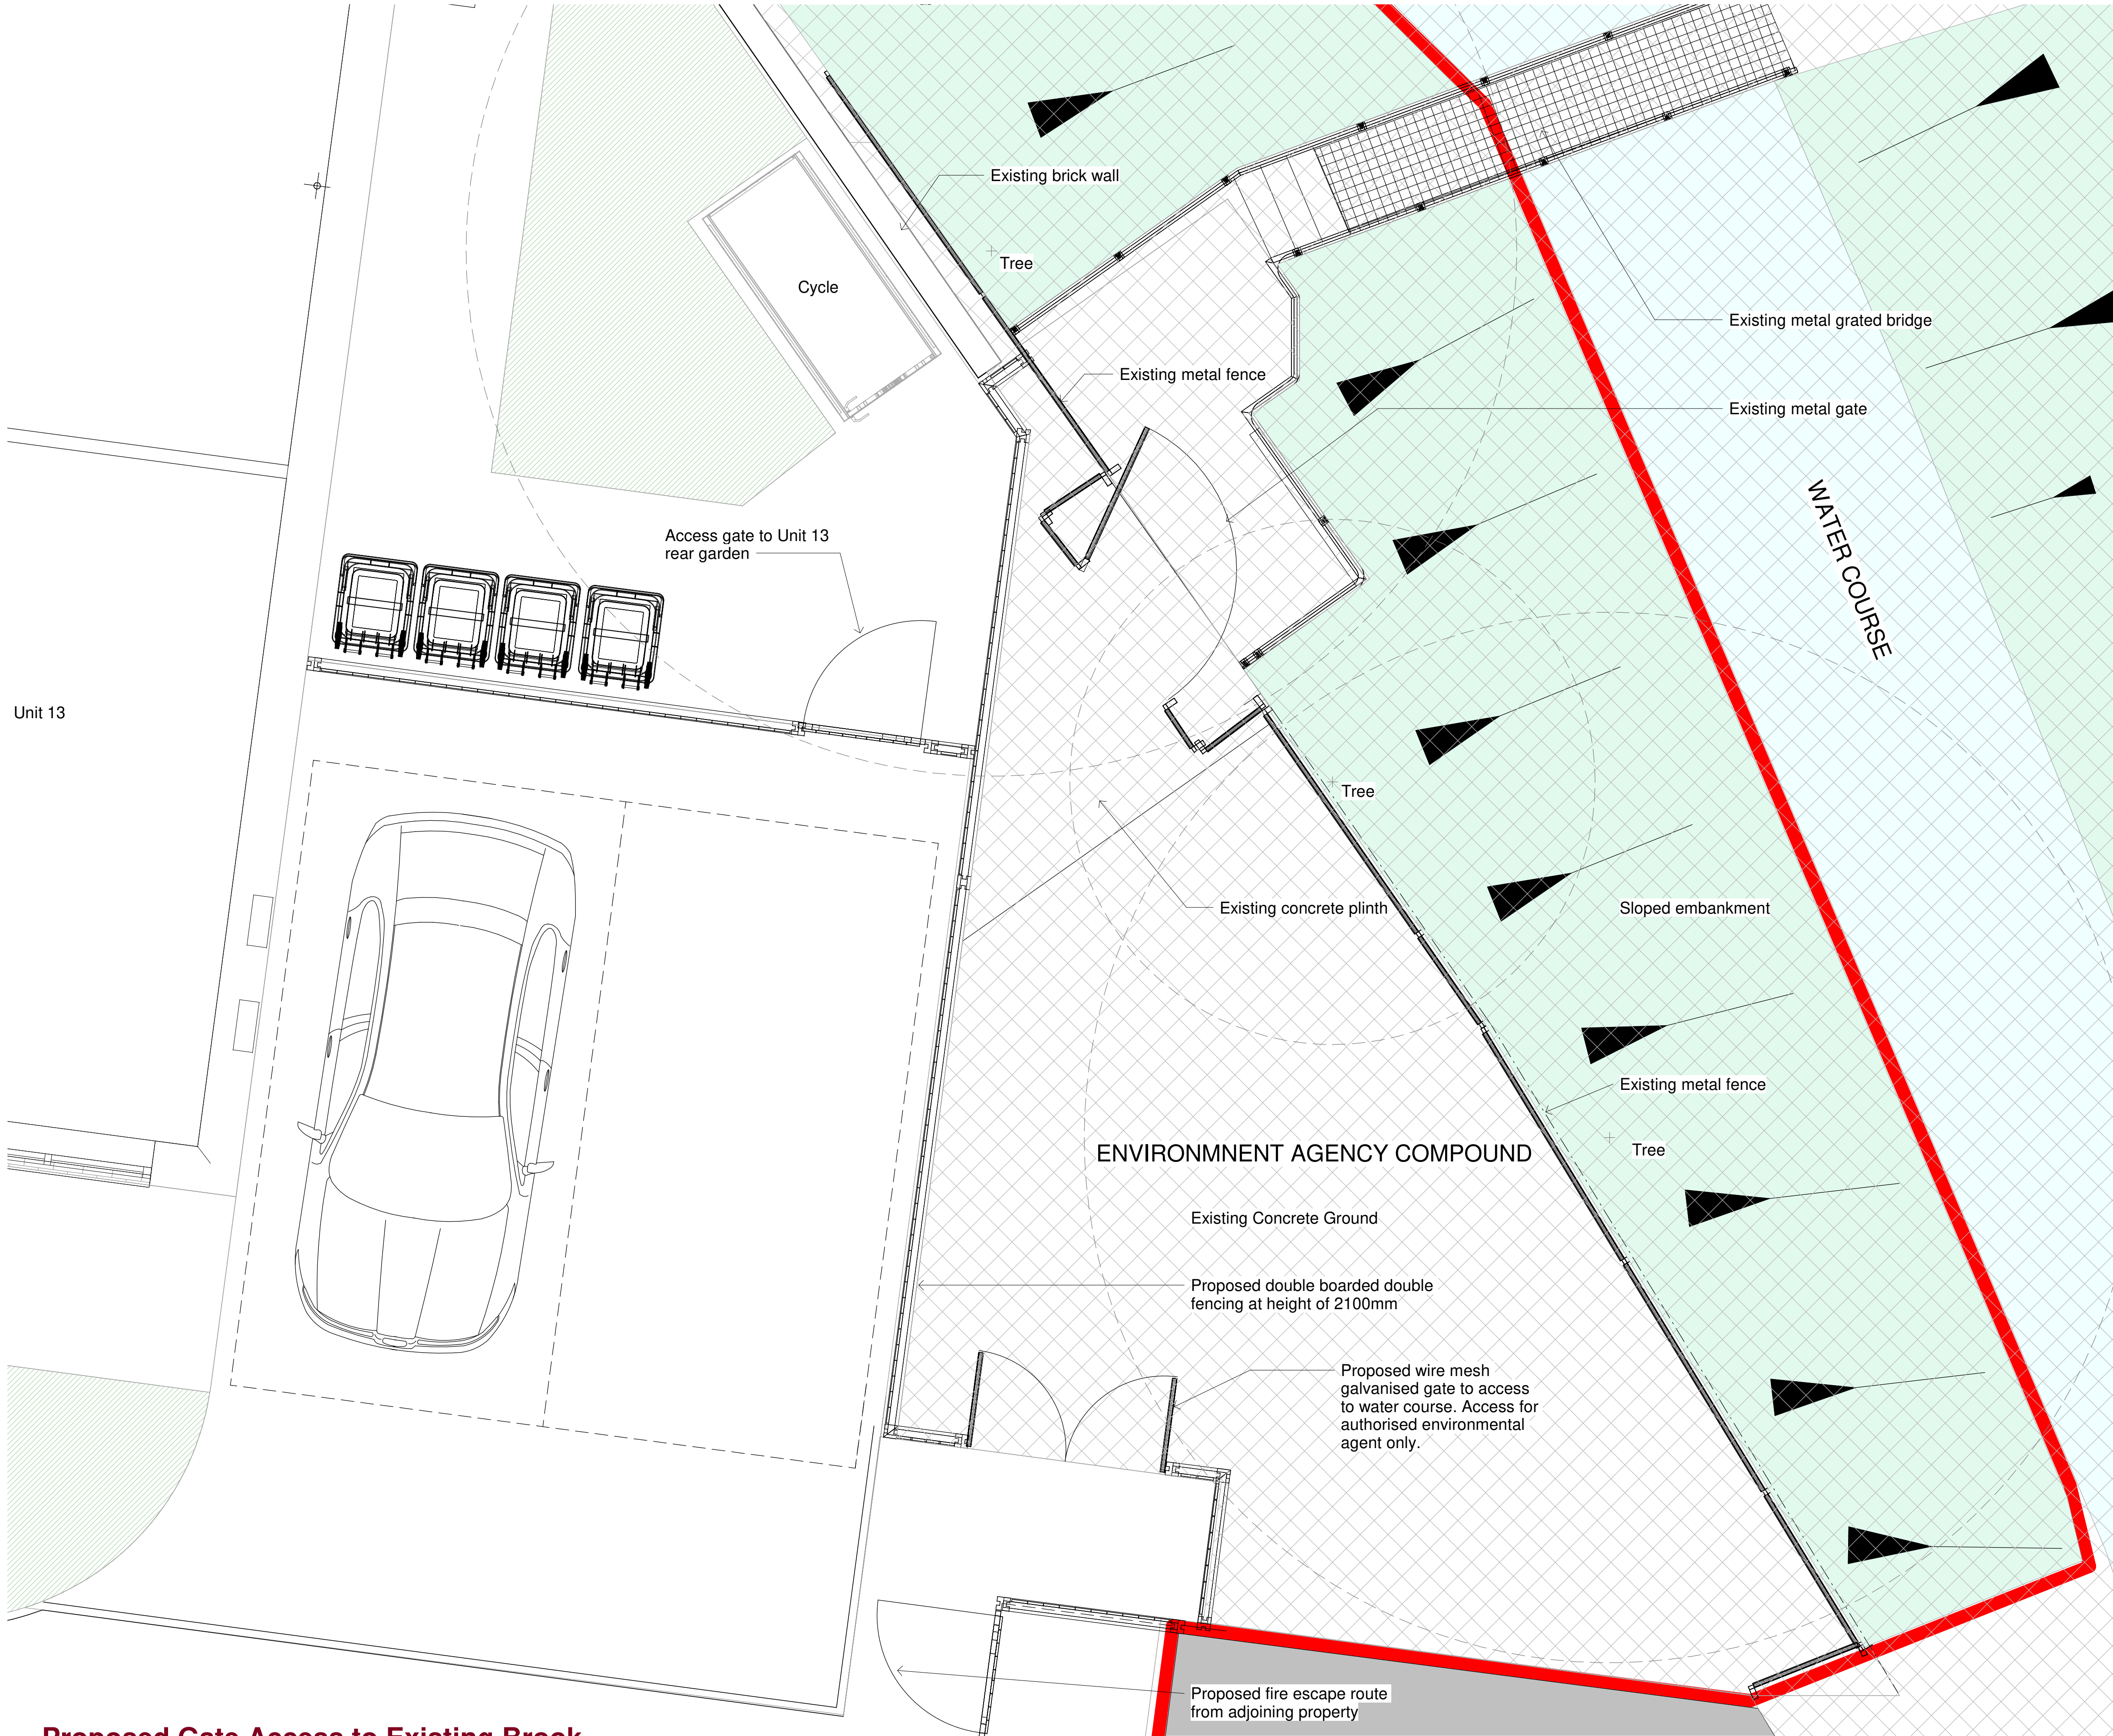

Proposed Gate Access to Existing Brook
Scale 1 : 25

© This Drawing & Design is the copyright of Jenkins Design Services Ltd and should not be reproduced without written consent.


Contractors are to check all levels & dimensions on site prior to site works commencing & report discrepancies to the Designers.

DO NOT SCALE FROM THIS DRAWING

PRELIMINARY

No Public Access Zone - Access for Authorised Environmental Agent only.

Existing Site Photos

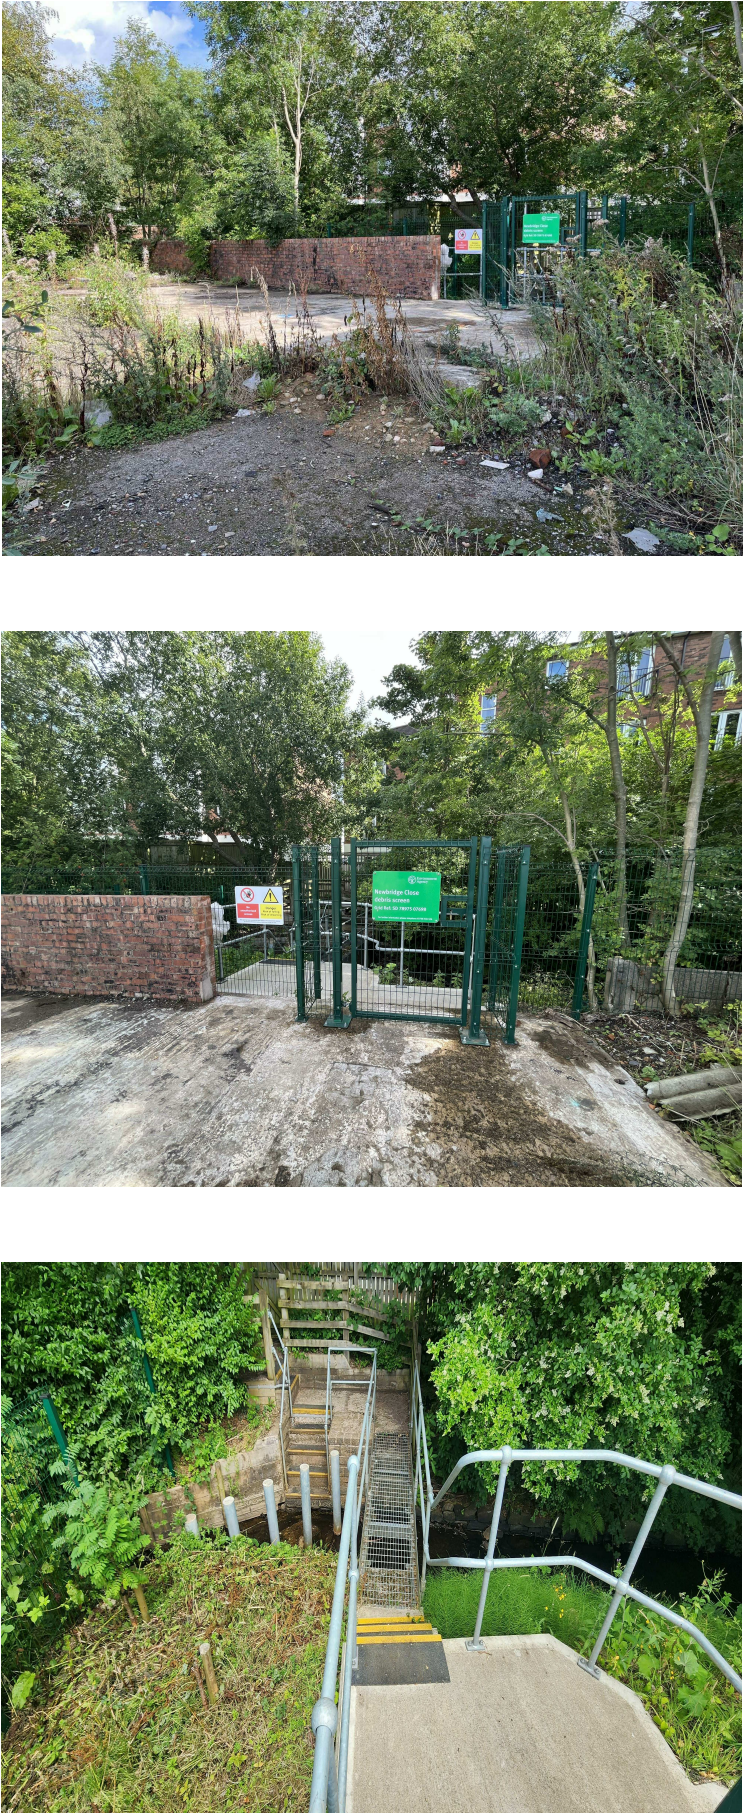

Rev	Description	By	Chk	Date
Project: Station works Bury Road, Radcliffe, M26 2UA				
Title: Proposed Access Gate to Existing Brook				
Client: Paul Cook Developments/ Jigsaw Homes				
Drawn By:	AL	Checked By:	TR	on
Original Size:	A1	Project Number:	22049	
Drawing Number:	SI-00-DR-A-1008			REV